

COPYRIGHT RESERVED.
This drawing is the property of A.J.Cocker Associates Ltd. and must not be copied or used in whole or in part without their consent.


CDM:
Clients and contractors must fulfil their duties under the CDM regulations 2015.The client is required to notify the HSE of any projects lasting more than 30 days or involving more than 500 person days.

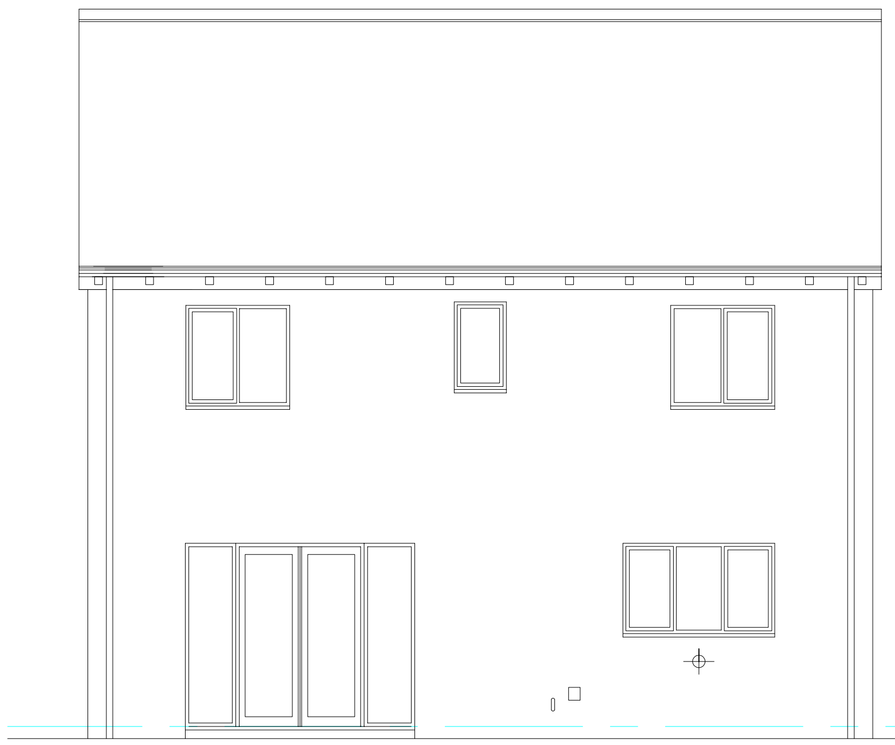

REAR ELEVATION

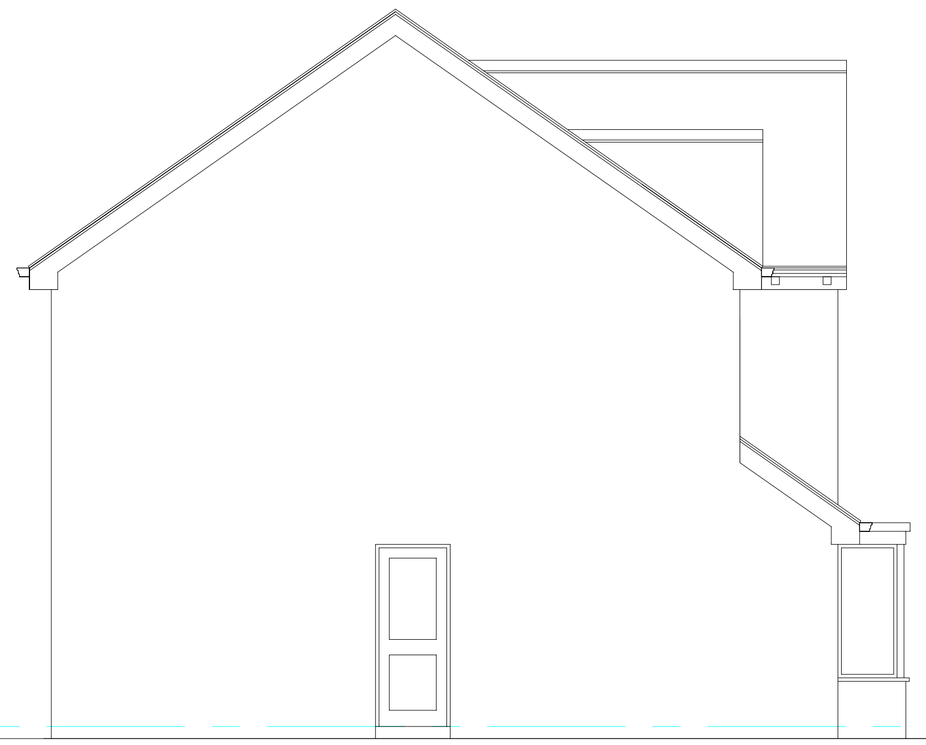


SIDE ELEVATION

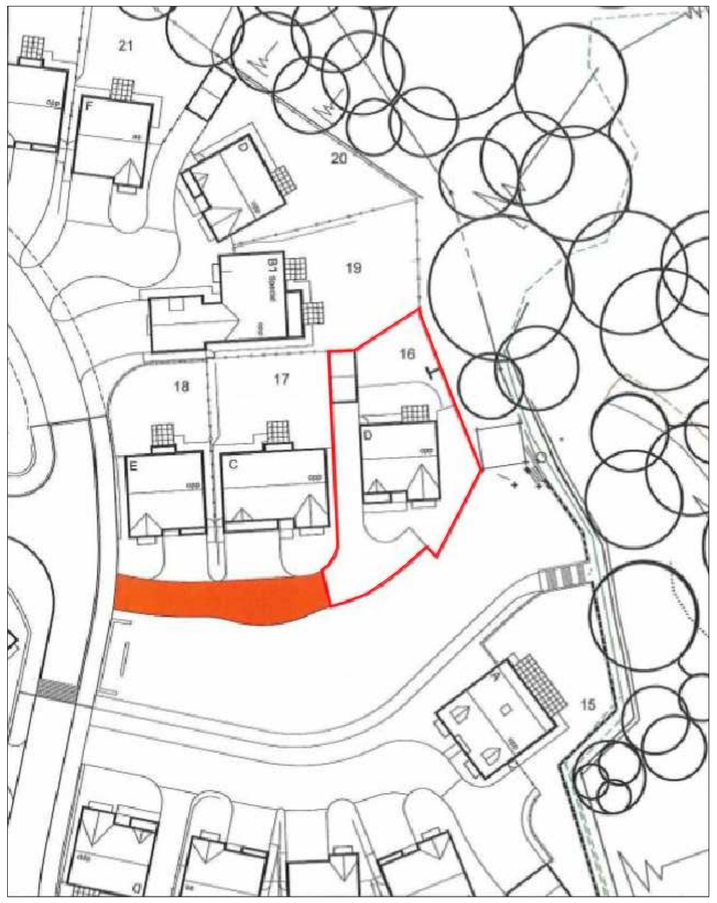


BLOCK PLAN 1:500




LOCATION PLAN 1:1250

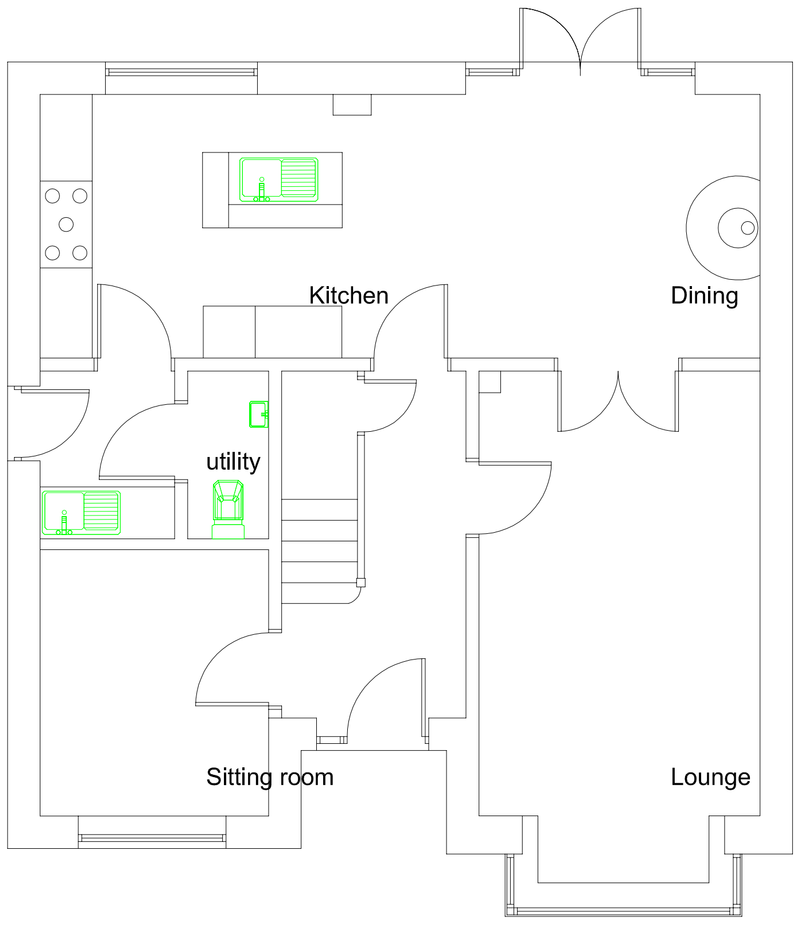

GROUND FLOOR PLAN

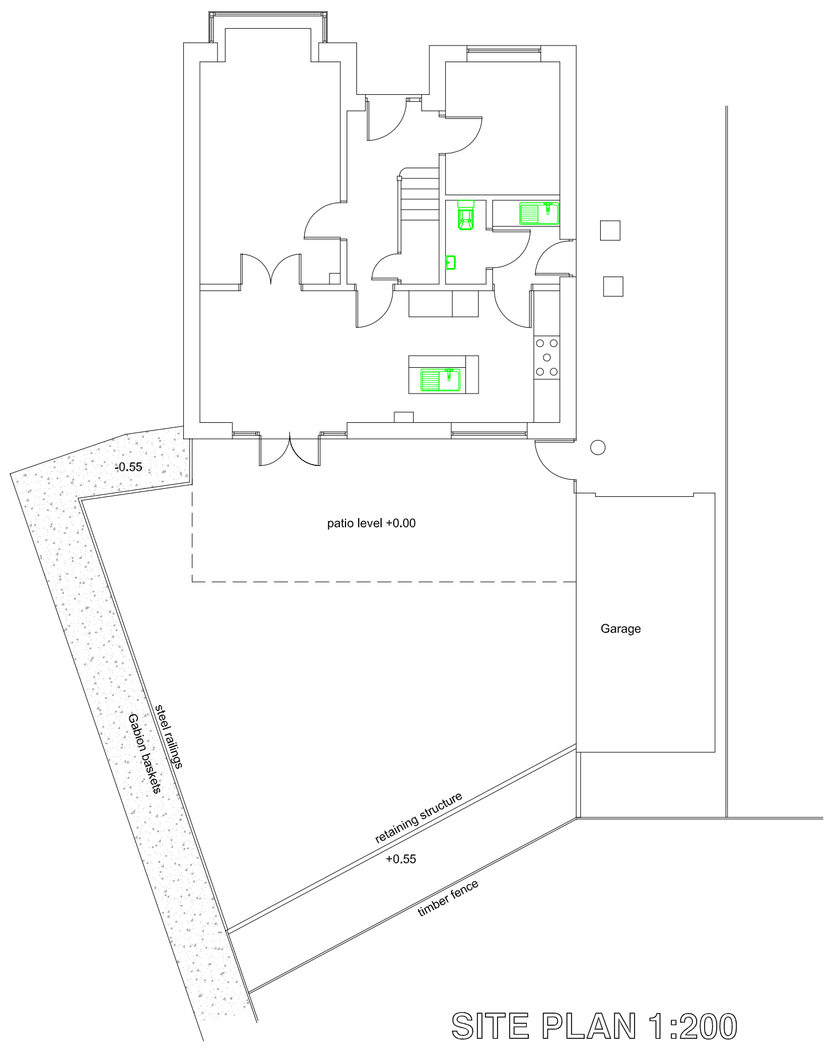

SITE PLAN 1:200

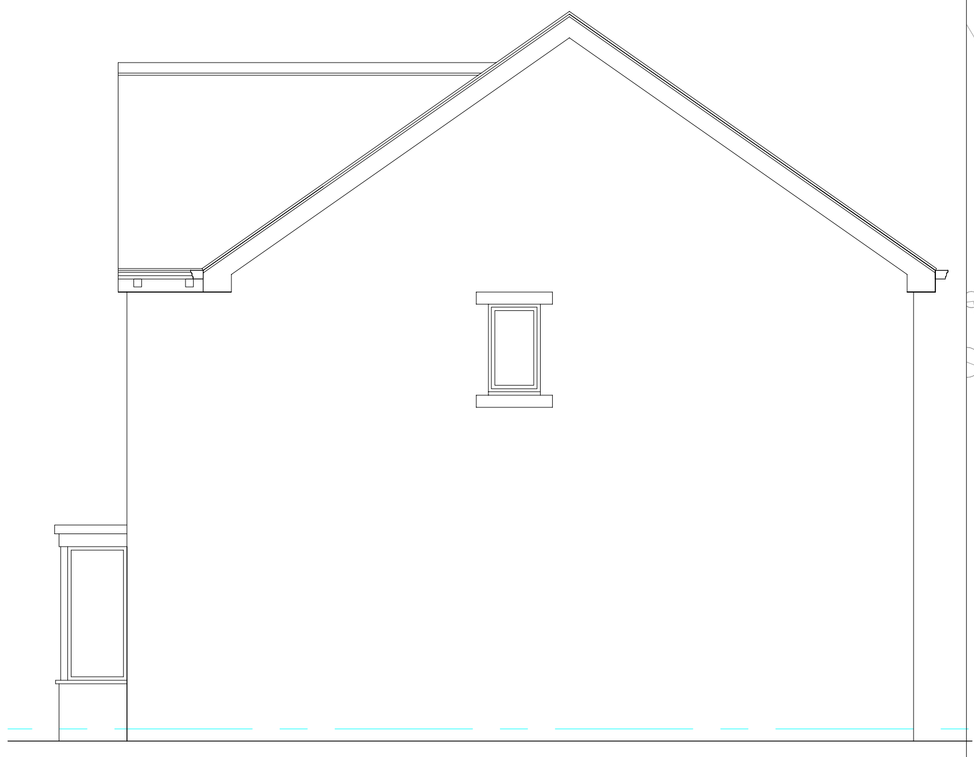

SIDE ELEVATION

rev:	date:	description
A	3-5-19	1:1250 location plan added

AJ COCKER ASSOCIATES
CHARTERED BUILDING SURVEYORS

New Century House
176 Drake Street
Rochdale
OL16 1UP
Tel: 01706 764880
Fax: 01706 764881
www.ajcockerassociates.co.uk
mail@ajcockerassociates.co.uk

RICS
the mark of property professionalism worldwide

Project:
32 Field View Lane, Norden

Existing

scale: 1:50/1:200
date: March 2019
drawn: NL

Client: Mr&Mrs Coldman

Dwg. Nr. C379-001-A