The copyright of this drawing is vested with Philip Lambert Architecture Ltd and must not be copied or reproduced without the consent of the company.


Figured dimensions only to be taken from this drawing. DO NOT SCALE. All contractors must visit the site and be responsible for checking all setting out dimensions and notifying the architect of any discrepancies prior to any manufacture or construction work.

NOTES:

NORTH EAST ELEVATION

NORTH EAST ELEVATION

SOUTH EAST ELEVATION

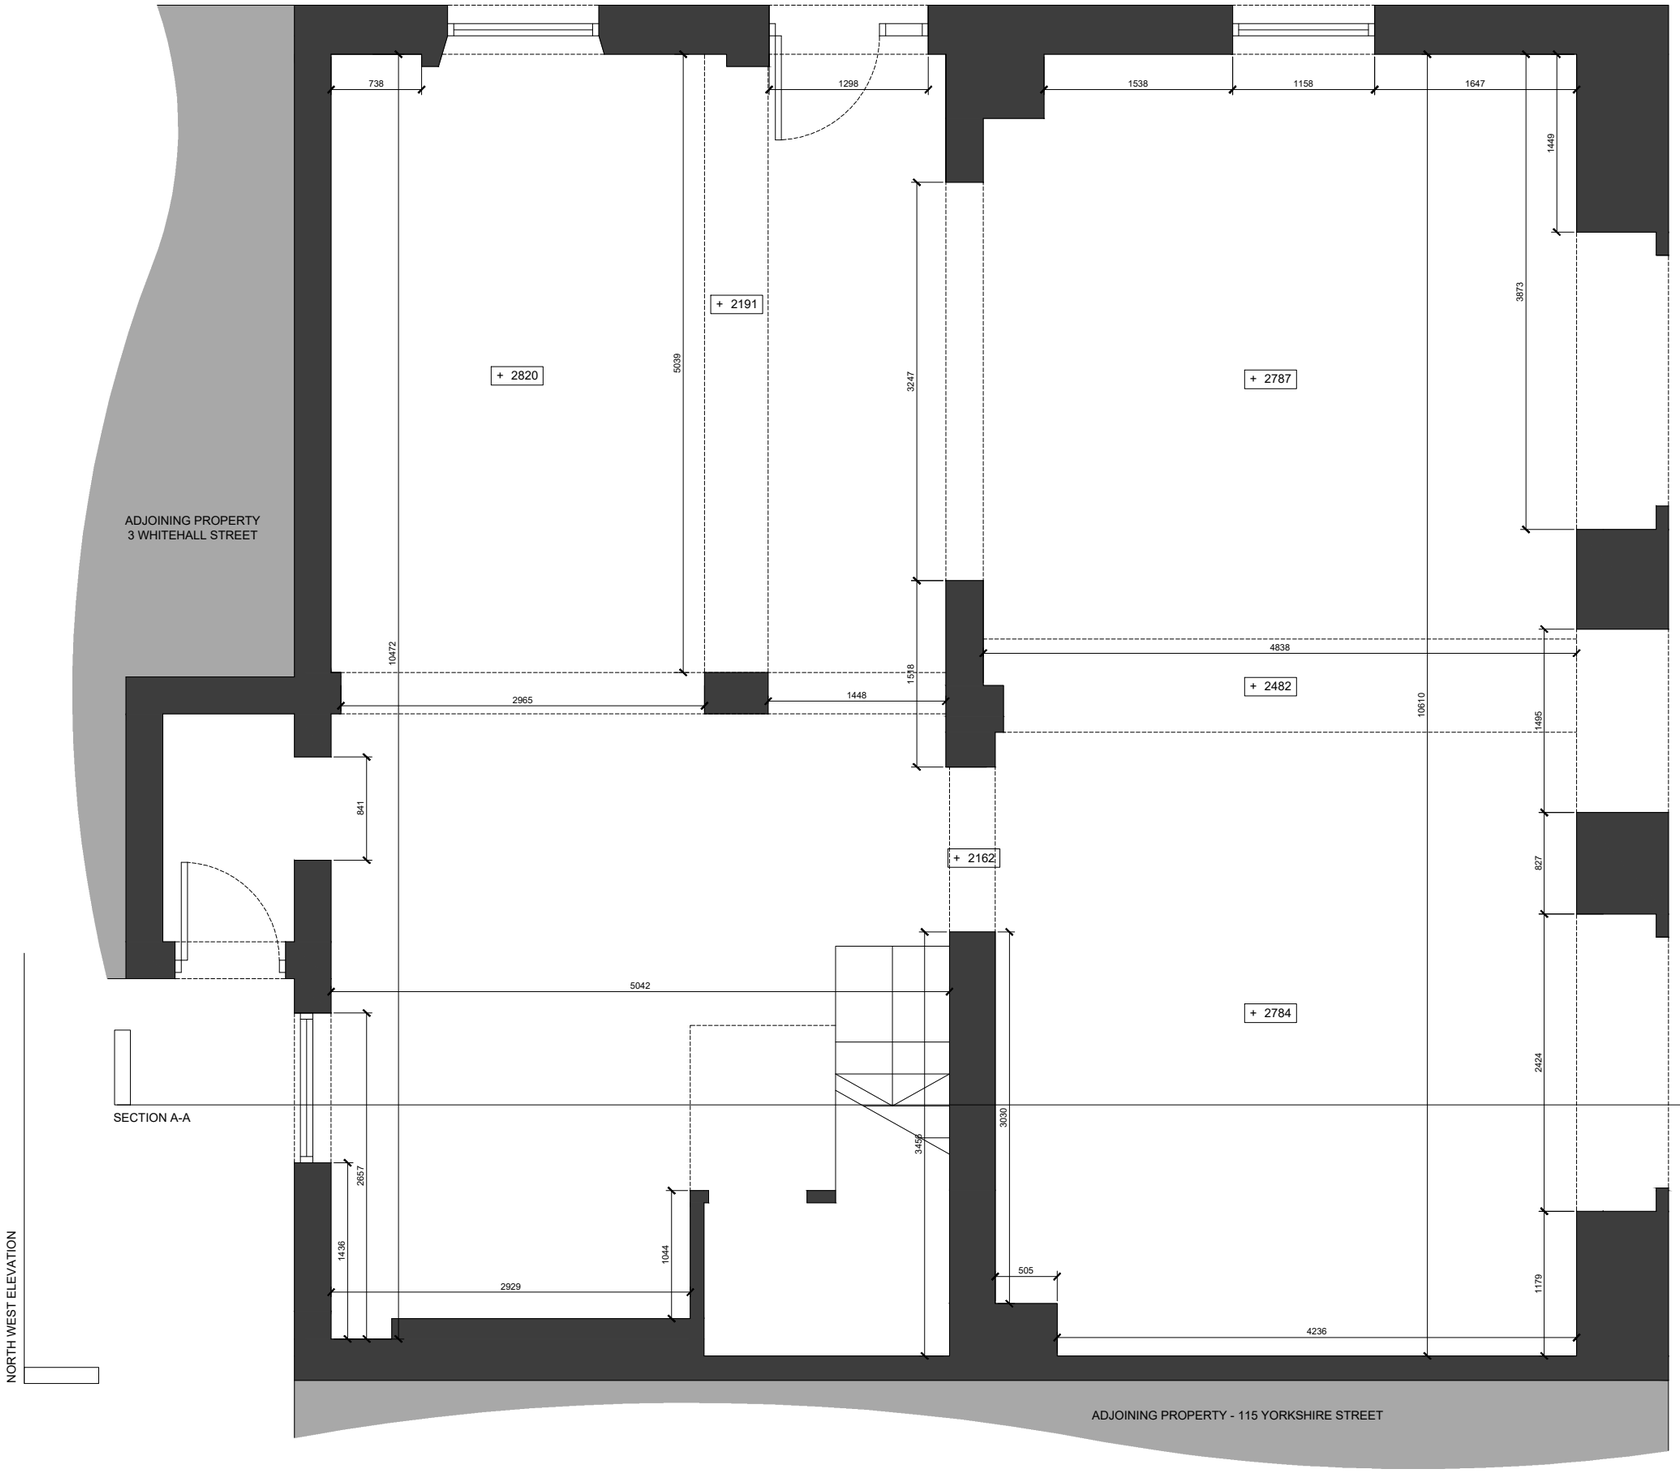

1:50

1m 0 1m 2m 3m 4m 5m

Client
Mr Lajos Maurovich Horvat

Project
1 Whitehall Street, Rochdale, OL12 0LF

Drawing Title
Existing Ground Floor Plan

Drawn	Checked	Paper Size	Scale	Date
PL	PL	A3	1:50	AUG. 2020

Project No.	Drawing No.	Revision
20 - 528	00-04	-

Philip Lambert
RIBA Chartered Architect

Philip Lambert Architecture Ltd.
3 Eastbourne Grove, Bolton, BL1 5TR
Tel. 07811118904