
COPYRIGHT RESERVED.
This drawing is the property of A.J.Cocker Associates Ltd. and must not be copied or used in whole or in part without their consent.


CDM:
Clients and contractors must fulfil their duties under the CDM regulations 2015.The client is required to notify the HSE of any projects lasting more than 30 days or involving more than 500 person days.

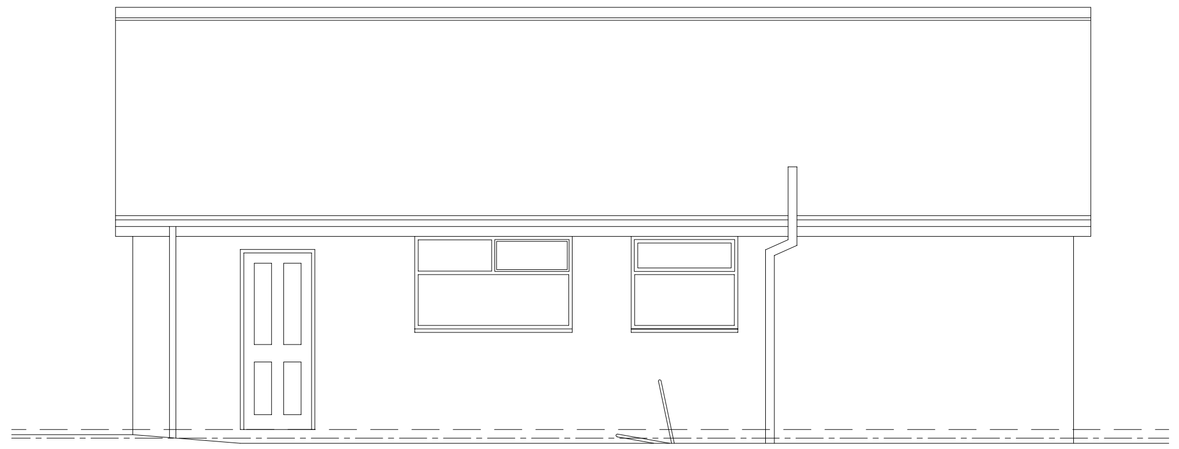


Front Elevation



Side Elevation

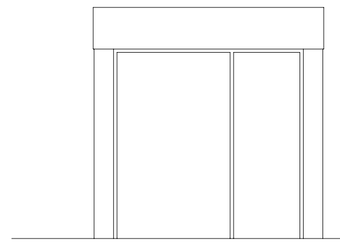


Front Elevation

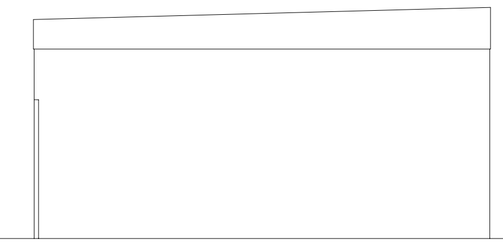


Side Elevation



Side Elevation

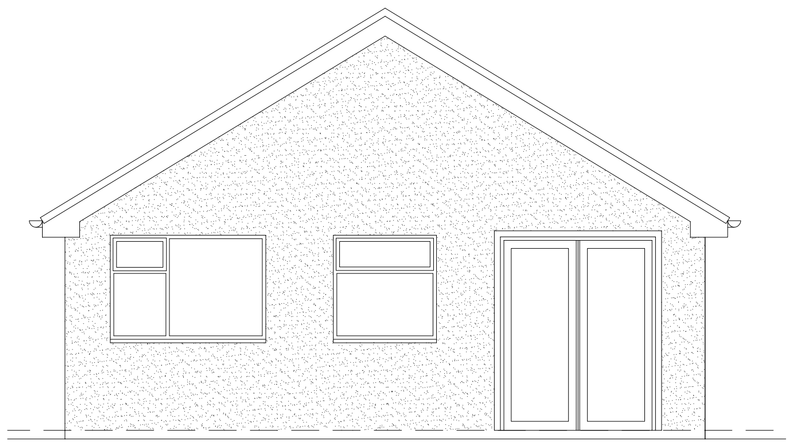


Rear Elevation

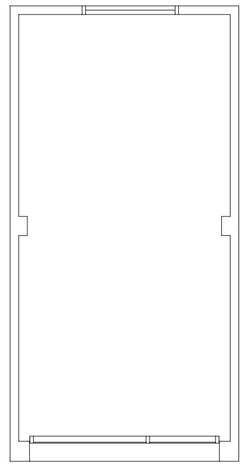


Plan

Garage details

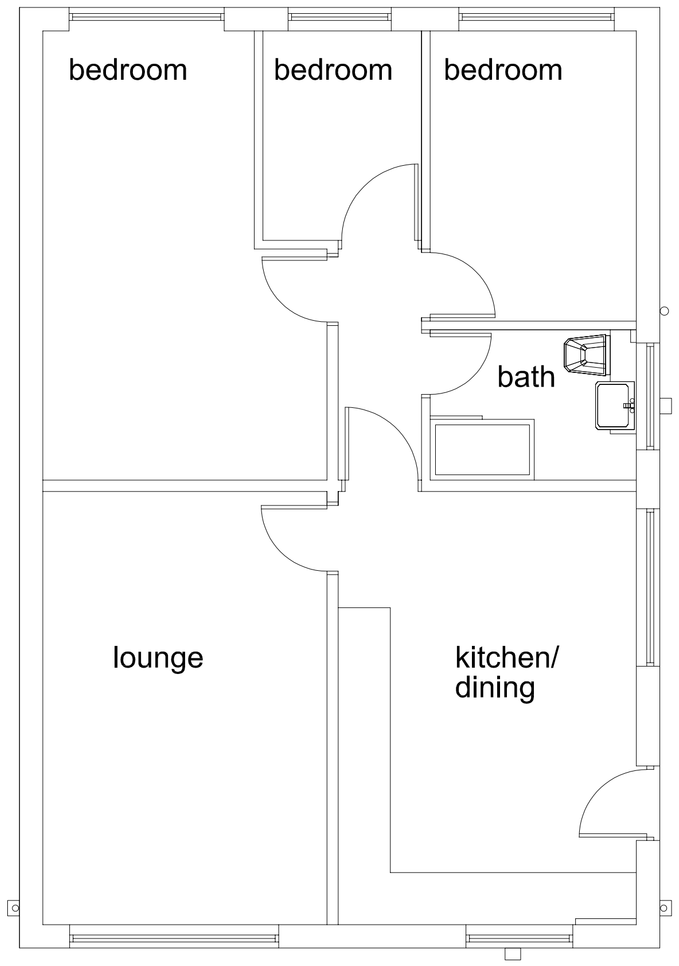

Side Elevation

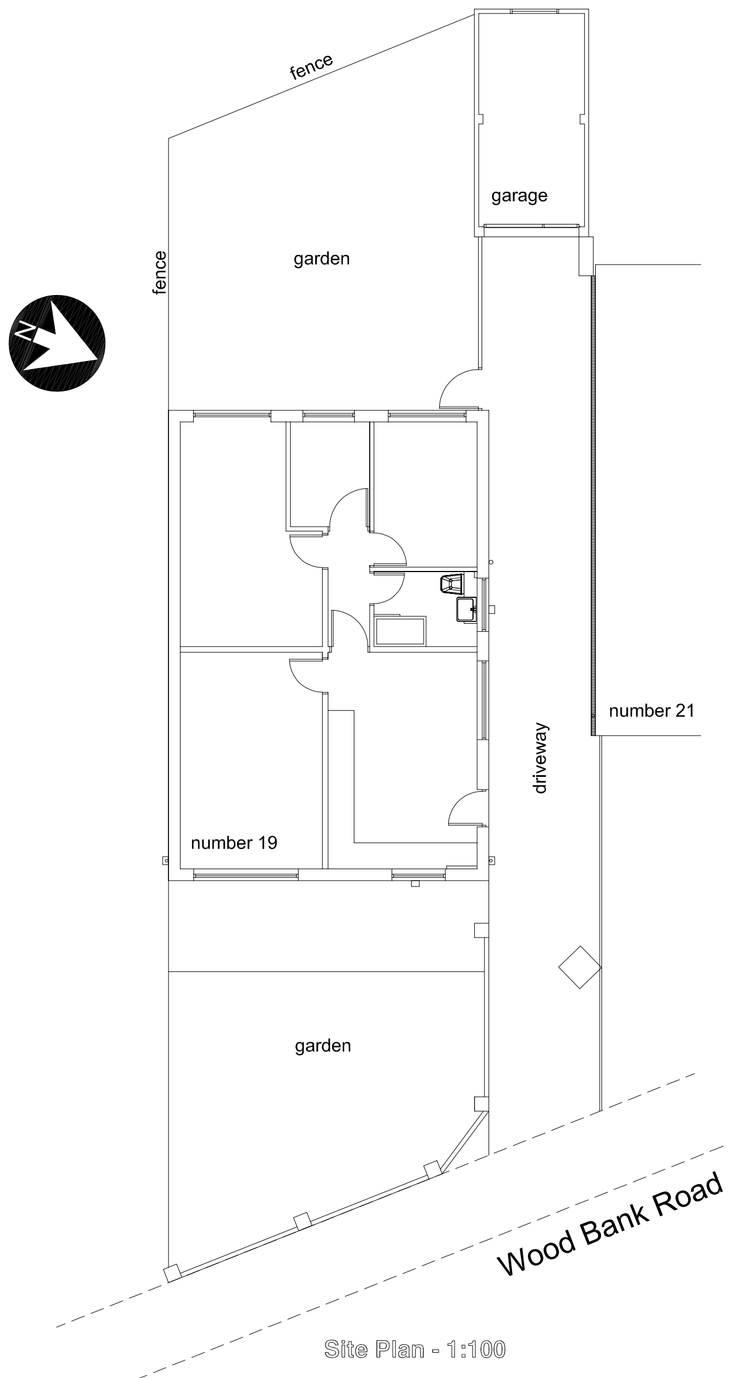

Site Plan - 1:100

rev:	date:	description

AJ COCKER ASSOCIATES
CHARTERED BUILDING SURVEYORS

New Century House
176 Drake Street
Rochdale
OL16 1UP
Tel: 01706 764880
Fax: 01706 764881
www.ajcockerassociates.co.uk
mail@ajcockerassociates.co.uk

RICS
the mark of property professionalism worldwide

Project:
19 Wood Bank Road
Littleborough

Existing

scale: 1:50/1:100

date: July 2020

drawn: NL

Client: Mr. A.York

Dwg. Nr. Y117-01