



rthur
Pits

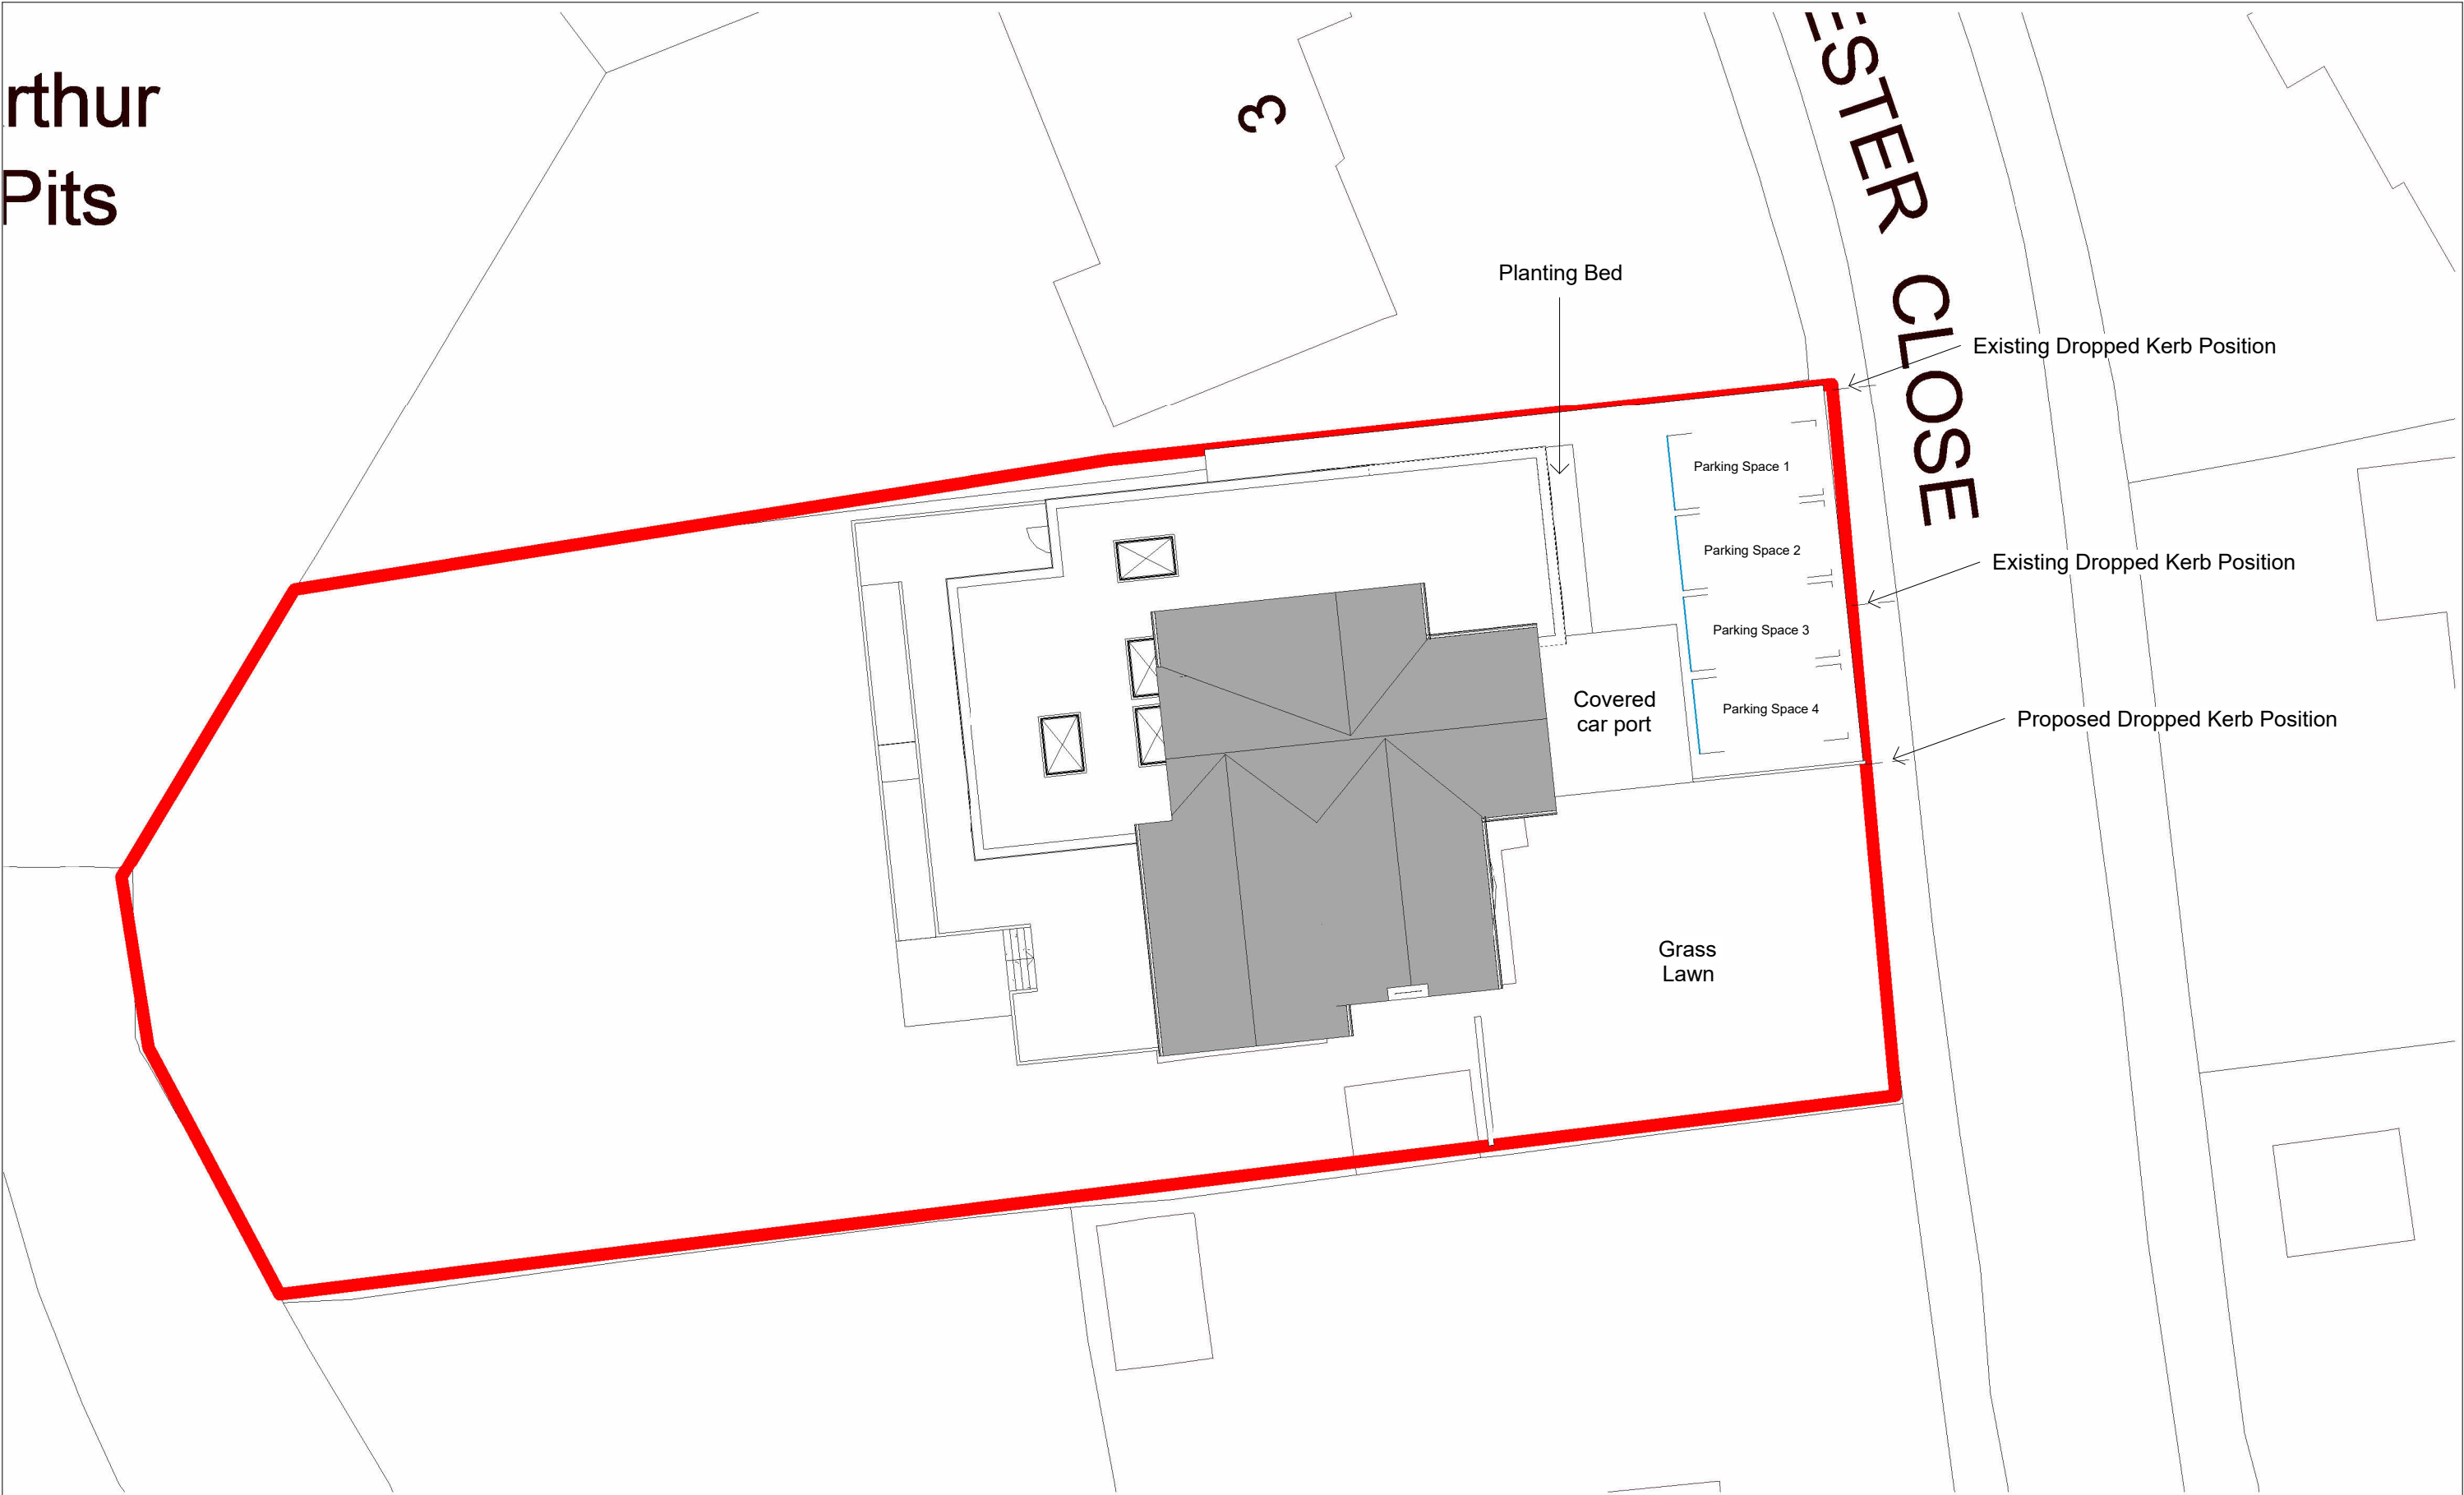

Notes:
All discrepancies on this drawing are to be reported to the Architect. This drawing and design is copyright of ARKHI Architects Ltd and must not be copied or reproduced without prior consent. This drawing must not be modified. This drawing must only be used for the purpose it was issue for. Dimensions are not to be scaled from this drawing.

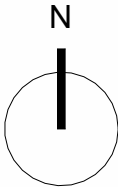

Revision Number	Revision Description	Revision Date
A	Additional Information on Block Plan	15.03.2023
B	Revised Planning Documents	24.03.2023

 **Chartered Architects**

AXZ Rochdale
1 Winchester Close, Rochdale, OL11 5NE

AXZ Royds Withy King Solicitors

Drawing Title Proposed Block Plan			Drawing Number PR-01	Revision B
Job Number 220201	Date (Year/Month) 30.11.2022	Scale @ A3 1 : 200	Contractor	
Project Status Planning				