



SECTION A-A

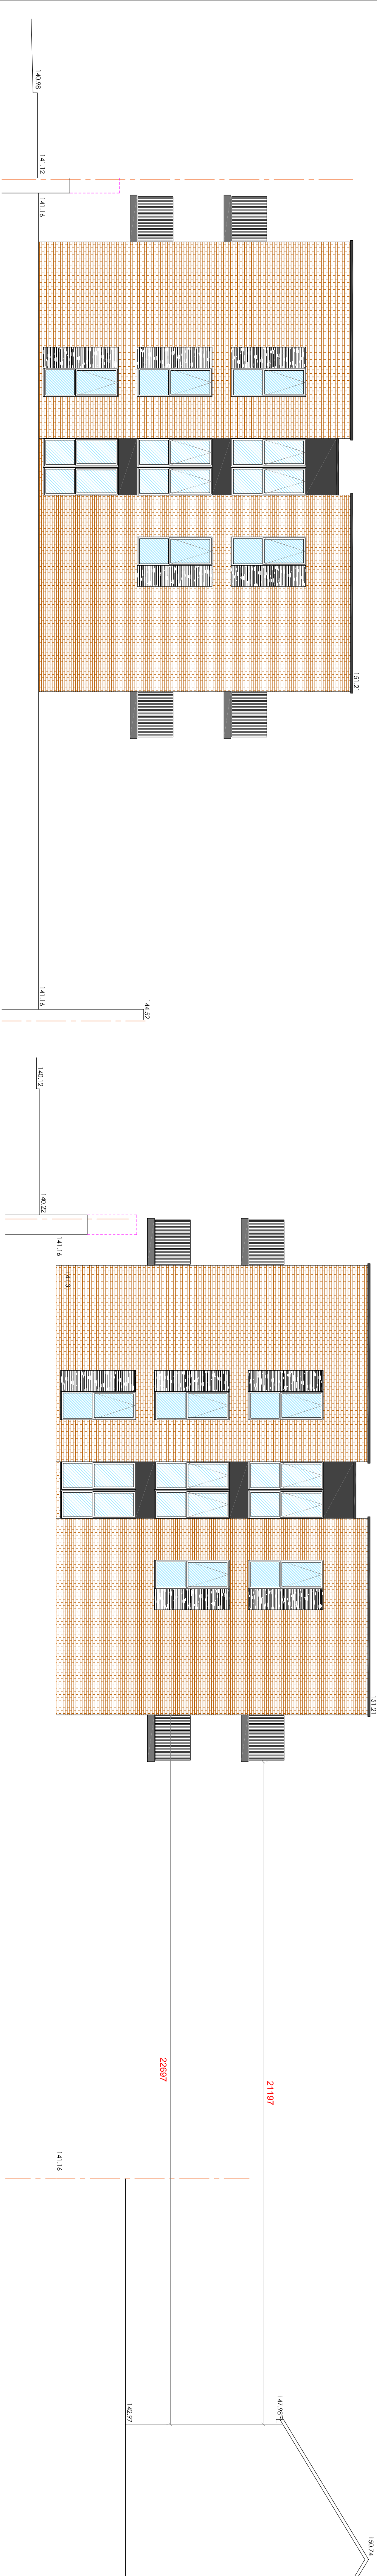

SECTION C-C

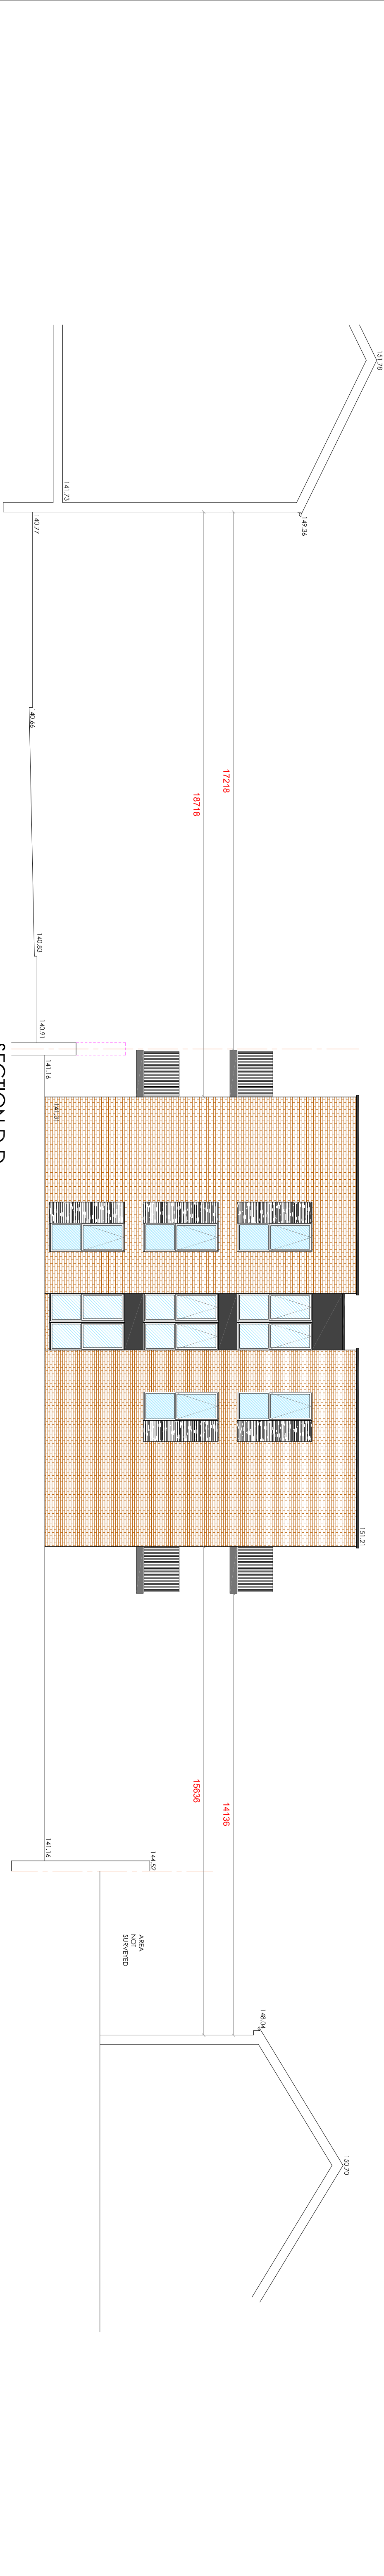

SECTION D-D

SECTION E-E

PROJECT REF
24067

DRAWING REF
231 A

SCALE
1:200 @ A1

DATE
NOV '24



BLUECHIP ARCHITECTURE

MR A CARTWRIGHT
WEST HILL HOUSE
157-170 MANCHESTER ROAD
ROCHDALE
MANCHESTER
OL11 4JQ


DEVELOPMENT OF LAND
& ASSOCIATED LANDSCAPING

SITE SECTIONS
DRAWING TITLE

PLANNING

A ADDRESS AMENDED
ISSUED FOR PLANNING APPROVAL

19.06.25
27.02.25

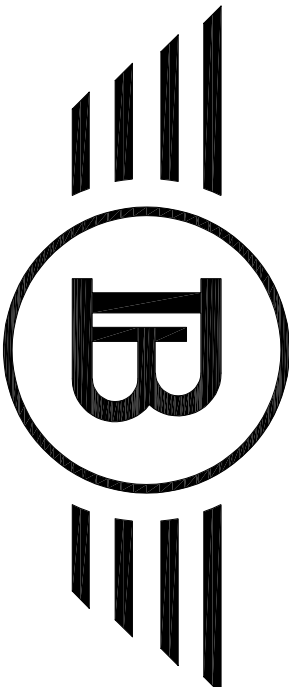

BLUECHIP ARCHITECTURE

07999 294 675
DESIGN@BLUECHIP-ARCHITECTURE.CO.UK
WWW.BLUECHIP-ARCHITECTURE.CO.UK
18 BOATMAN ROAD | WORKLEY | MANCHESTER | M20 9LS
COPYRIGHT PROTECTED & ISSUED UNDER LICENCE TO THE CLIENT NAMED ABOVE. ALL INFORMATION CONTAINED HEREIN IS NON-TRANSFERABLE WITHOUT APPROVAL FROM BLUECHIP ARCHITECTURE (2019) LTD.