


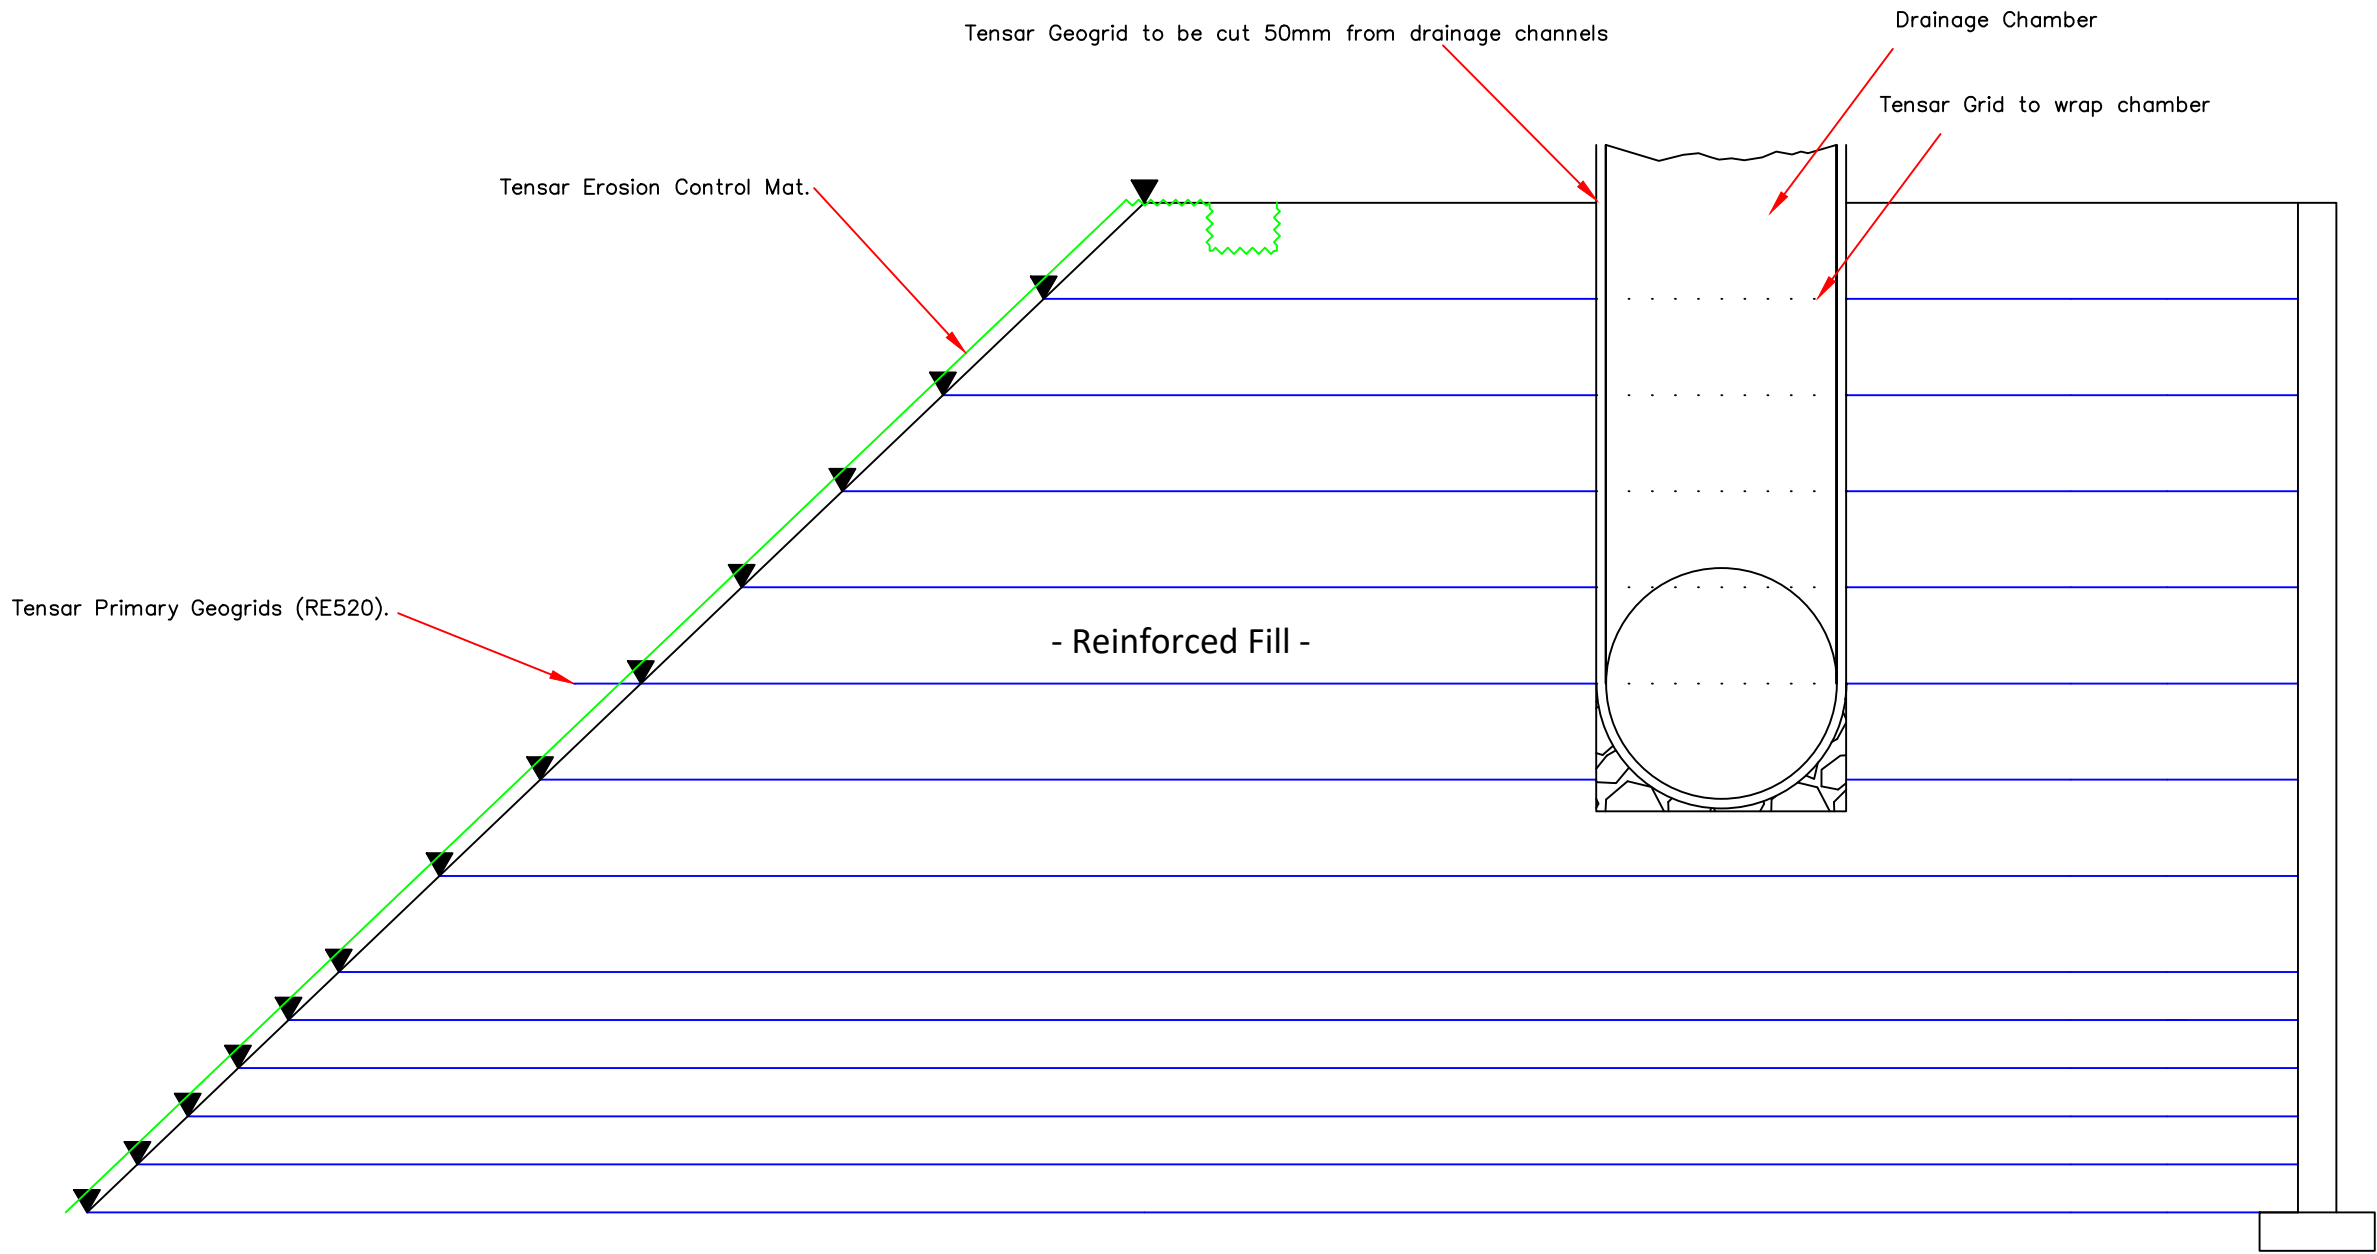

CLIENT	COUNTRYSIDE PROPERTIES
PROJECT TITLE	HOLLINGWORTH GATE, LITTLEBOROUGH
PLAN TITLE	MANHOLE DETAIL

DATE	JUNE 2023
SCALE	NTS
PLAN NUMBER	GRO-23131-P06

Rev.	Details	Date

Status	
Preliminary	
Draft	
Issued	●
For Comment	
Approved	

Notes
Drainage installation requires to be programmed/sequenced with Tensar reinforced earth construction as levels raised.

