Note:


To be read in conjunction with:

- RTH-DIA-XX-XX-SH-A-6300-SanitarywareSchedule
- RTH-DIA-XX-XX-SP-A-7000-N13-Specification

The following items are in abeyance and subject to further review:

- Grab rails & handles - N13/435, 436, 437
- Toilet Roll Holder - N13/462
- Coat Hooks - N13/465
- Soap dispensers - N13/459
- Basement rooms B8b and B8a - Hand Dryers - N13/472

For WC IPS unit detail, refer to IPS sketch 0023.
For tiling setting out, refer to tiling sketch 0024.

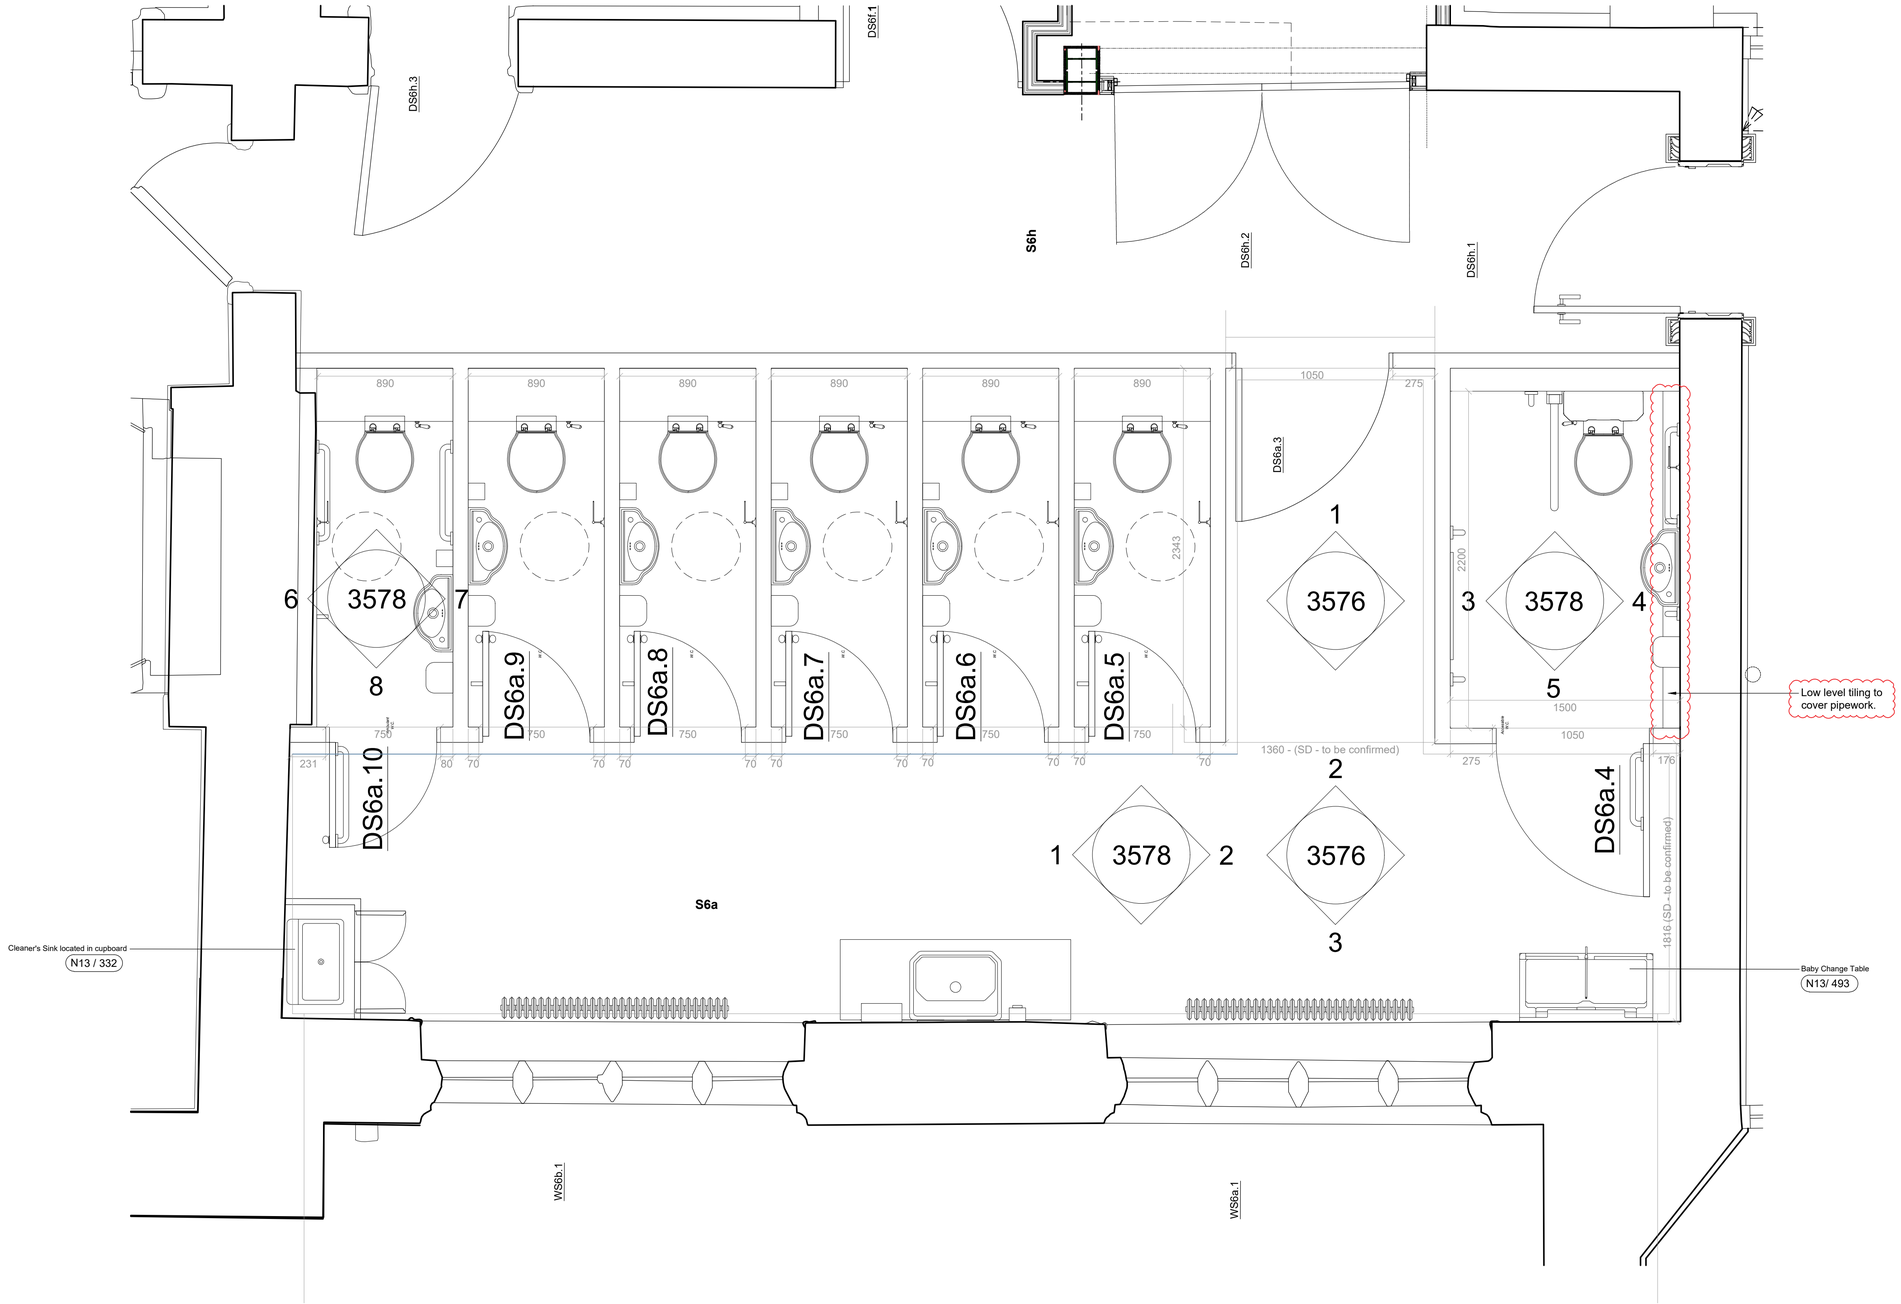

00 / 3570 Second Floor WC - Plan
Scale 1:20 @ A1

Notes

1. Any dwg format drawing is to be read in conjunction with and at the scale of the accompanying pdf.
2. Where colours other than black or grey are used, the drawing must be plotted in colour.
3. For status 'C' (Construction) drawings all dimensions are to be checked on site by the contractor, scaling is for Local Authority purposes only.
4. Unless otherwise indicated, all dimensions are in millimeters.
5. All information on this drawing is to be read in conjunction with the relevant Donald Insall Associates specification and trade contractors' drawings and information by specialists.
6. In the event of any discrepancy, please contact us immediately.
7. This drawing may contain survey information by others and is to be used solely for the purposes for which it was issued.
8. These are uncontrolled documents issued for information purposes only. If you have any queries regarding the drawings, please contact DIA immediately.
9. Please note DIA cannot be held responsible for any errors arising from changes made to an uncontrolled dwg file.

© 2019 DONALD INSALL ASSOCIATES LTD

Status codes

S0	Work in Progress	**D1**	Suitable for Costing
S1	Suitable for Co-ordination	**D2**	Suitable for Tender
S2	Suitable for Information	**D3**	Suitable for Contractor Design
S3	Suitable for Review & Comment	**D4**	Suitable for Manufacture/Procurement
S4	Suitable for Stage Approval		

A1,A2,A3, An etc. Approved and accepted as stage complete
B1,B2,B3, Bn etc. Partially signed off: with minor comments from the Client
CR Construction Record

Rev	Date	Dwn	Auth	Revision
C04	24-07-23	SZG	RZM	Tiling to cover pipework in AWC.
C03	29-09-22	SZG	SEB	Configuration of cubicles 3 and 5 revised.
C02	15-08-22	SZG	RZM	Issued for Second Floor works AI.
C01	27-07-22	SZG	SEB	Issued for AI 077 - partial VE agreed following CCF.
P01	14-04-22	SZG	SEB	Initial Issue

Scale A1@	Status	Purpose of issue
1:20	CR	For Construction

File Name

Project	Originator	Volume	Level	Type	Role	Number	Revision
RTH	DIA	XX	30	DR	A	3570	C04

Rochdale Town Hall
for Rochdale Development Agency

Phase 2 Plan
Second Floor WC - Unisex

Donald Insall Associates
Chartered Architects and Historic Building Consultants

Bridgegate House, 5 Bridge Place, Chester CH1 1SA
(+44) 01244 350 063
chester@insall-architects.co.uk