SITE LOCATION

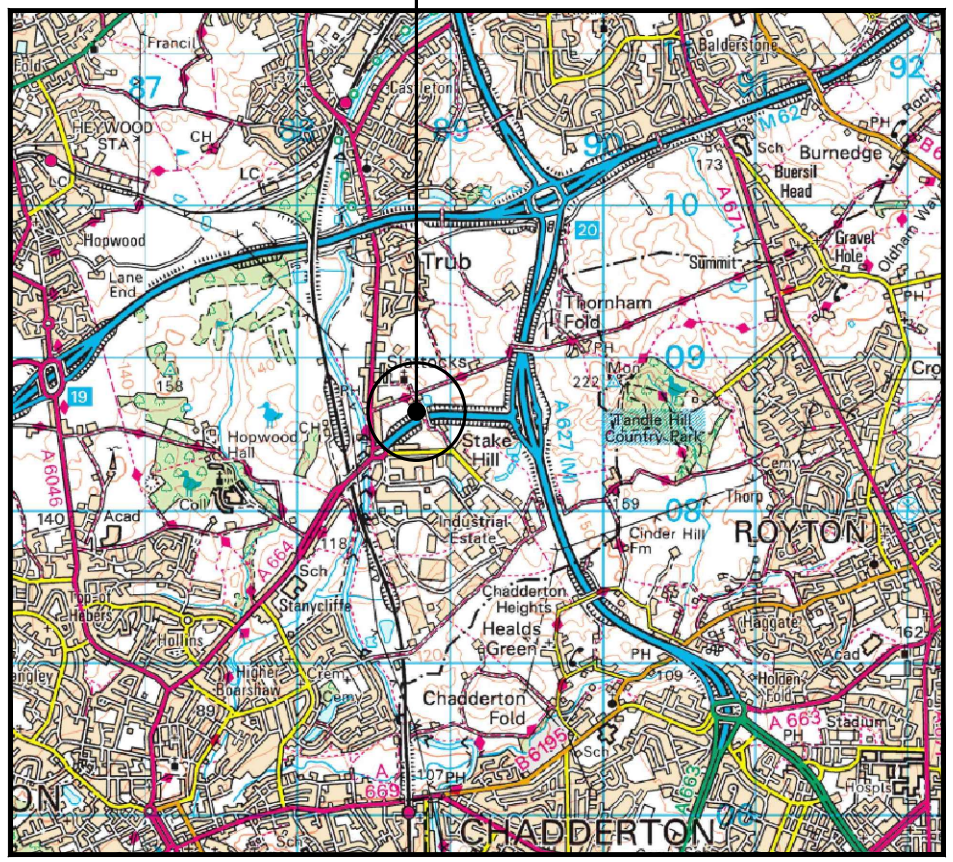

0 500 1000 1500 2000 2500m
1:50000

SITE LOCATION
(Scale 1:50000)

Ordnance Survey map extract
based upon Landranger map series
with the permission of the controller of
His Majesty's Stationery Office
Licence No. 100020449
Crown copyright.

SITE PHOTOGRAPH

N
W E
S

= Right of Access

= Public Access Route

SITE LOCATION

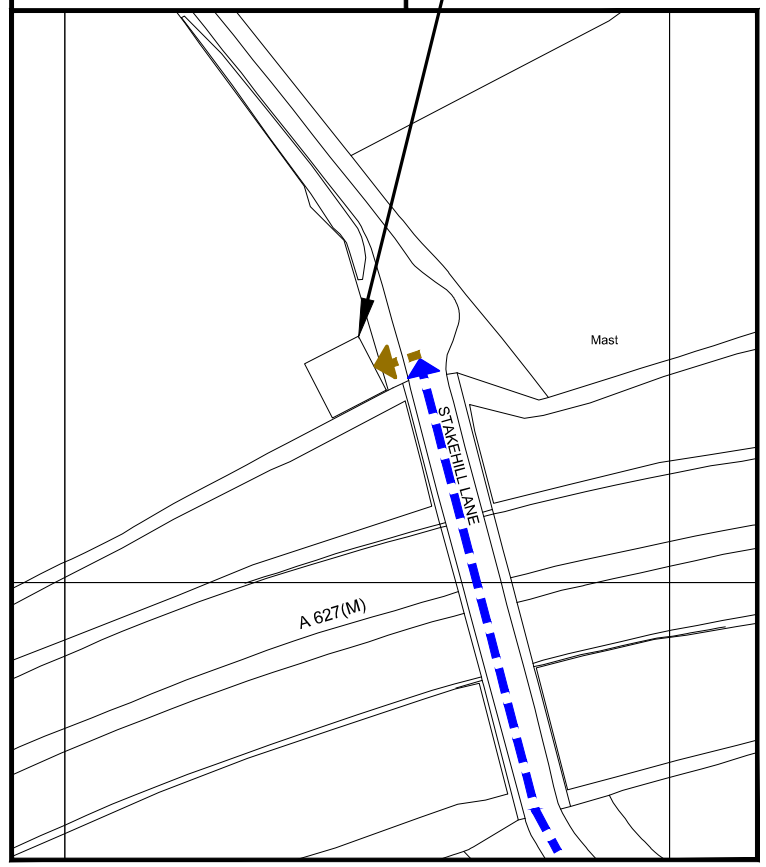

0 12.5 25 37.5 50 62.5m
1:1250

DETAILED SITE LOCATION
(Scale 1:1250)

Based upon Ordnance Survey map extract
with the permission of the Controller of
His Majesty's Stationery Office.
Crown copyright.
Licence No. 100020449

ALL DIMENSIONS ARE IN mm UNLESS NOTED OTHERWISE

N.G.R E: 388851 N: 408637

DIRECTIONS TO SITE:
HEAD NORTH ON A627(M), AT THORNHAM INTERCHANGE, TAKE THE 4TH EXIT AND STAY ON A627(M) HEADING TO OLDHAM, TAKE THE EXIT TOWARD A664/MIDDLETON/CASTLETON, AT SLATTOCKS INTERCHANGE, TAKE THE 2ND EXIT ONTO A627(M) HEADING TO CASTLETON/A664, AT THE ROUNDABOUT, TAKE THE 1ST EXIT ONTO BENTLEY AVENUE, TURN LEFT ONTO STAKEHILL LANE, SLIGHT LEFT TO STAY ON STAKEHILL LANE THE FIELD GATE/ENTRANCE TO SITE WILL BE ON THE RIGHT HAND SIDE.

NOTES:

REV	MODIFICATION	BY	CH	DATE
A	Issued for Approval	NTA	AC	11.04.24

GallifordTry
WOLVEY - HINCKLEY - LEICESTERSHIRE - LE10 3JF
Tel: +44 (0)1455 222792 Fax: +44 (0)1455 222758

cornerstone

Cell Name	Opt.
LOWER STAKEHILL FARM 2	A

Cell ID No

CORNERSTONE	VF	VMO2
30879800	27880	N/A

Site Address / Contact Details

STAKEHILL LANE
MIDDLETON
MANCHESTER
GREATER MANCHESTER
M24 2SA

Drawing Title:
SITE LOCATION MAPS

Purpose of issue:	Dwg Rev:
PLANNING	A

Drawing Number:	
100	A

Surveyed By:		Original Sheet Size:		Pack Issue:
MA		A3		
Drawn: NTA	Date: 11.04.24	Checked: AC	Date: 11.04.24	A

The drawings comply with VMO2 & VF Standard ICNIRP guidelines under configuration
VM7F. Designed in accordance with Cornerstone documents: SDN0007 v1.0 & SDN0009 v6.0