



29 Tyrone Drive Rochdale: feasibility excercise

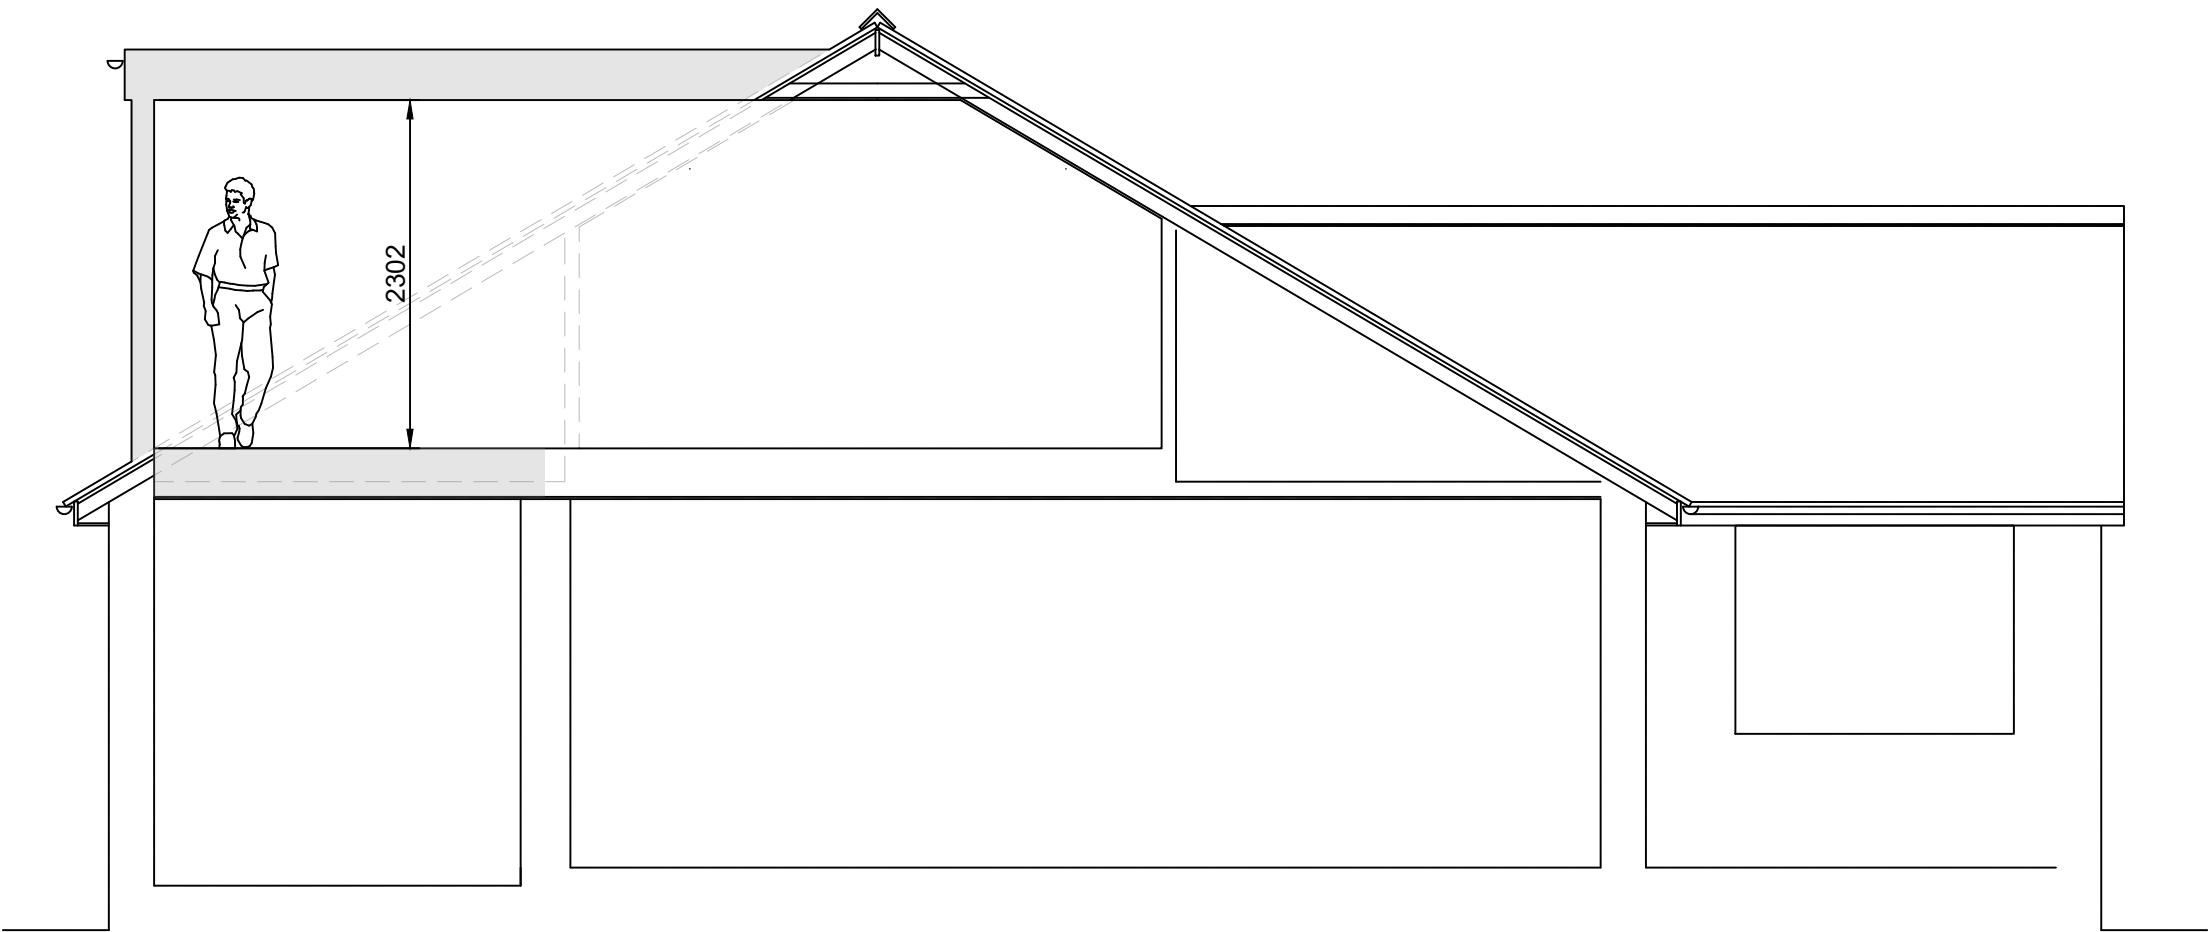

proposed cross section AA
scale 1-50

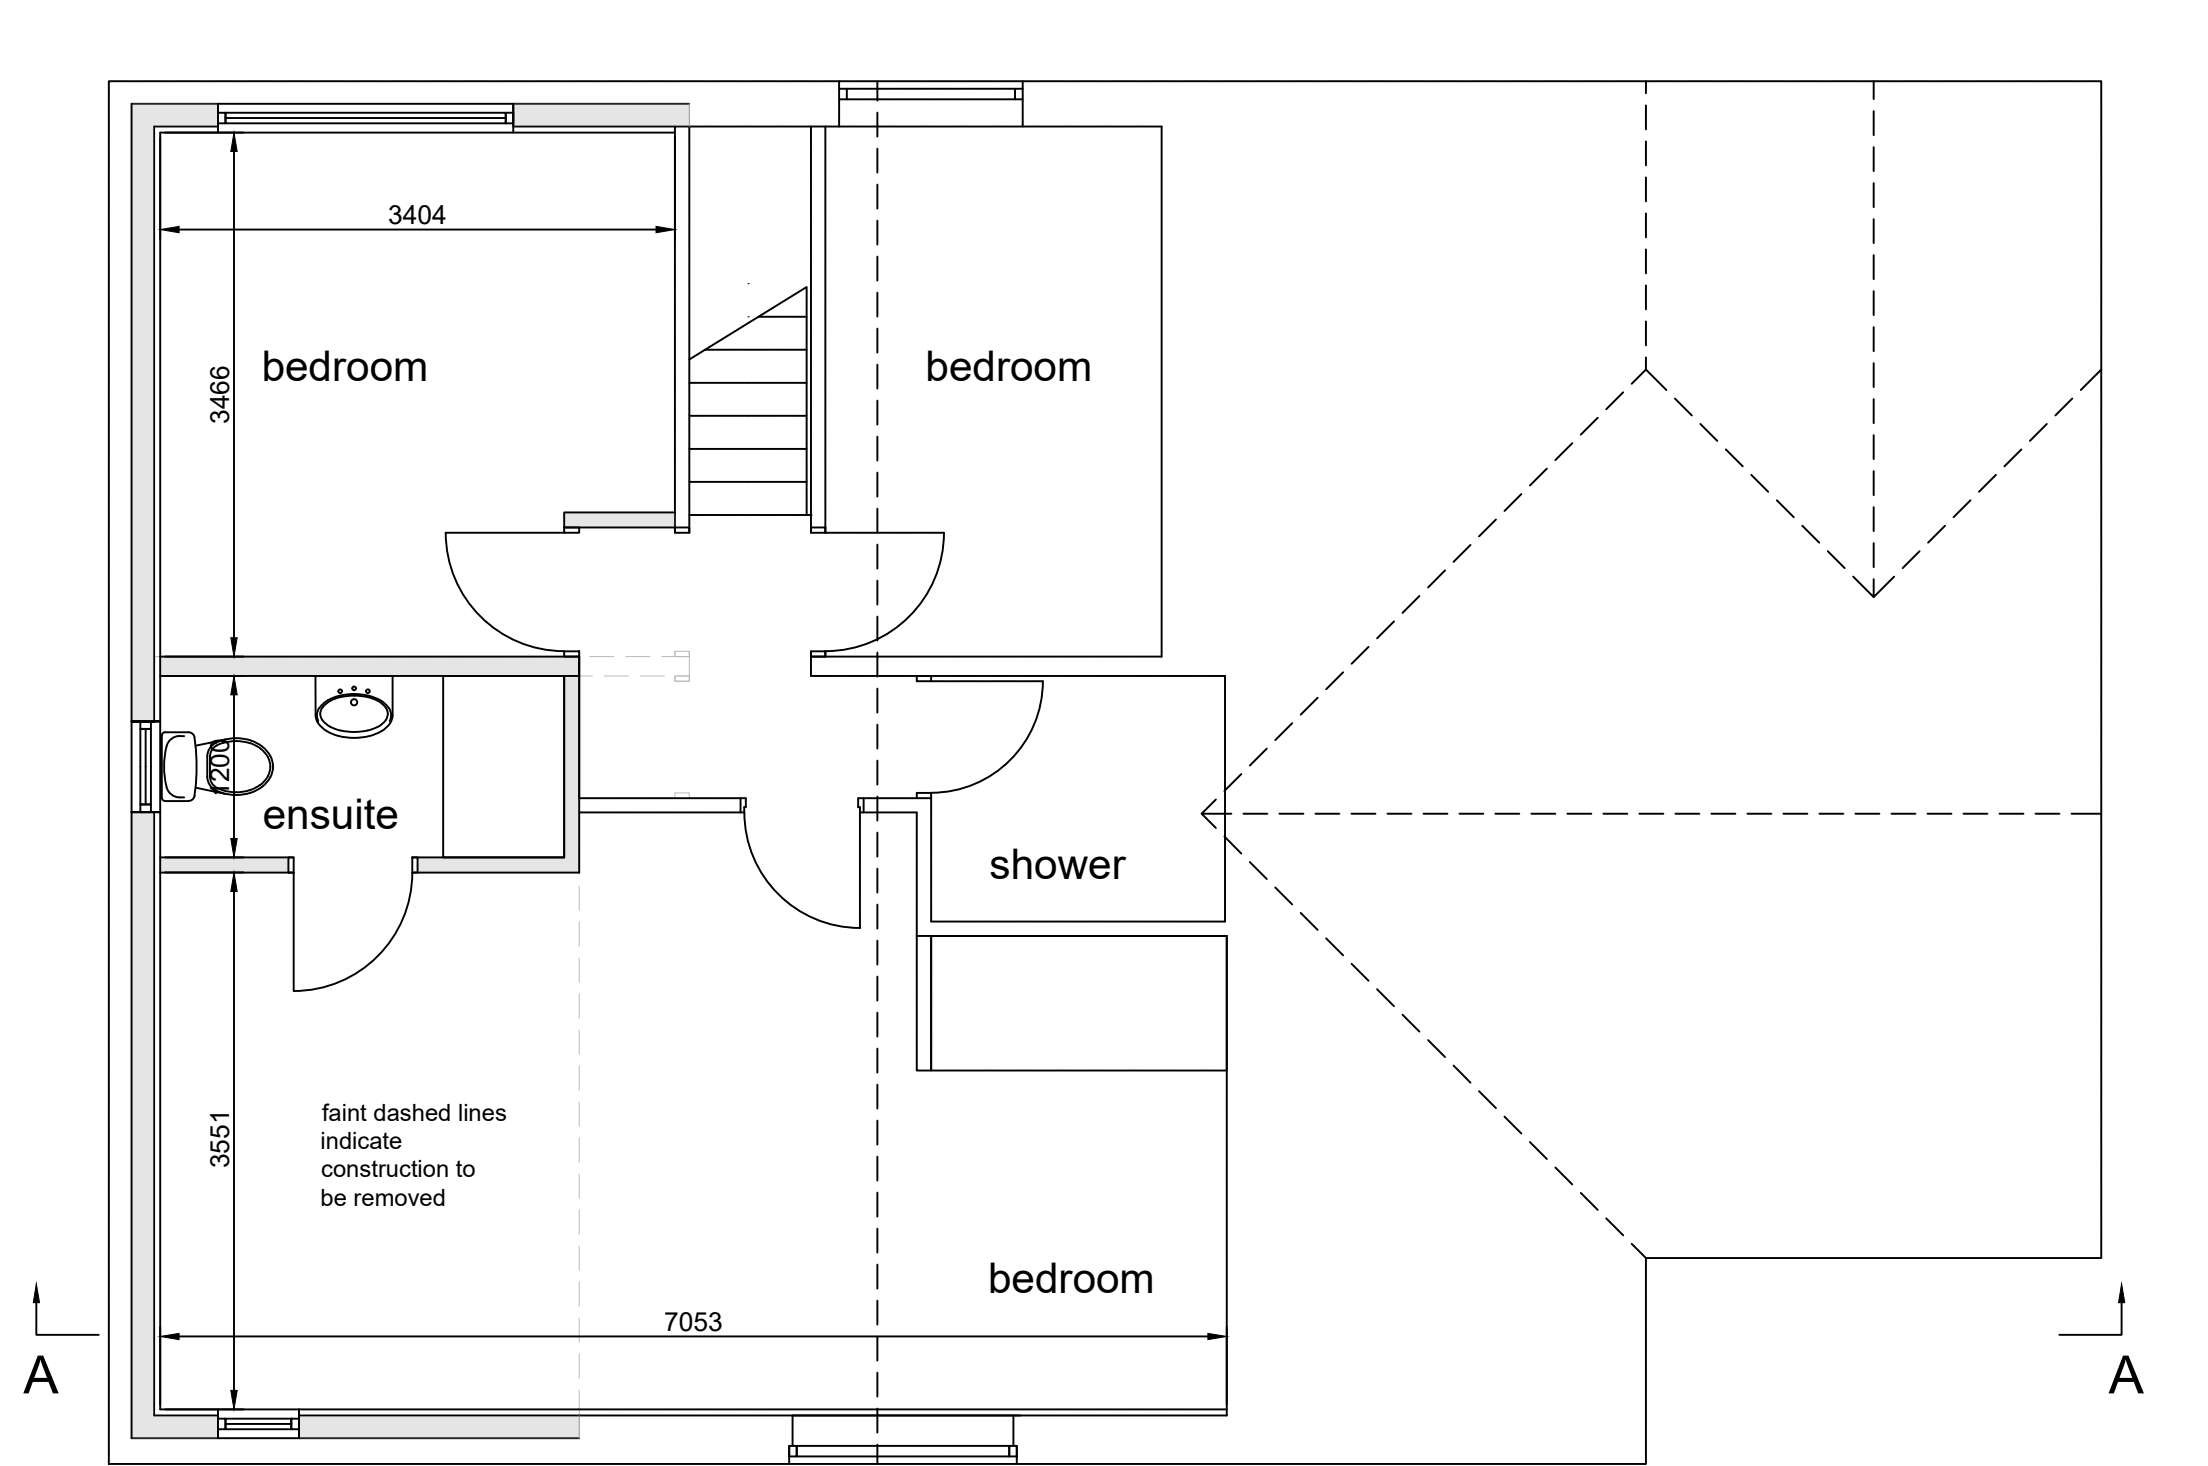

proposed first floor plan
scale 1-50