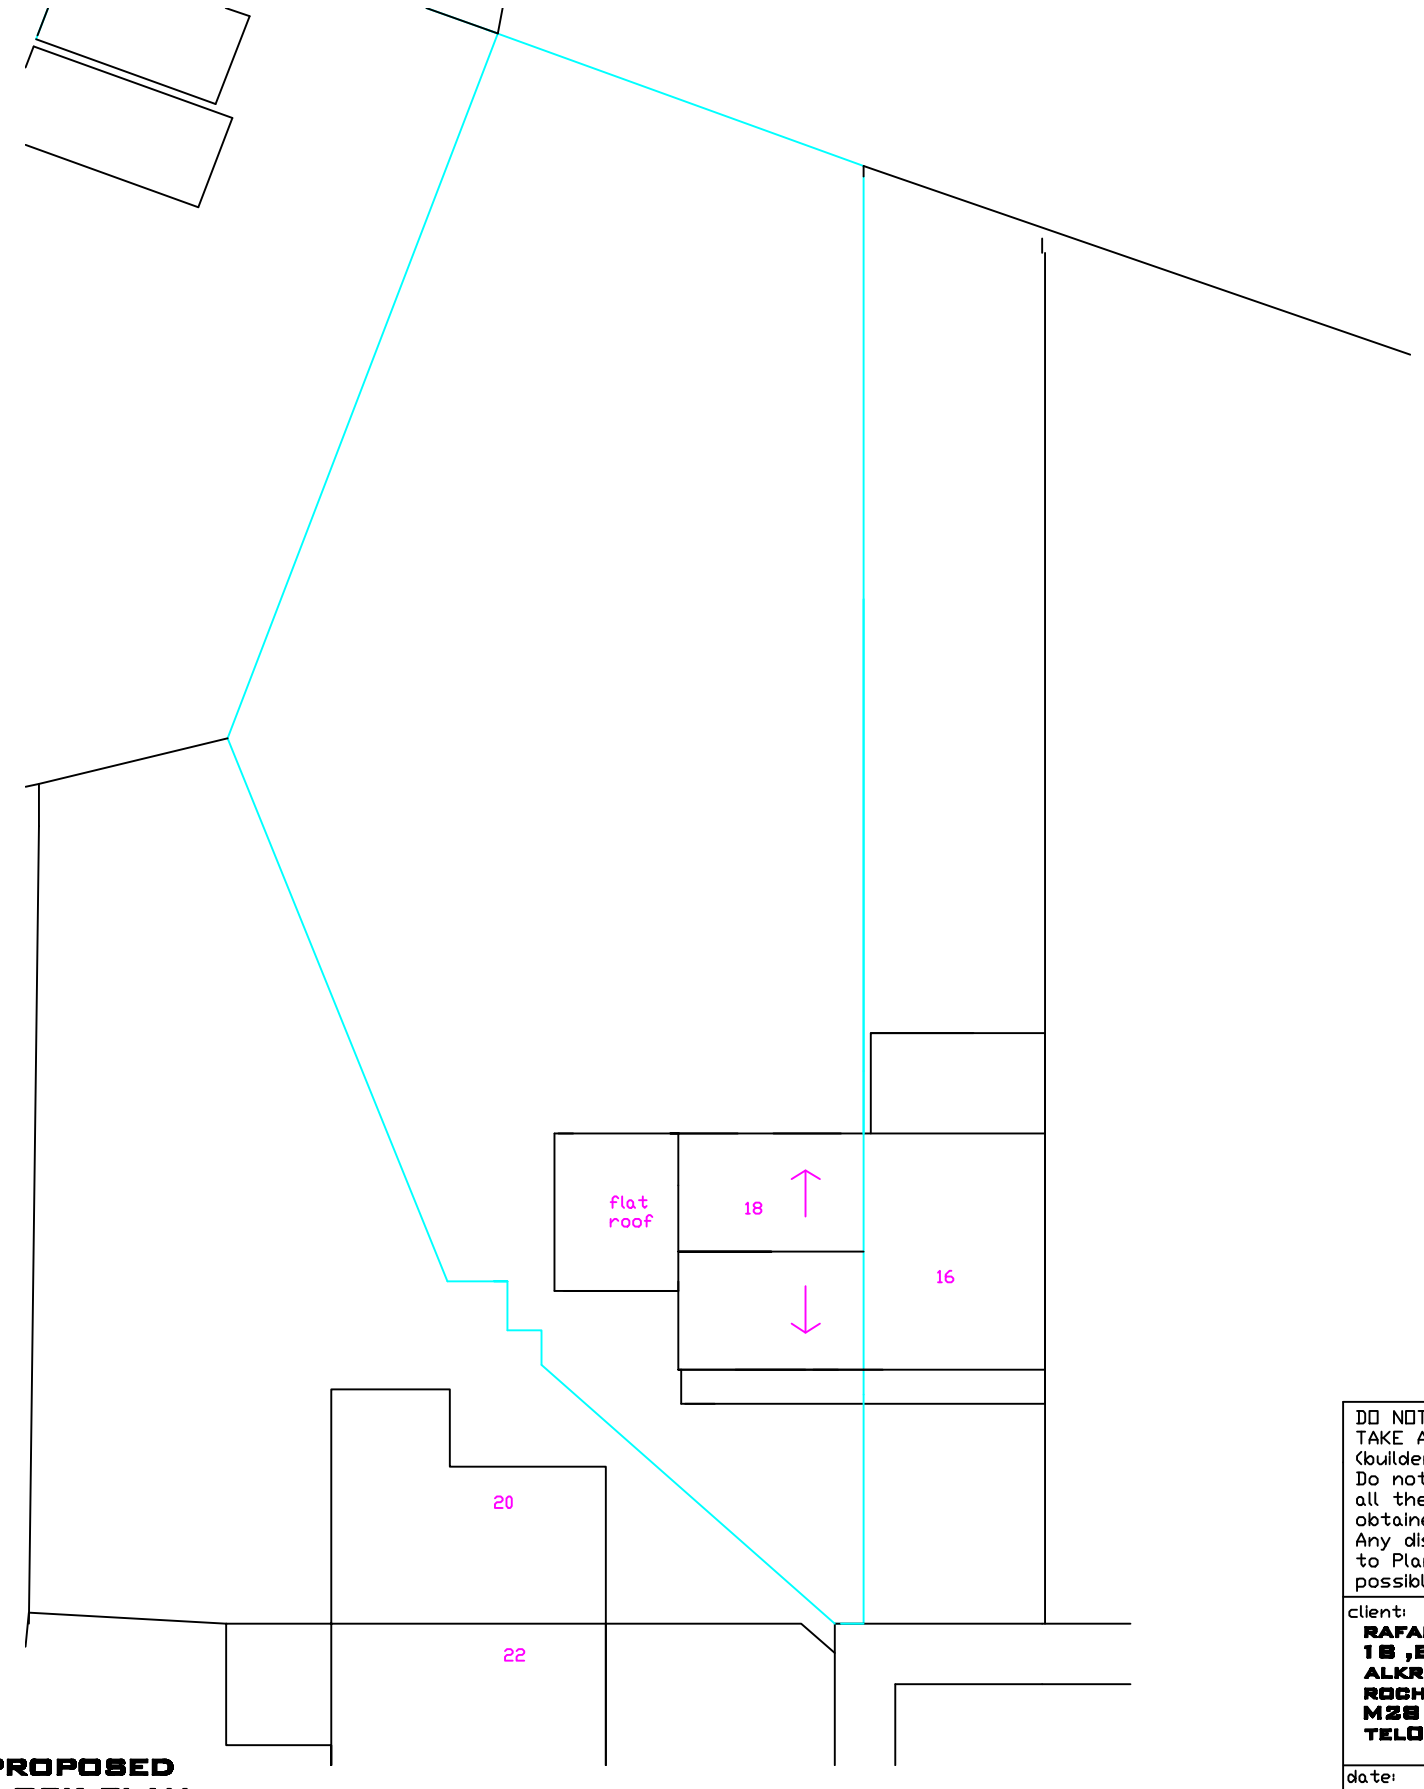


PROPOSED
BLOCK PLAN
1:200

DO NOT SCALE OF THIS DRAWING
TAKE ALL DIMENSIONS ON SITE
(builders Note)
Do not start any works untill all the approvals have been obtained.
Any discrepancy to be reported to Plans Drawn as soon as possible.

client:
RAFAL MACHALINSKI,
18 ,EASTFIELD AVENUE ,
ALKRINGTON,
ROCHDALE,
M28 1DP
TEL07405732070

date: **MARCH. 2019**

drawn: **DRW**

drawing title:
PROPOSED LAND APPLICATION

project:
ROCHDALE MET. BOROUGH COUNCIL
PLANNING
BUILDING CONTROL
APPLICATION

PLANS DRAWN
tel.no
07952934281
07856609593
email
Bawinterbottom
@aol.com
www.plansdrawn.org

project no. **EA 18**

drg. no. **12**

A3 paper