


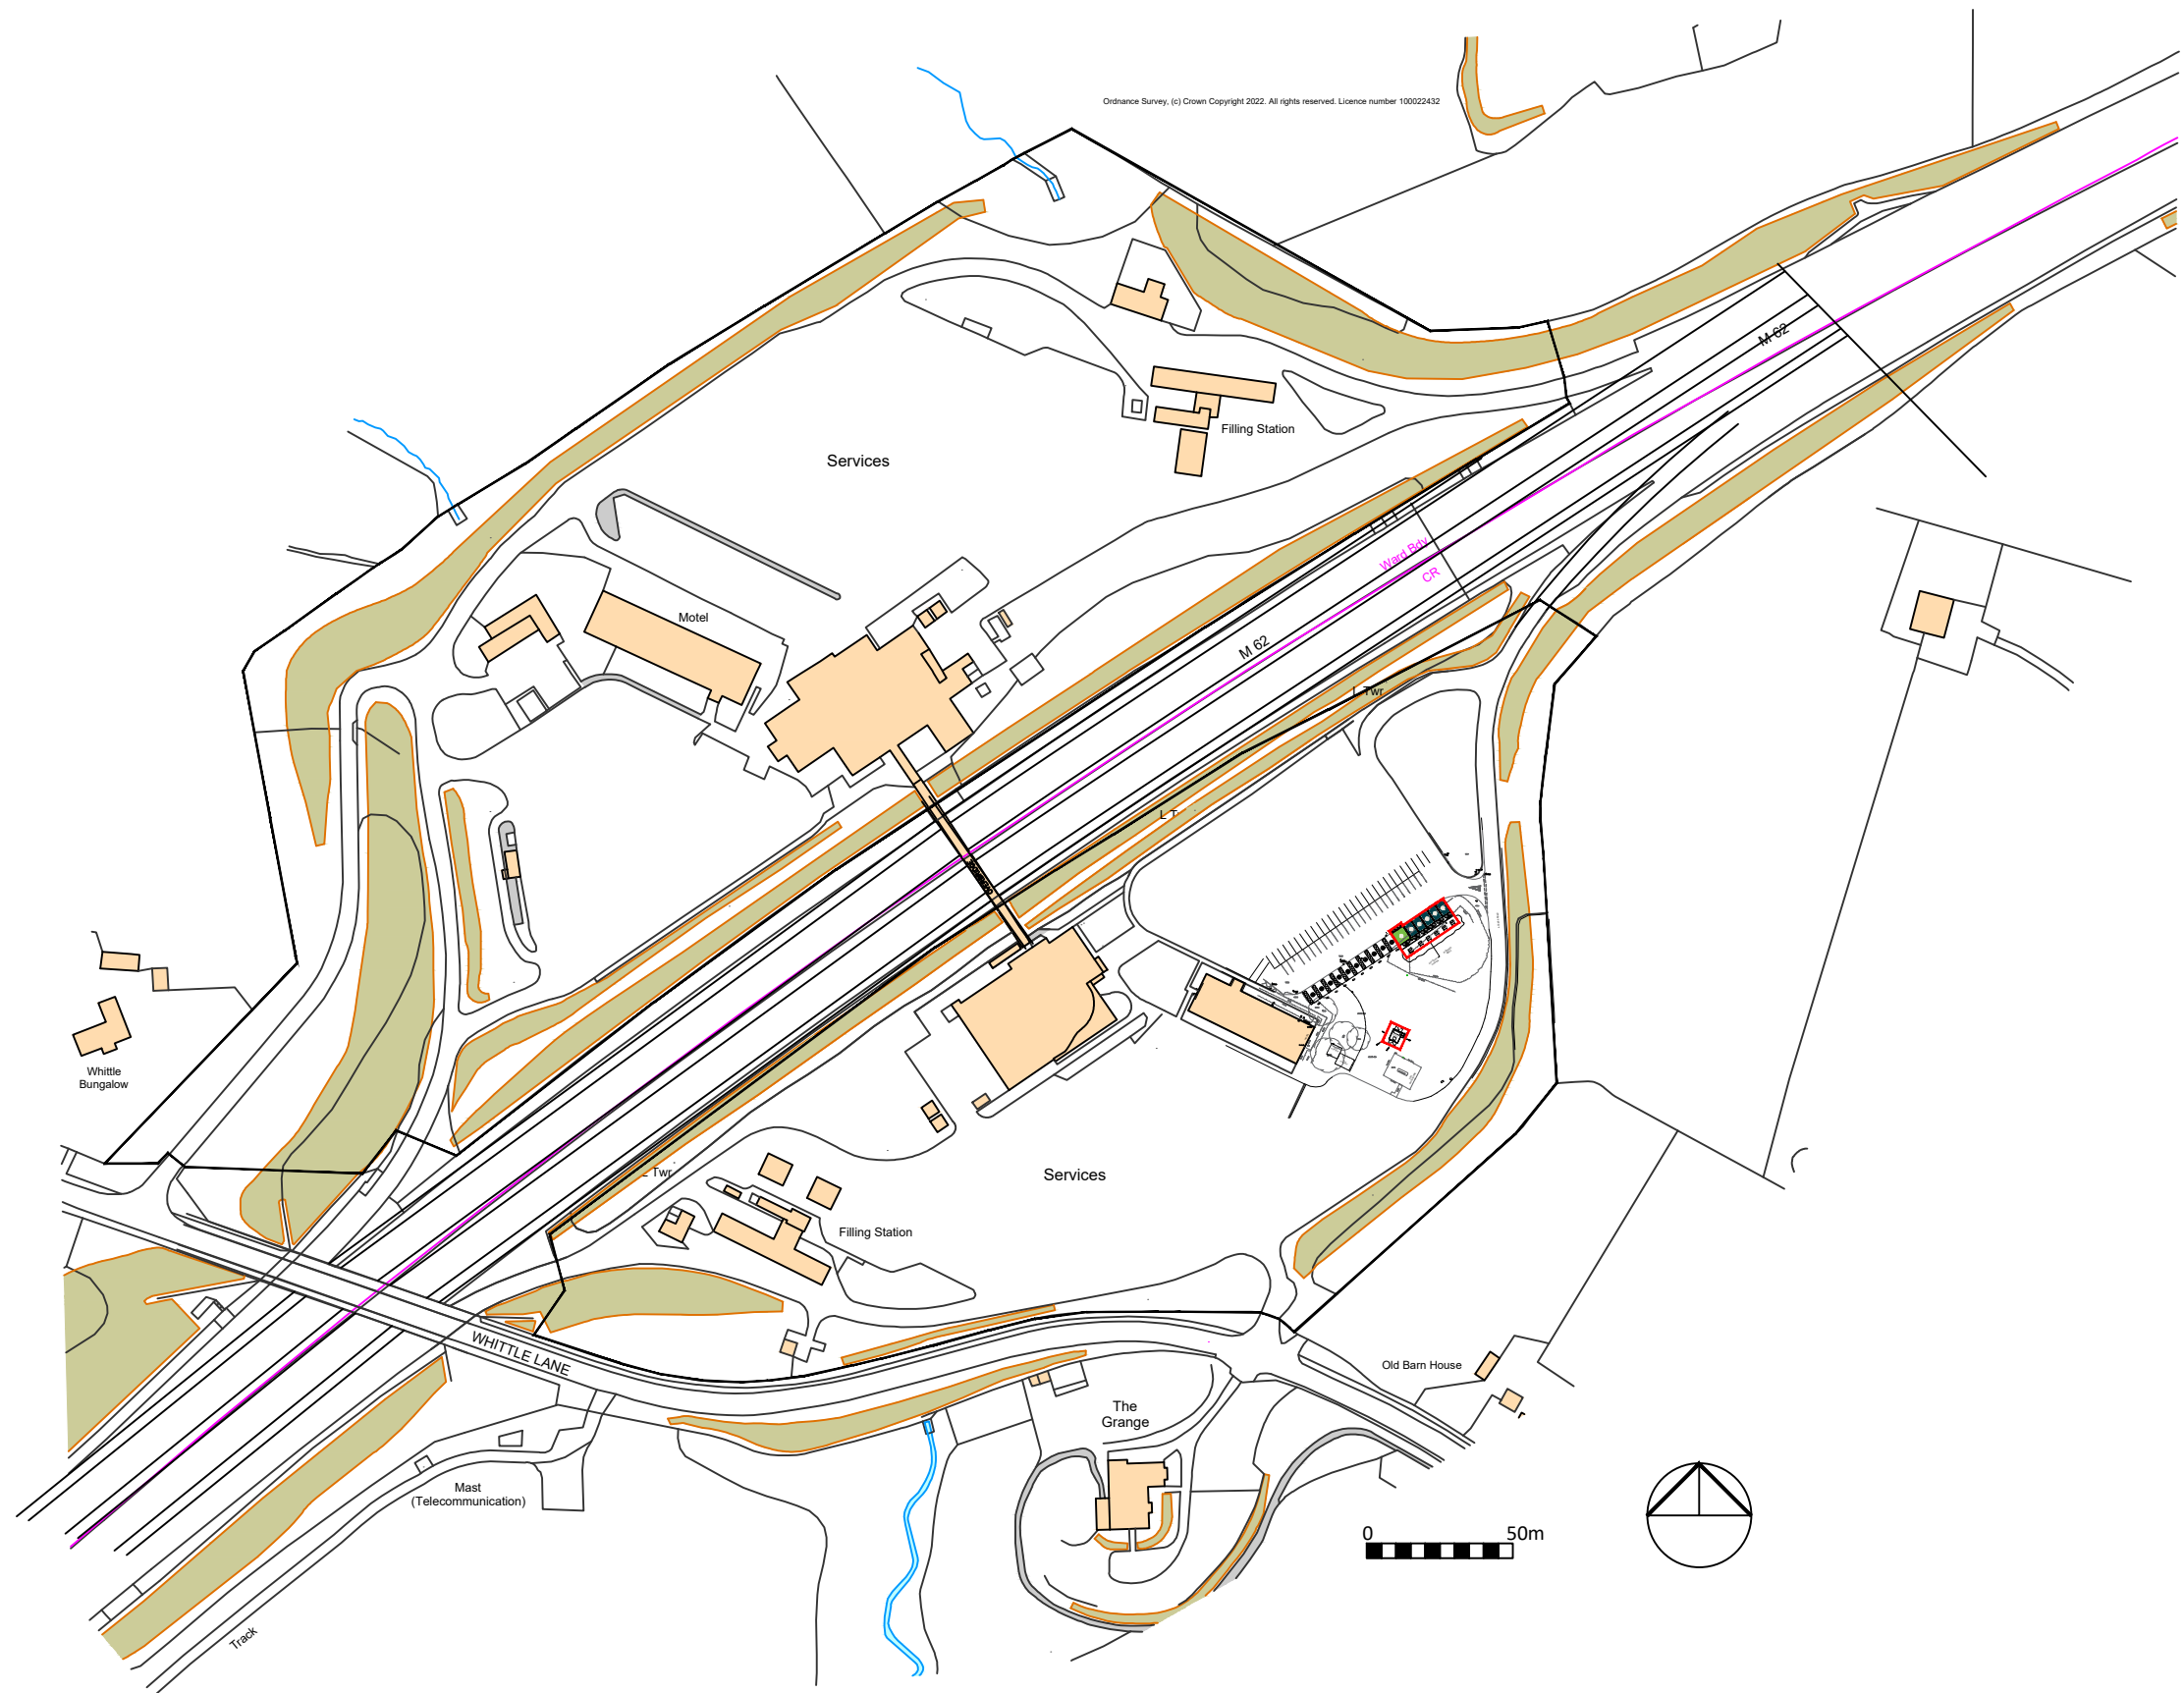

Ordnance Survey, (c) Crown Copyright 2020. All rights reserved. Licence number 100022432


Ordnance Survey, (c) Crown Copyright 2022. All rights reserved. Licence number 100022432

Copyright KMB Ltd.

A	22.12.23	Rescaled		DH	
Rev	Date	Description		Drawn	Checked
Amendments					

Drawing Status

Planning

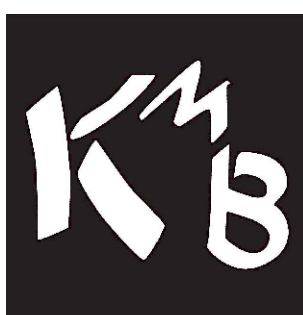

Construction Consultants

PROJECT Moto Birch WB Gridserve EV Charging Hub			
CLIENT Moto Hospitality Ltd			
TITLE Location Plan			
SCALE 1:2500 @ A3		DATE Nov 2023	
DRAWN BY DH	CHECKED BY	DRAWING No. 7928_340	REV A

Unit 56, Building 67, Europa Business Park, Bird Hall Lane, Stockport SK3 0XA
t: 0161 477 7709 e: Kmb@kmb-ltd.co.uk