




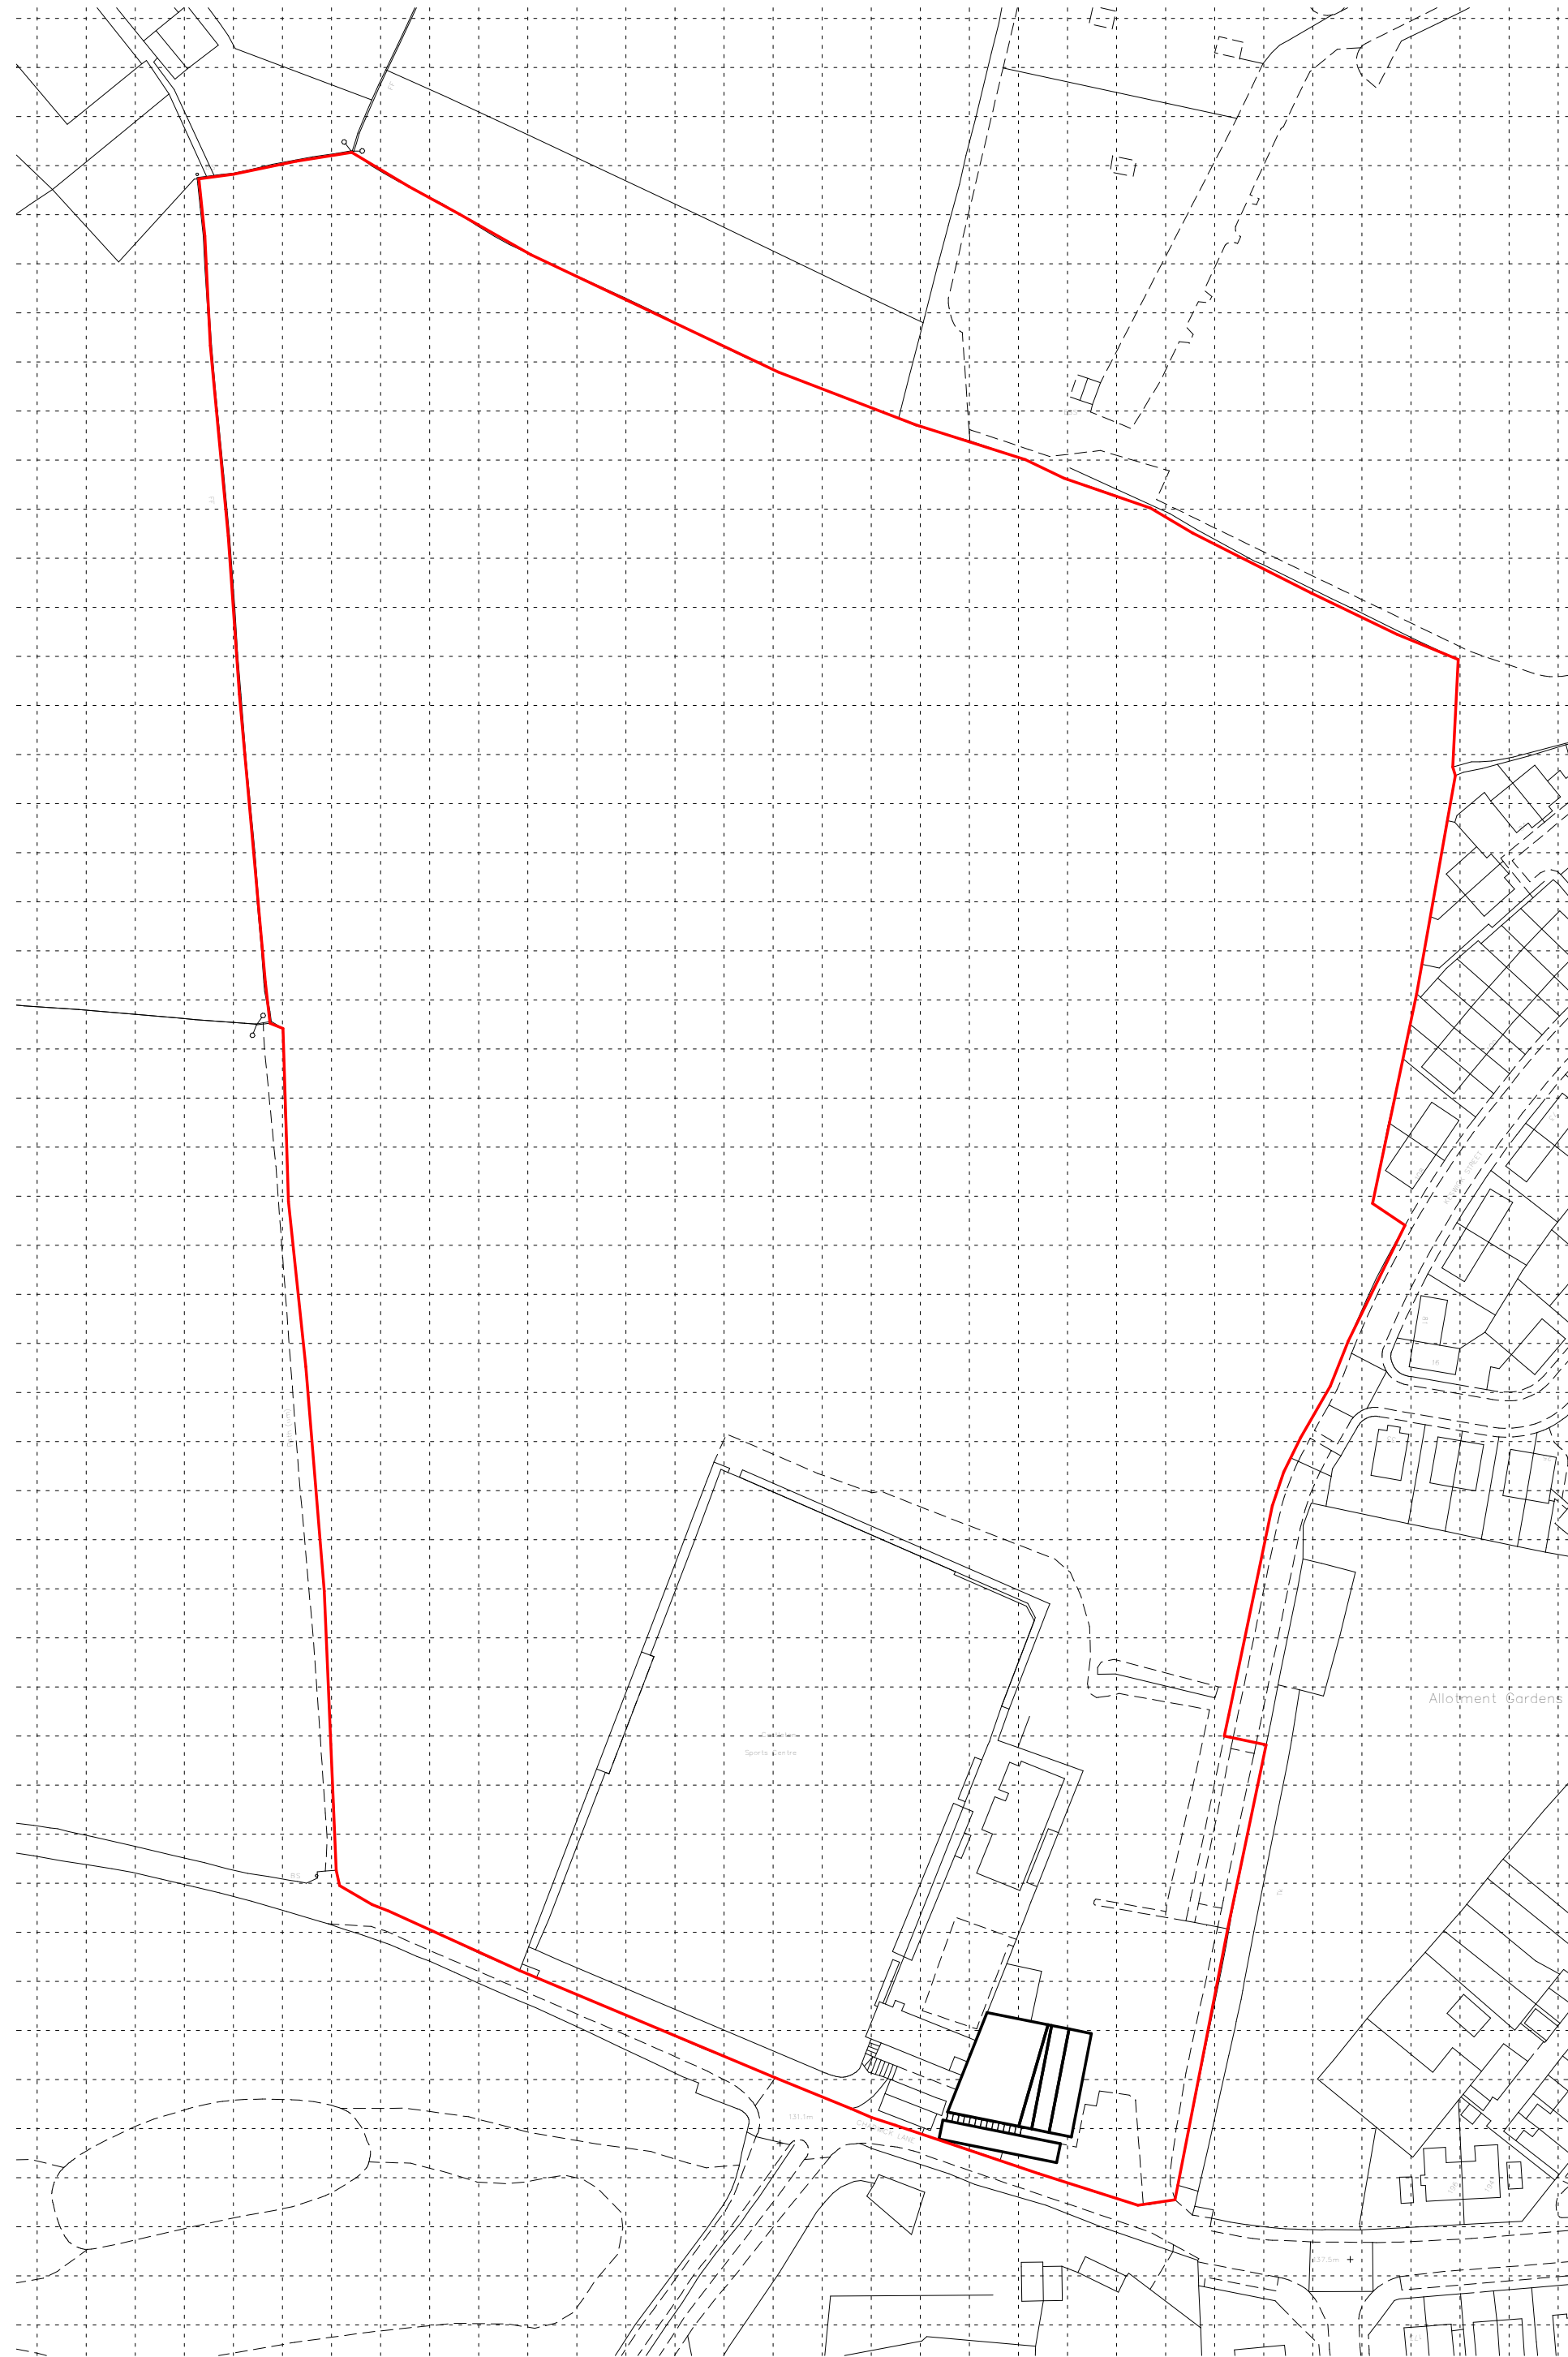

Proposed Site Plan
1 : 200

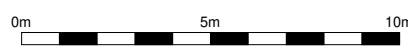

Proposed Location Plan
1 : 1250

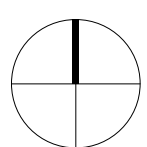

CDM REGULATIONS 2015. All current drawings and specifications for the project must be read in conjunction with the Designer's Hazard and Environment Assessment Record. All intellectual property rights reserved.

Designed with reference to the surveys, information and reports listed: Ordnance Survey Promap, Licence number 100022432

James Kelly Architects Ltd t/a Solid Void – 16 Woolfenden Way, Wardle, OL12 9SS
Tel: 07949448088 – Email: solidvoid@outlook.com – Web: www.solidvoid.co.uk -
Company No. 08545034

Rev	Date	Description
-	06.12.21	Planning Issue
A	25.01.22	Planning Issue
B	09.05.24	Revised Planning Issue
C	05.08.24	Revised Planning Issue

Dwn	Ckd	Drawn	JK
		Checked	JK
		Date	DEC 2021
		Scale @ A1	As indicated

Mayfield Changing Rooms

Proposed Site and Location
Plans

RMF-SVA-ZZ-00-DR-A-2001
REV C
PLANNING

SOLIDVOID