




EXISTING ELEVATION - A
SCALE: 1:100

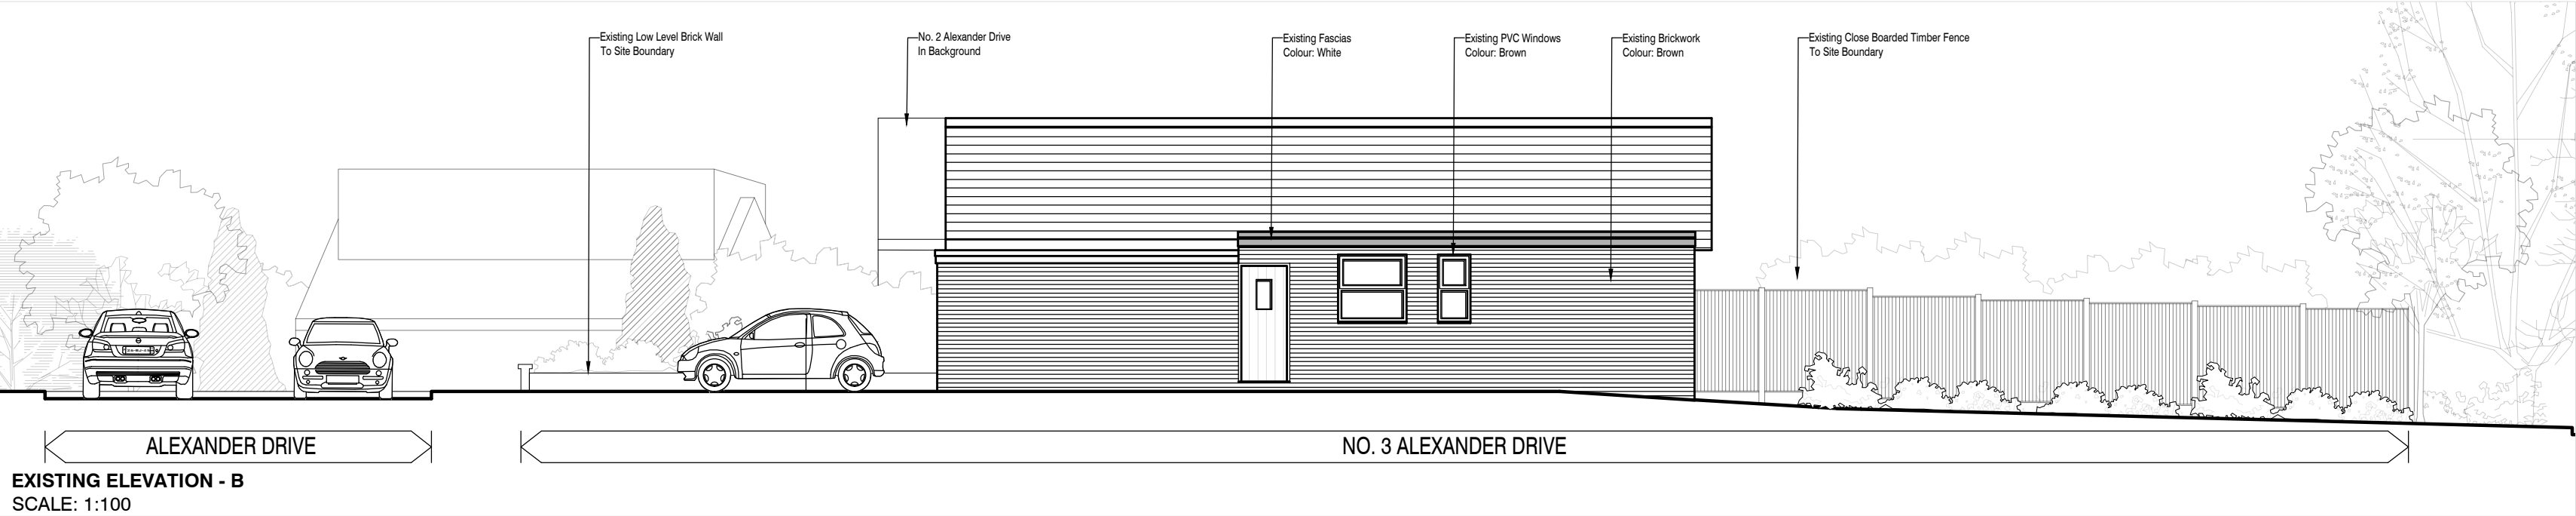


EXISTING ELEVATION - B
SCALE: 1:100

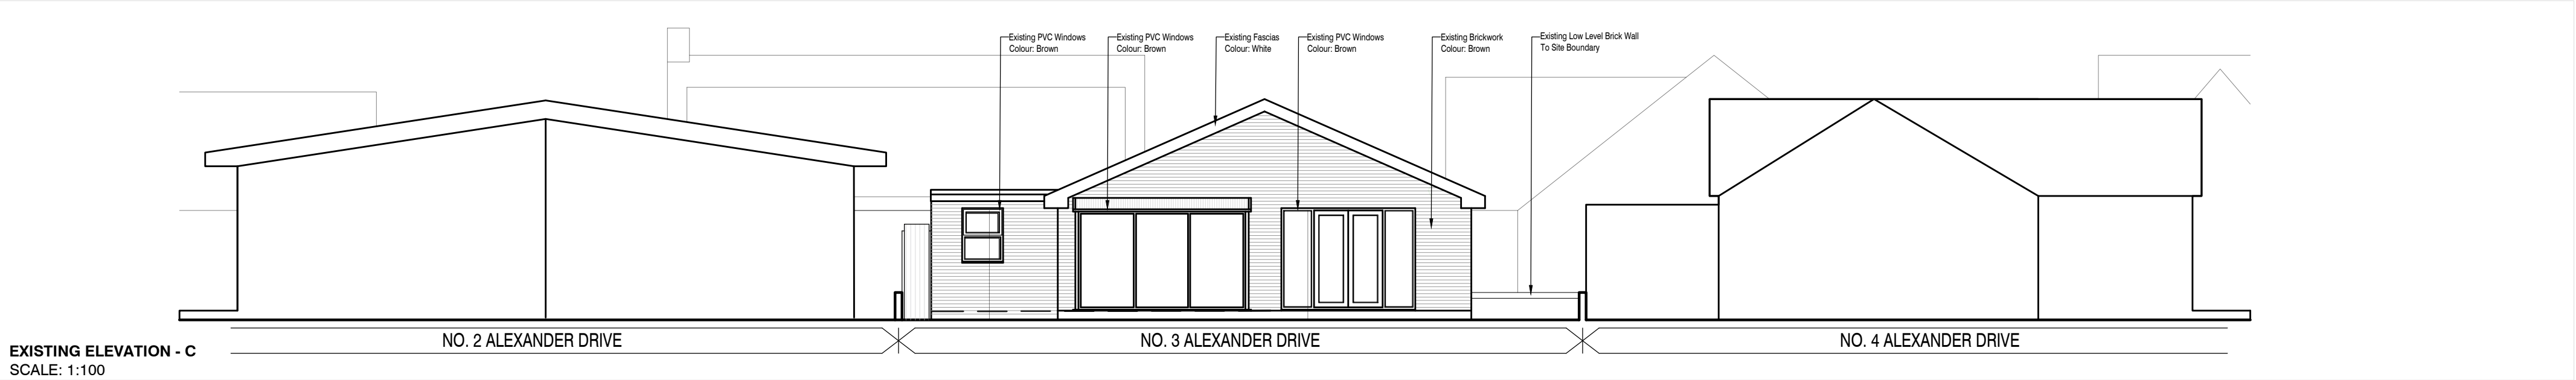

EXISTING ELEVATION - C
SCALE: 1:100

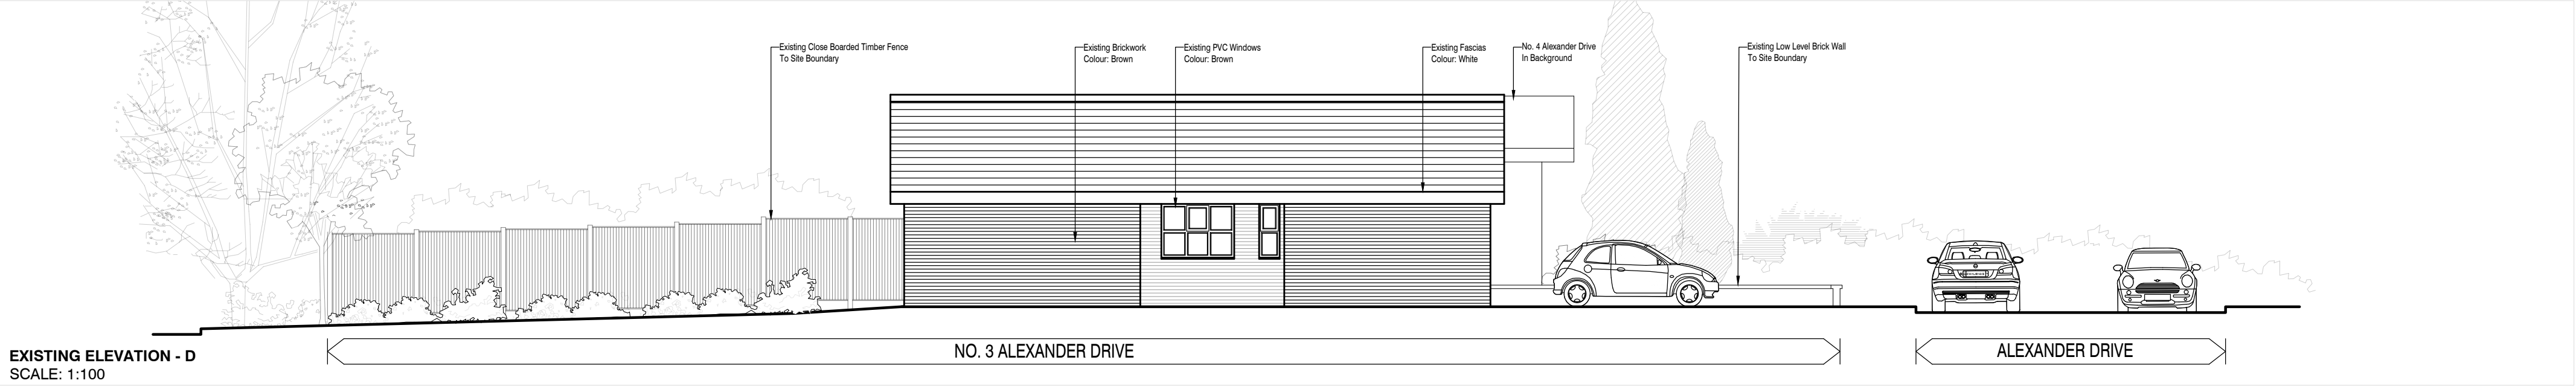

EXISTING ELEVATION - D
SCALE: 1:100

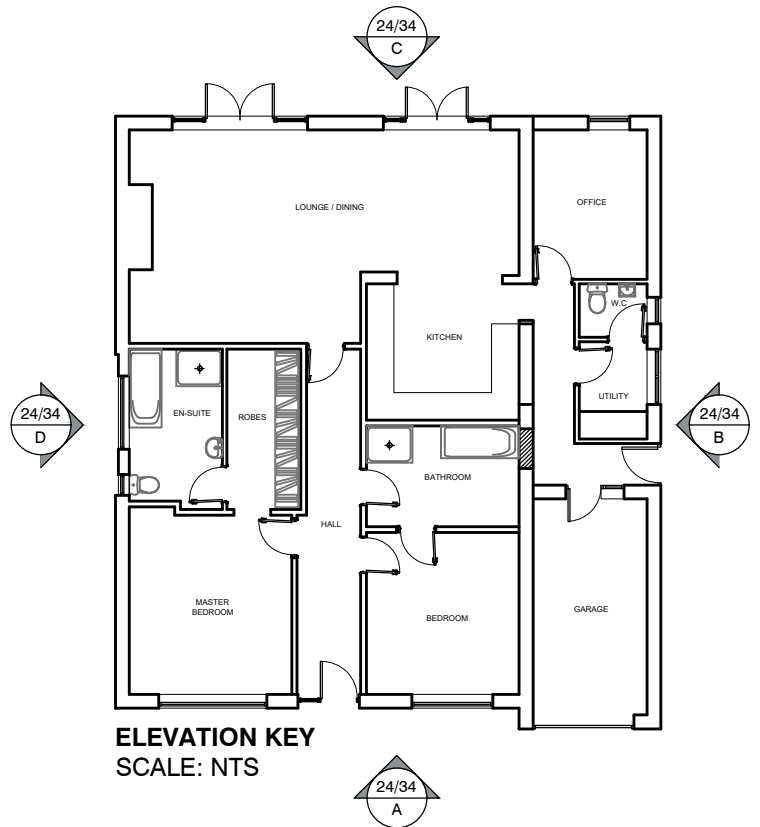

ELEVATION KEY
SCALE: NTS

PLEASE NOTE

- DO NOT scale from this drawing, use figured dimensions only.
- All dimensions to be checked on site by the contractor.
- Please report any discrepancies to JHA Ltd immediately.
- All setting out dimensions are approximate. To be marked out on site for approval by JHA Ltd prior to construction.

NOTES:

Ref	Date	Description of Revision	Initial
*	**/**/**		***

Project / Client:

PROPOSED EXTENSION
TO
NO.3 ALEXANDER DRIVE, MILNROW
FOR
MR PETER FANCY

Issue:

PLANNING ISSUE

Drawing Title:

EXISTING ELEVATIONS

jha
PULMANN

JHA Pulmann,
18A Bridge Street
Milnrow, Rochdale,
OL16 3ND
T 01302 364565
E enquiries@j-h-a.co.uk
W www.j-h-a.co.uk

Scale: 1:100
Date: AUG 24
Drawn By: JW
Checked By: JA
Drawing No: 2024/034/103
Sheet Size: A2