0m 25m 50m 75m 100m 125m

VISUAL SCALE 1:1250 @ A4

North

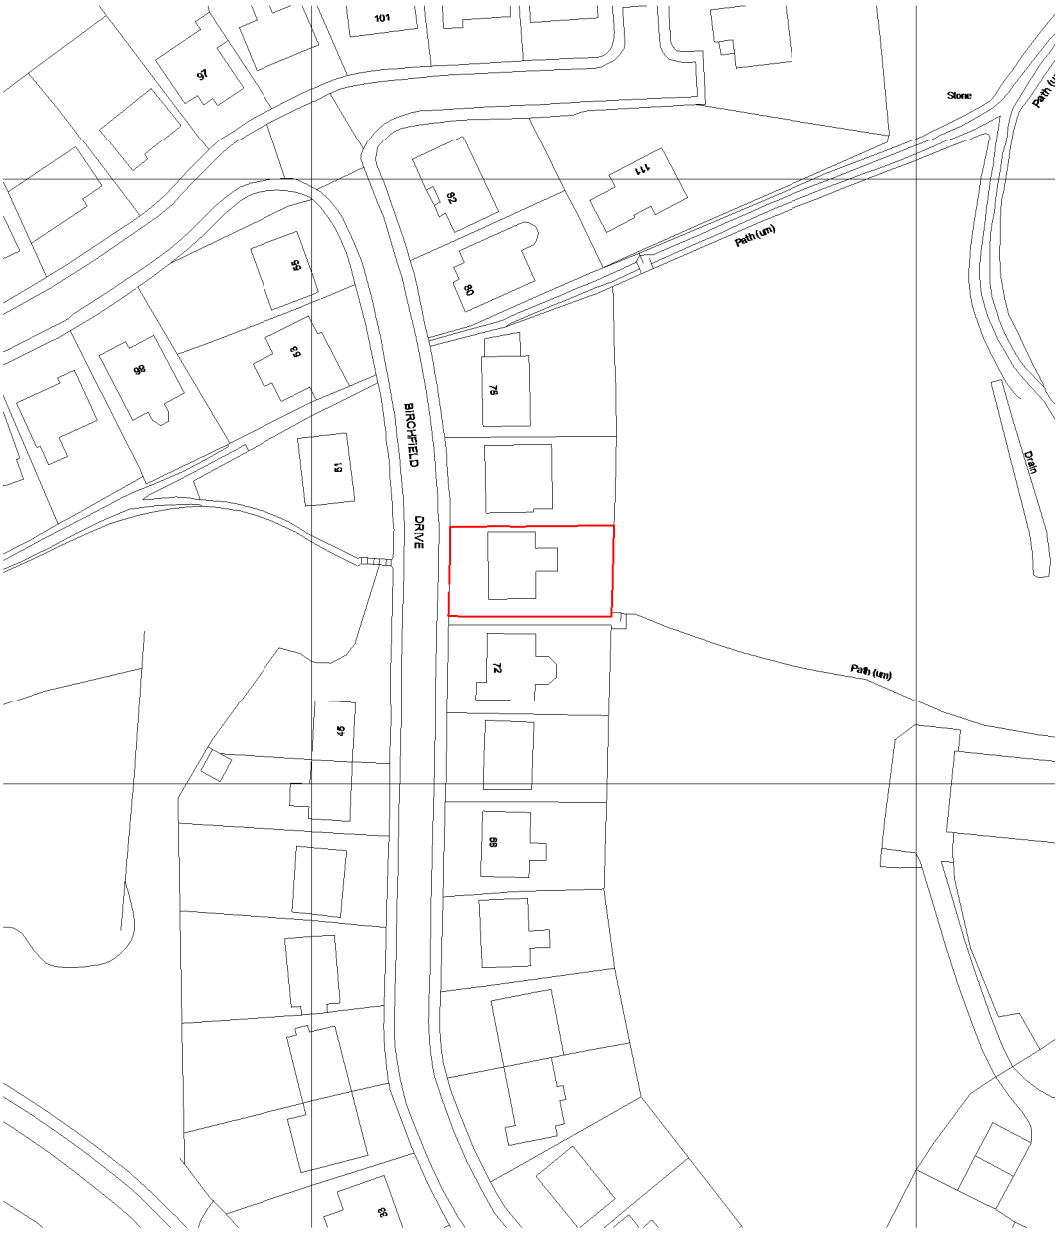

Rev	Date	Int	Description

74 Birchfield Drive
Location Plan

Job No: 125

Scale @ A4: 1 : 1250

Mr Mohammed Akthar

Drawn By: OK

Checked By:

Date: 09/11/20

Drawing No: P101

Rev:

DO NOT SCALE FROM THIS DRAWING
ALL DIMENSIONS MUST BE CHECKED ON SITE BY CONTRACTOR PRIOR TO CONSTRUCTION