ALL DIMENSIONS ARE FOR REFERENCE PURPOSES ONLY DISCRPENCIES ARE TO BE REPORTED TO THE DRAWINGS AUTHOR. DO NOT SCALE FROM DRAWING.

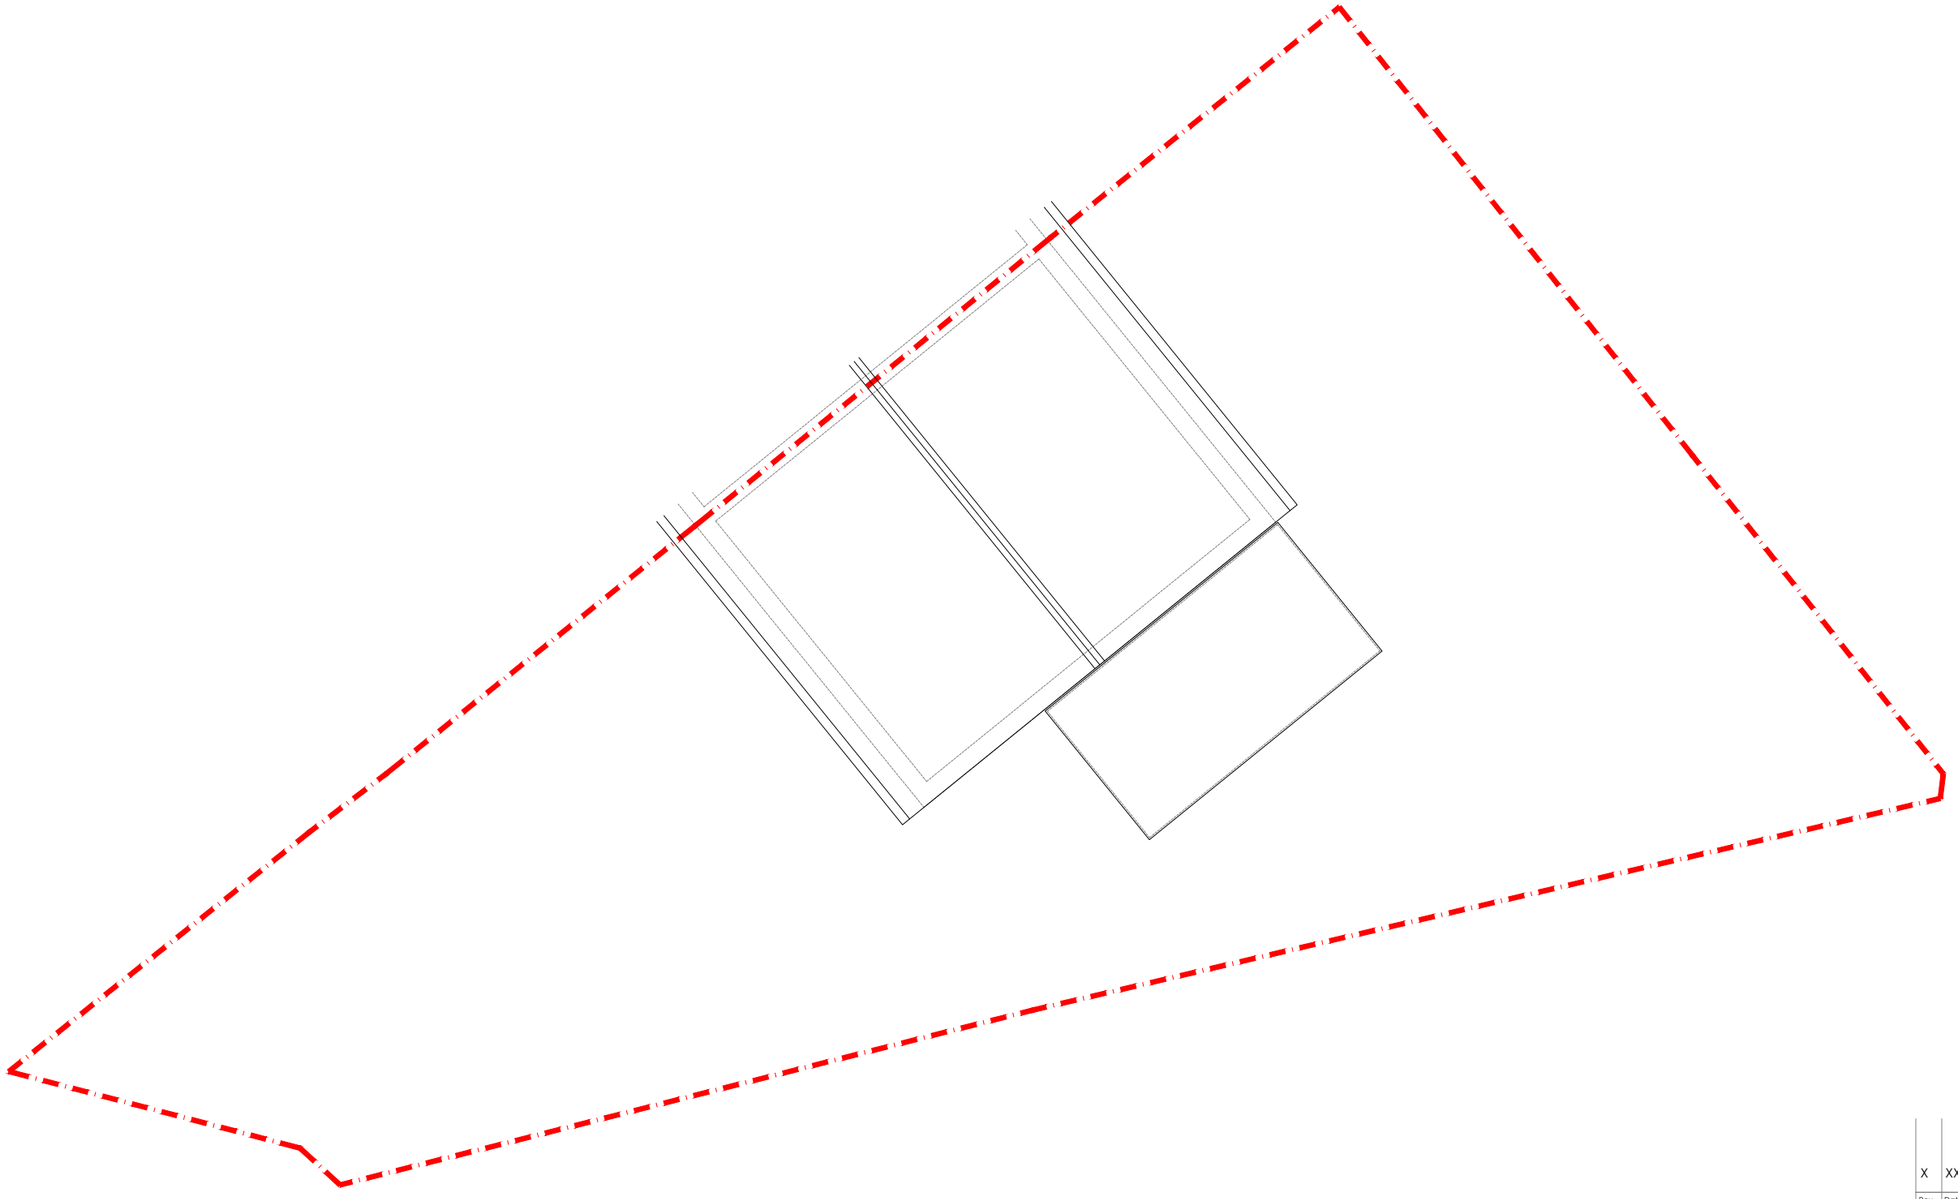

EXISTING SITE PLAN
(1:100)

Rev	Date	Description	Rev By	Chk'd By
X	XXX	XXX	XXX	XXX

Drawing Title	EXISTING SITE PLAN		
Job-Dwg No	021ROC - 101		
Project Title	TWO STOREY SIDE EXTENSION 1 KEEPERS DRIVE ROCHDALE OL12 4RH		
Client	MR & MRS SPENCER		
Status	PLANNING		
Scale	1:100	Drawing Size	A3
Date	03/21		

This drawing is copyright and may not be reproduced in whole or part without written authority. Do not scale off this drawing.