SCALE WITH CAUTION AS DISTORTION CAN OCCUR

NOTES

1. All dimensions are in millimetres unless noted otherwise.
2. All dimensions must be taken on site and not measured off drawing.
3. All levels refer to metres Above Ordnance Datum (AOD).
4 NOT TO SCALE
5 LAND SLIP AREA CIRCLED
6 All dimensions are in millimetres

OLDHAM ROAD ELEVATION

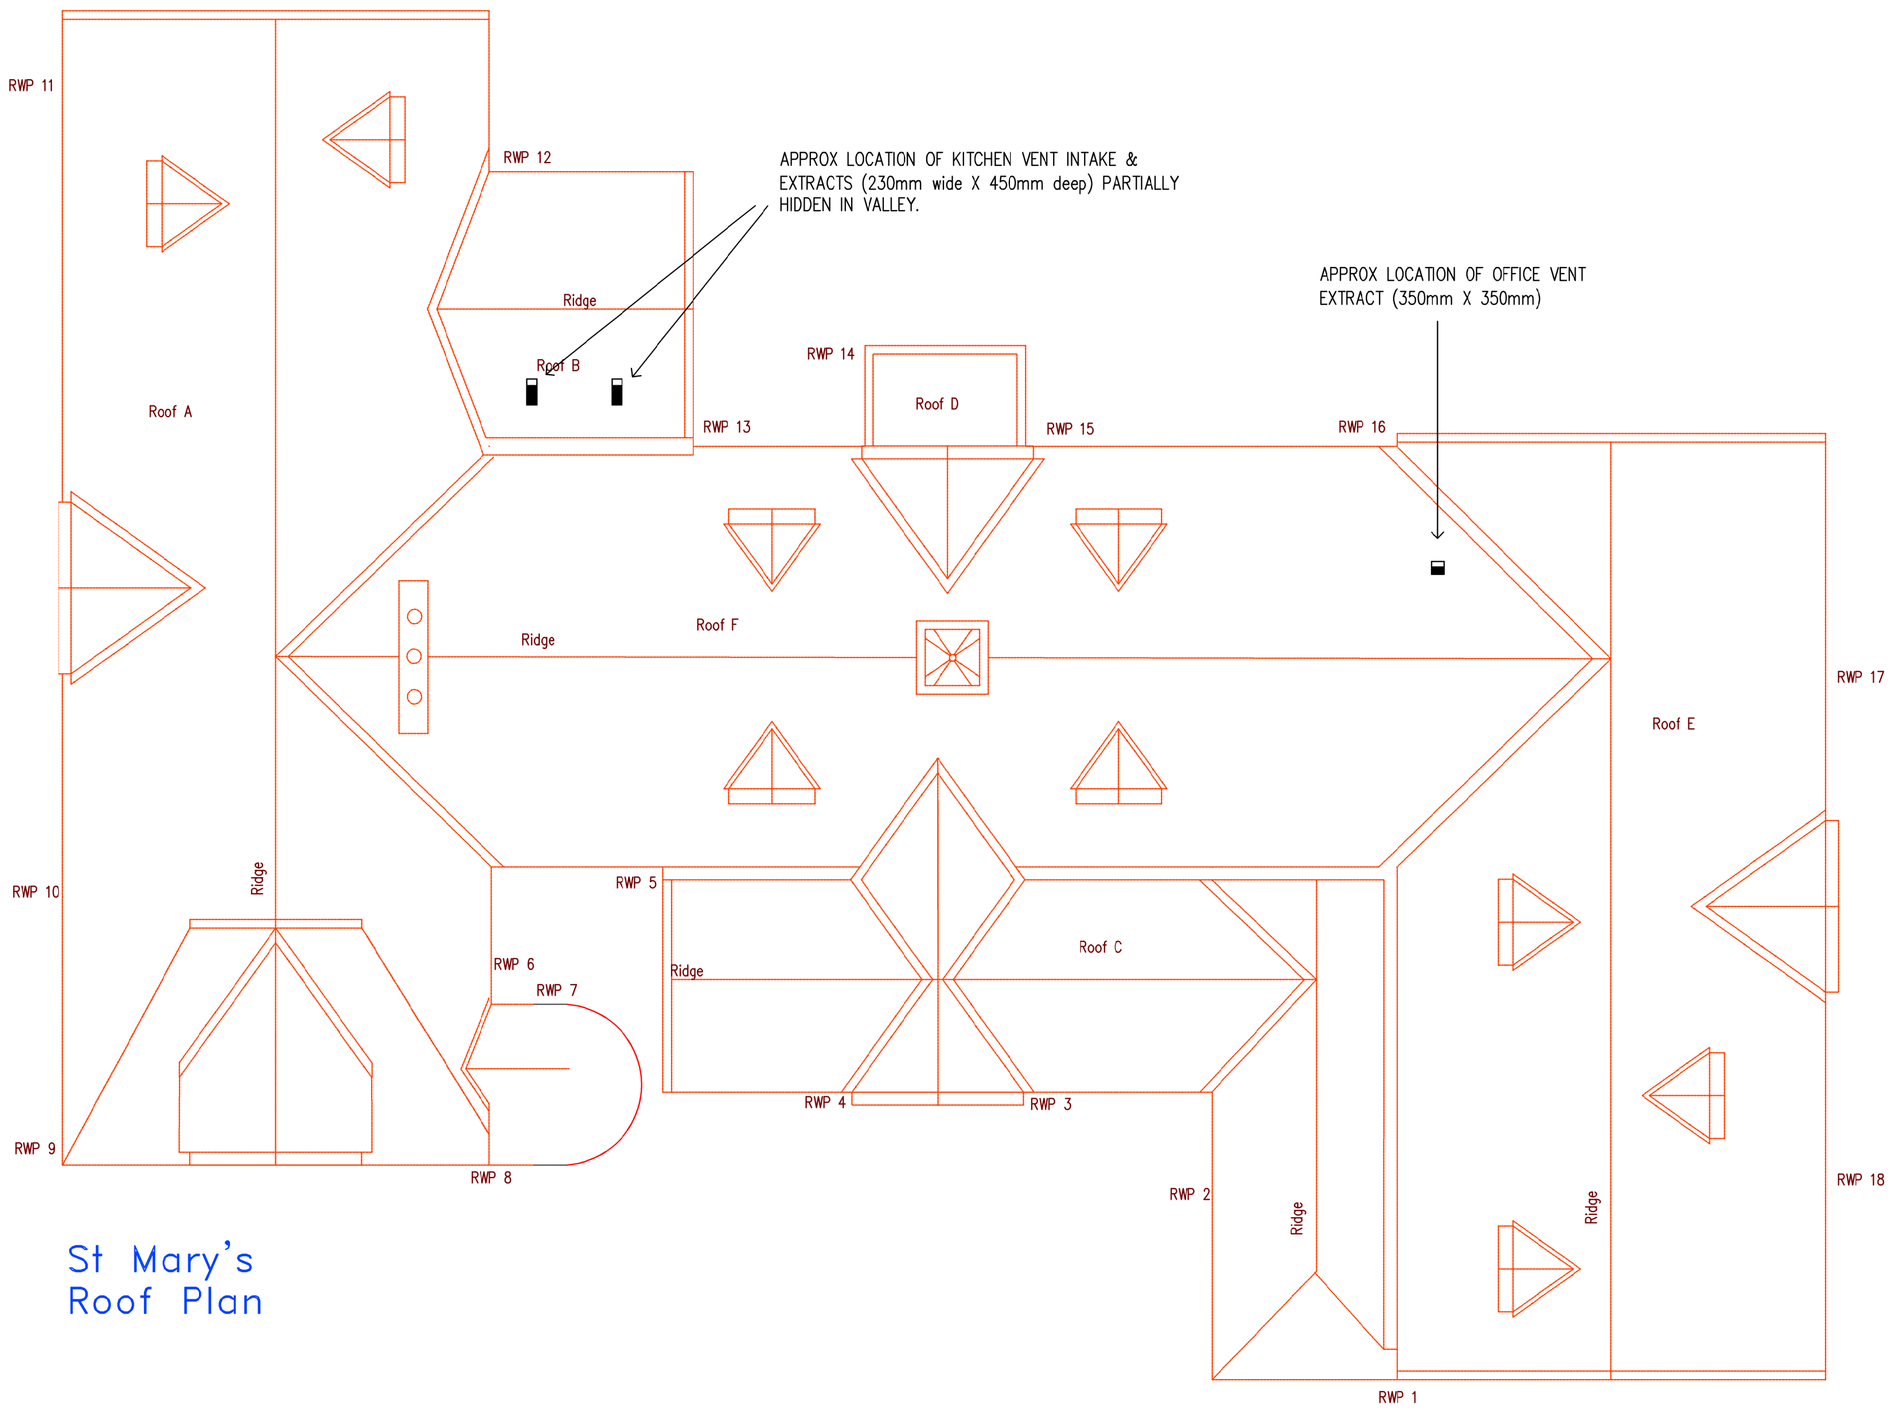

St Mary's
Roof Plan

Rev	Details of revision	By	Chkd	Date
A	Alterations to roof vents	JH	*	04/02/19

ROCHDALE BOROUGH COUNCIL

NEIGHBOURHOODS
Director: M. Widdup

HIGHWAYS & PROPERTY
Assistant Director: D. Bowler

Project: St Mary's Primary
Oldham Road, Rochdale
OL11 2HB

Title:
Roof Vent Locations

Drawn:	Checked and Approved:	Safety Audit Check:
JH	*	*

Scale: 1:100 at A1

Date: Jan 2019

Dwg No.:
A1/2003647/004