




FRONT ELEVATION

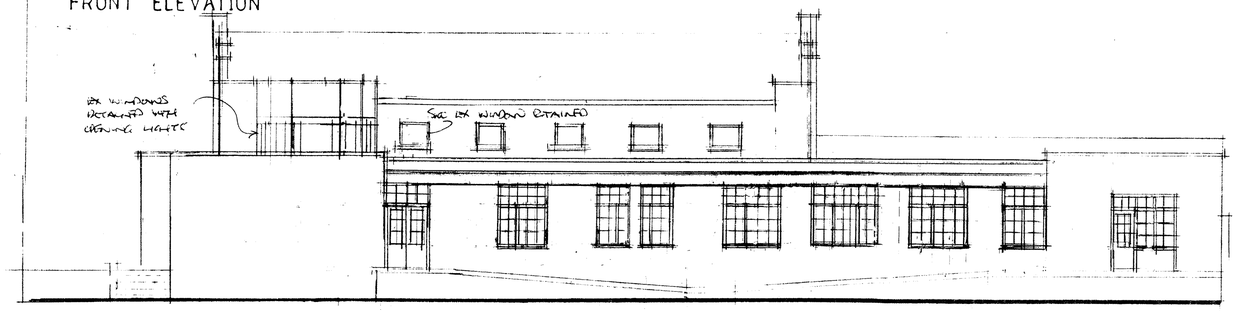


REAR ELEVATION

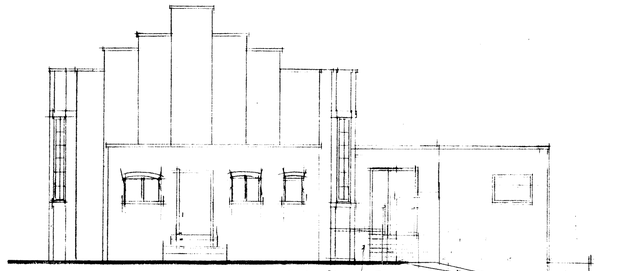


SIDE ELEVATION

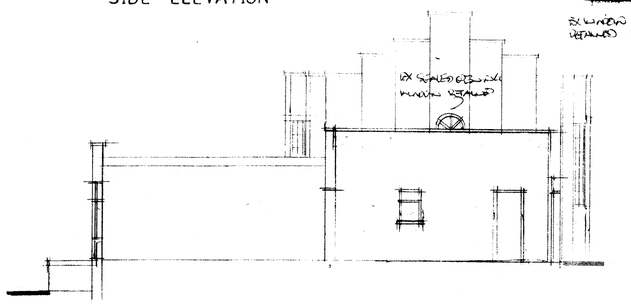


SIDE ELEVATION

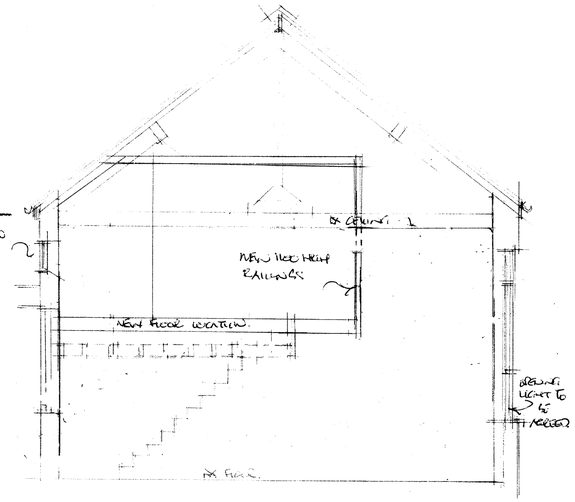

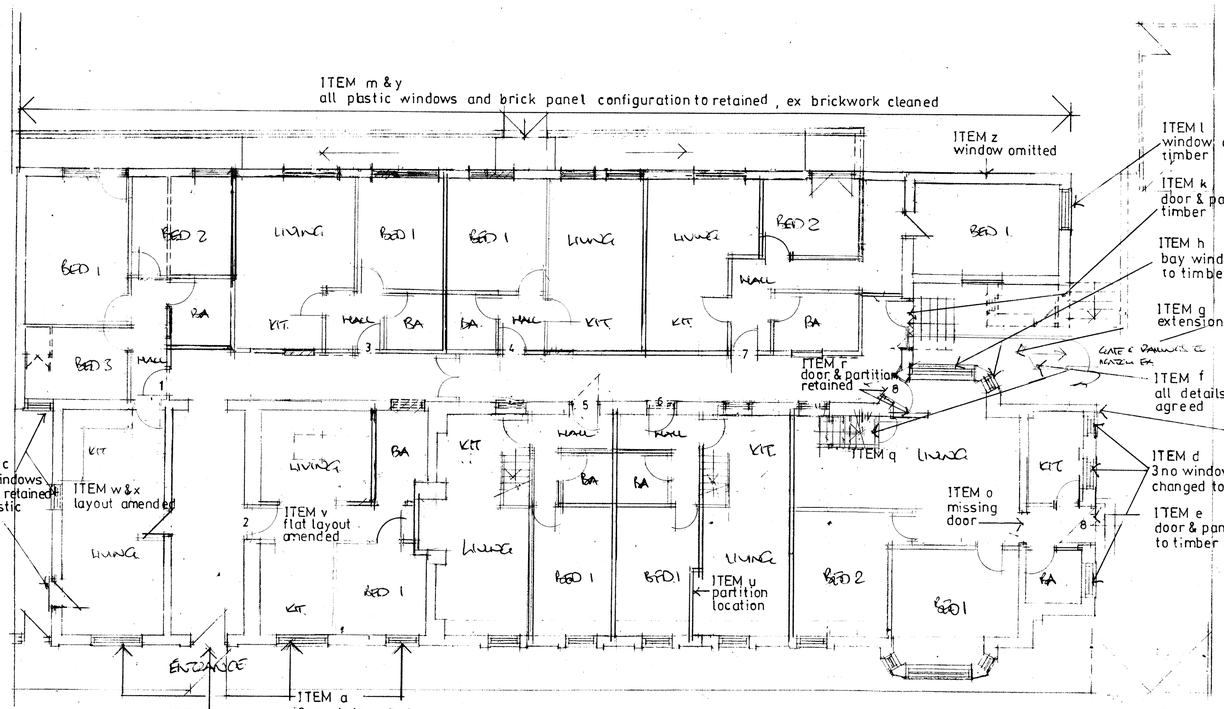

GROUND FLOOR PLAN

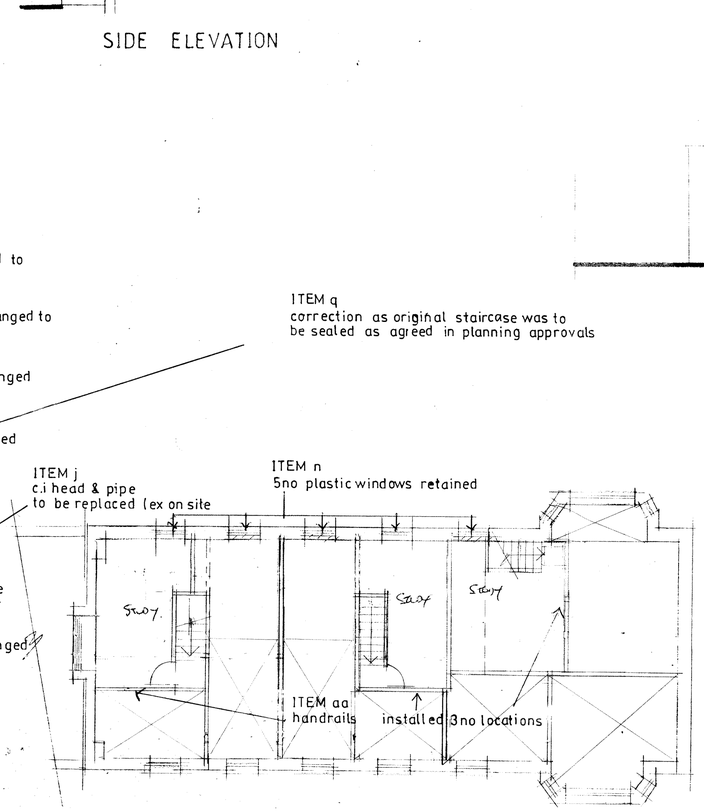

FIRST FLOOR PLAN

CLIENT
SILVERDALE DEVELOPMENTS LTD
94 EAST ROAD , LONGSIGHT
MANCHESTER M12 5QA

JOB TITLE
PROPOSED 9no FLATS
MILTON STREET
MIDDLETON M24 5FU

DRG. TITLE
PLANS AND ELEVATIONS AS PROPOSED

HOLBOROW ORMESHER + Limited
architectural & interior design
Station House
Adams Hill
Knutsford
Cheshire WA16 6DN
telephone : 01565 652275
fax : 01565 750501

ISSUE	ORIGINAL	1	2	3	4	5	6	7
REVISION		A						
DATE		25/5						
DRAWN		PAC						
CHECKED								
APPROVED								

SCALE 1:100 @ A1

DRAWING NUMBER 1274/1406 A