DO NOT SCALE FROM THIS DRAWING. USE GIVEN DIMENSIONS ONLY.
ALL DIMENSIONS ARE TO BE CHECKED ON SITE BY THE CONTRACTOR.
ANY DIMENSIONAL DISCREPANCIES TO BE REPORTED BACK TO HEALEY CONSULTING PRIOR TO PROCEEDING WITH CONSTRUCTION

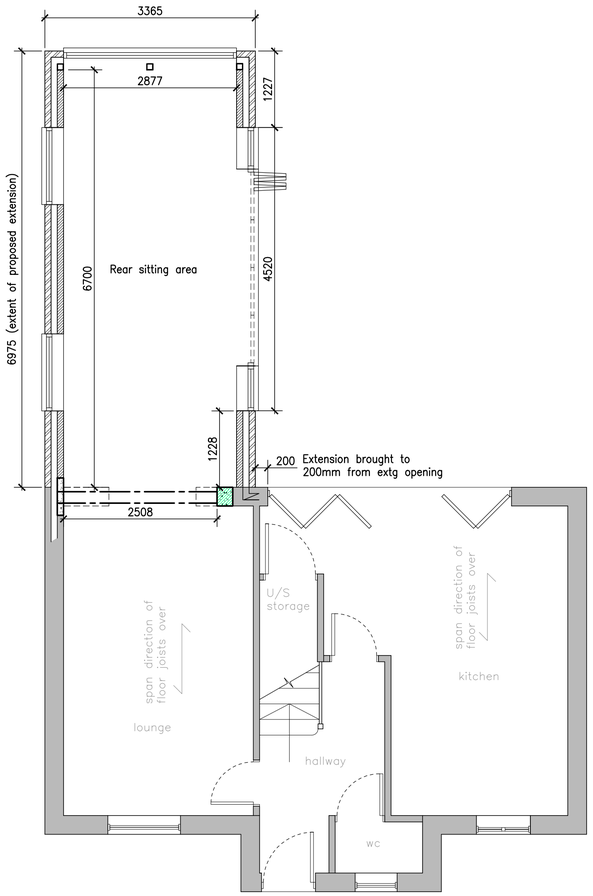

PROPOSED GROUND FLOOR PLAN

SCALE 1:50 @A1

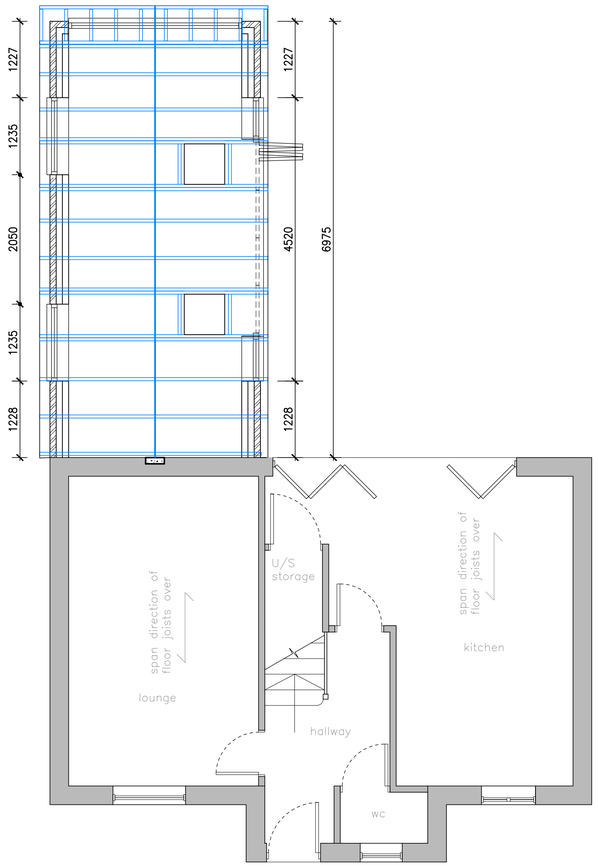

PROPOSED GROUND FLOOR PLAN
SHOWING ROOF STRUCTURE

SCALE 1:50 @A1

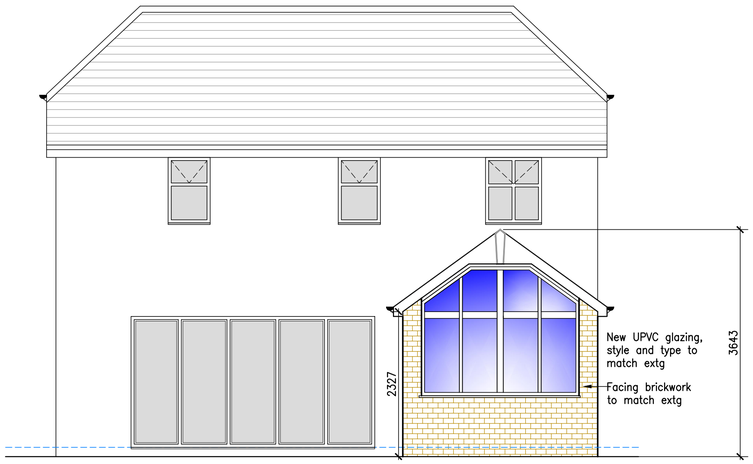

PROPOSED REAR ELEVATION

SCALE 1:50 @A1

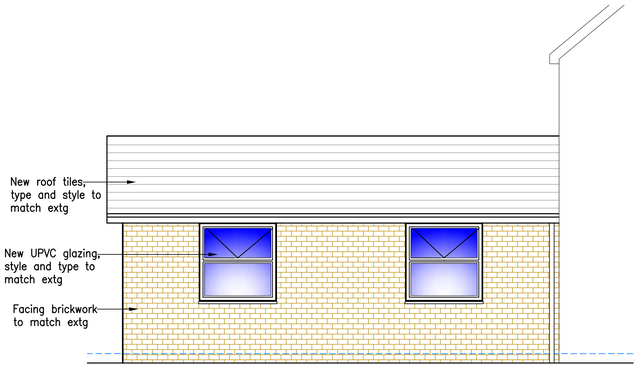

PROPOSED SIDE ELEVATION

SCALE 1:50 @A1

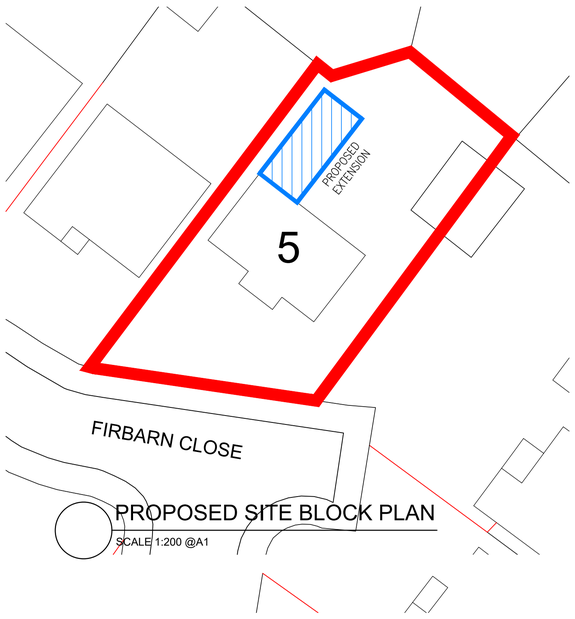

PROPOSED SITE BLOCK PLAN

SCALE 1:200 @A1



PROPOSED SIDE ELEVATION

SCALE 1:50 @A1

PLANNING

REV	DATE	BY	DETAILS OF REVISION

ARCHITECT / CLIENT
MRS M WHITTLE

PROJECT
5 FIRBARN CLOSE
MILNROW
ROCHDALE

TITLE
PROPOSED SITE BLOCK PLAN
PROPOSED GROUND FLOOR PLANS
PROPOSED ELEVATIONS

DRAWN BY: KC
DATE: 11/09/20
SCALE: NOTED
REVISION: –

DRAWING NO.
HC–20419–(60)–02

HEALEY CONSULTING
Brunel House
63 Dale Street
Milnrow
Rochdale
OL16 3NJ
Tel: 01706 343961
Fax: 01706 343981
email: office@healeyconsulting.co.uk
copyright: Healey Consulting

HEALEY consulting
structural engineering consultants