



2. Roof Plan Key 1:200

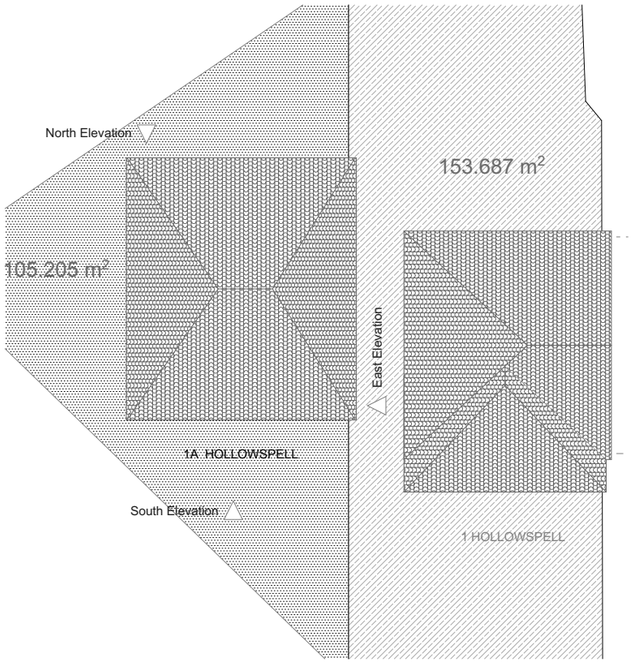

South Elevation 1:100

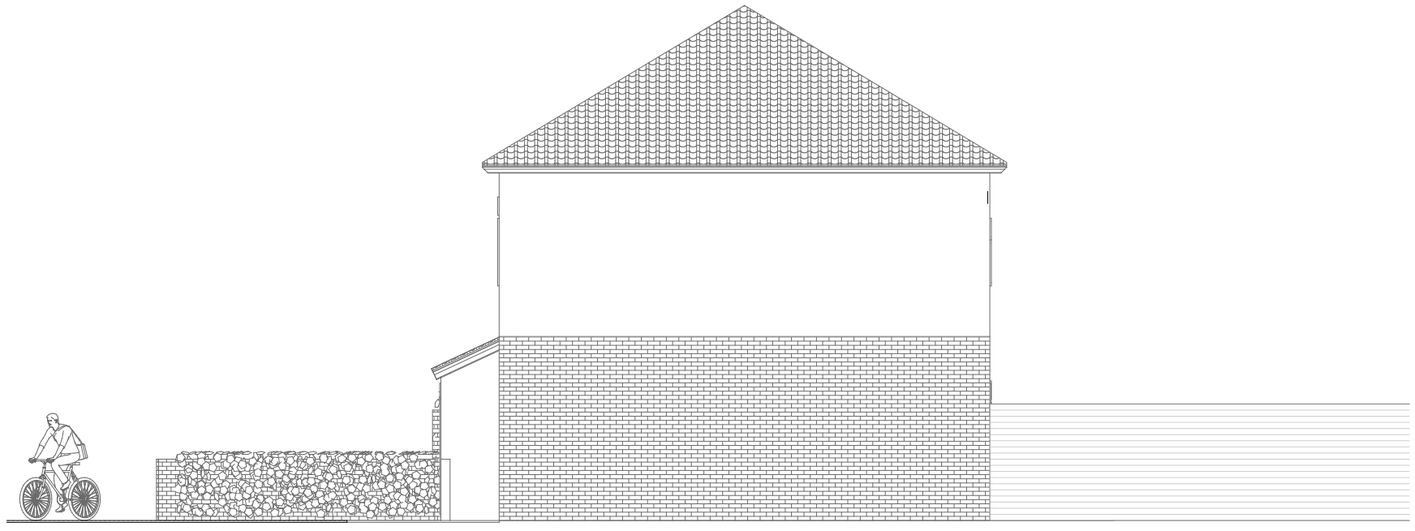

East Elevation 1:100

DETACHED DWELLING AT 1 HOLLOWSPELL ROAD, ROCHDALE (Additional Information)

IK Architecture Ltd samie@ikarchitecture.com 19.01.2020 A3 paper