

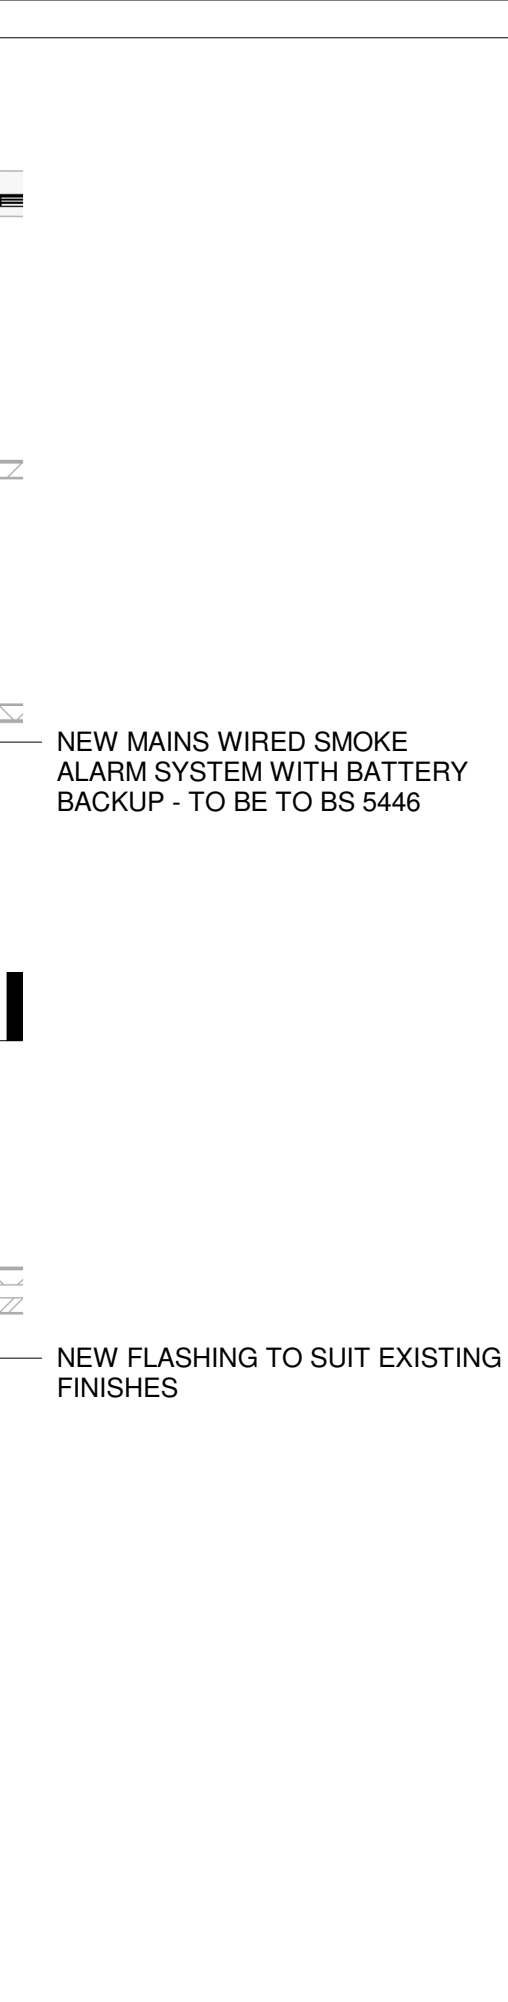
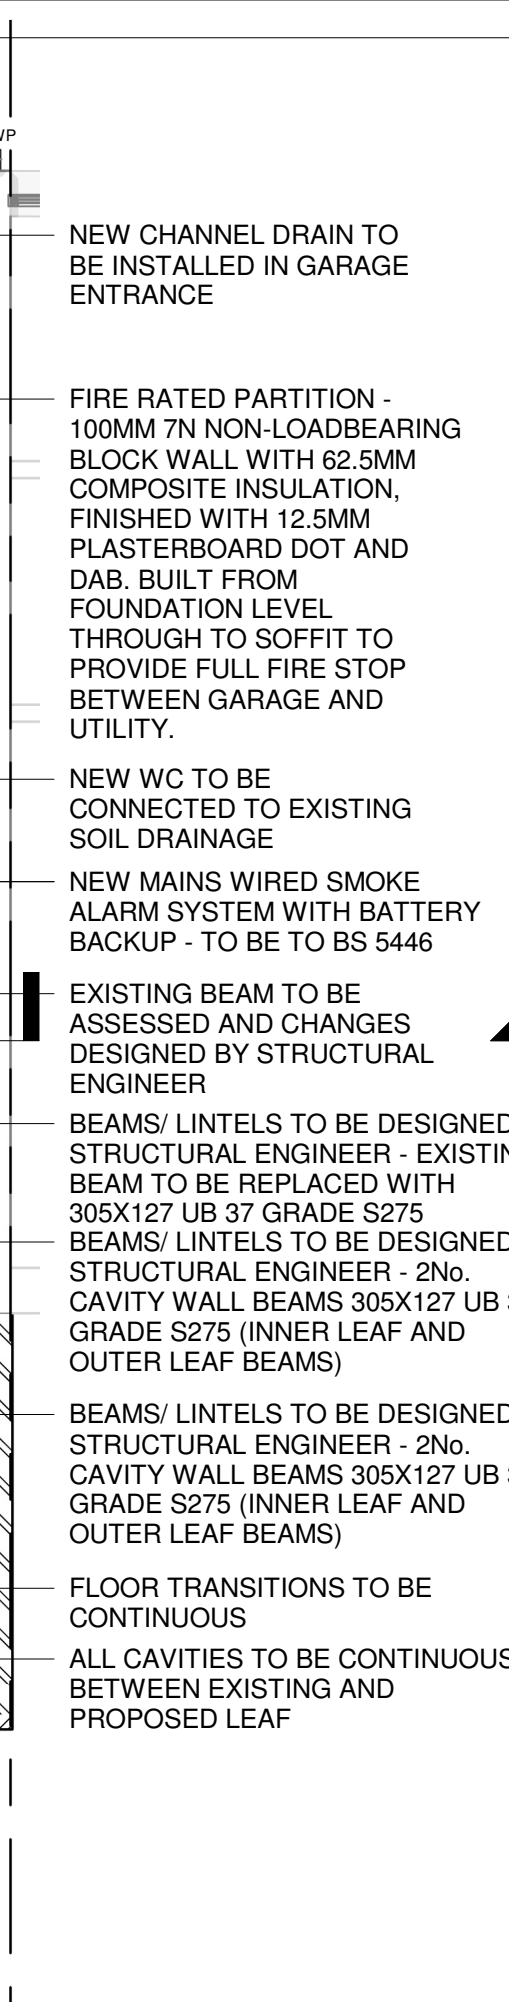


Diagram illustrating the cross-section of a retaining wall assembly, showing two variations: one with a standard finish and one with an additional plasterboard finish.

Left Diagram (Standard Finish):

- EXISTING RETAINING WALL
- 100mm FACING BRICKWORK
- 50mm CLEAR CAVITY
- 50mm KINGSPAN THERMAWALL TW50 INSULATION
- 100mm THERMALITE SHIELD BLOCKWORK

Right Diagram (Plasterboard Finish):

- EXISTING RETAINING WALL
- 100mm FACING BRICKWORK
- 50mm CLEAR CAVITY
- 50mm KINGSPAN THERMAWALL TW50 INSULATION
- 100mm THERMALITE SHIELD BLOCKWORK
- 12.5mm PLASTERBOARD ON DABS AND SKIM


Callout BB - Wall Type B
1 : 10

100mm NON LOADBEARING BLOCKWORK

62.5mm KINGSPAN COMPOSITE INSULATION

12.5mm PLASTERBOARD ON DABS AND SKIM

WALL TO BE 605R

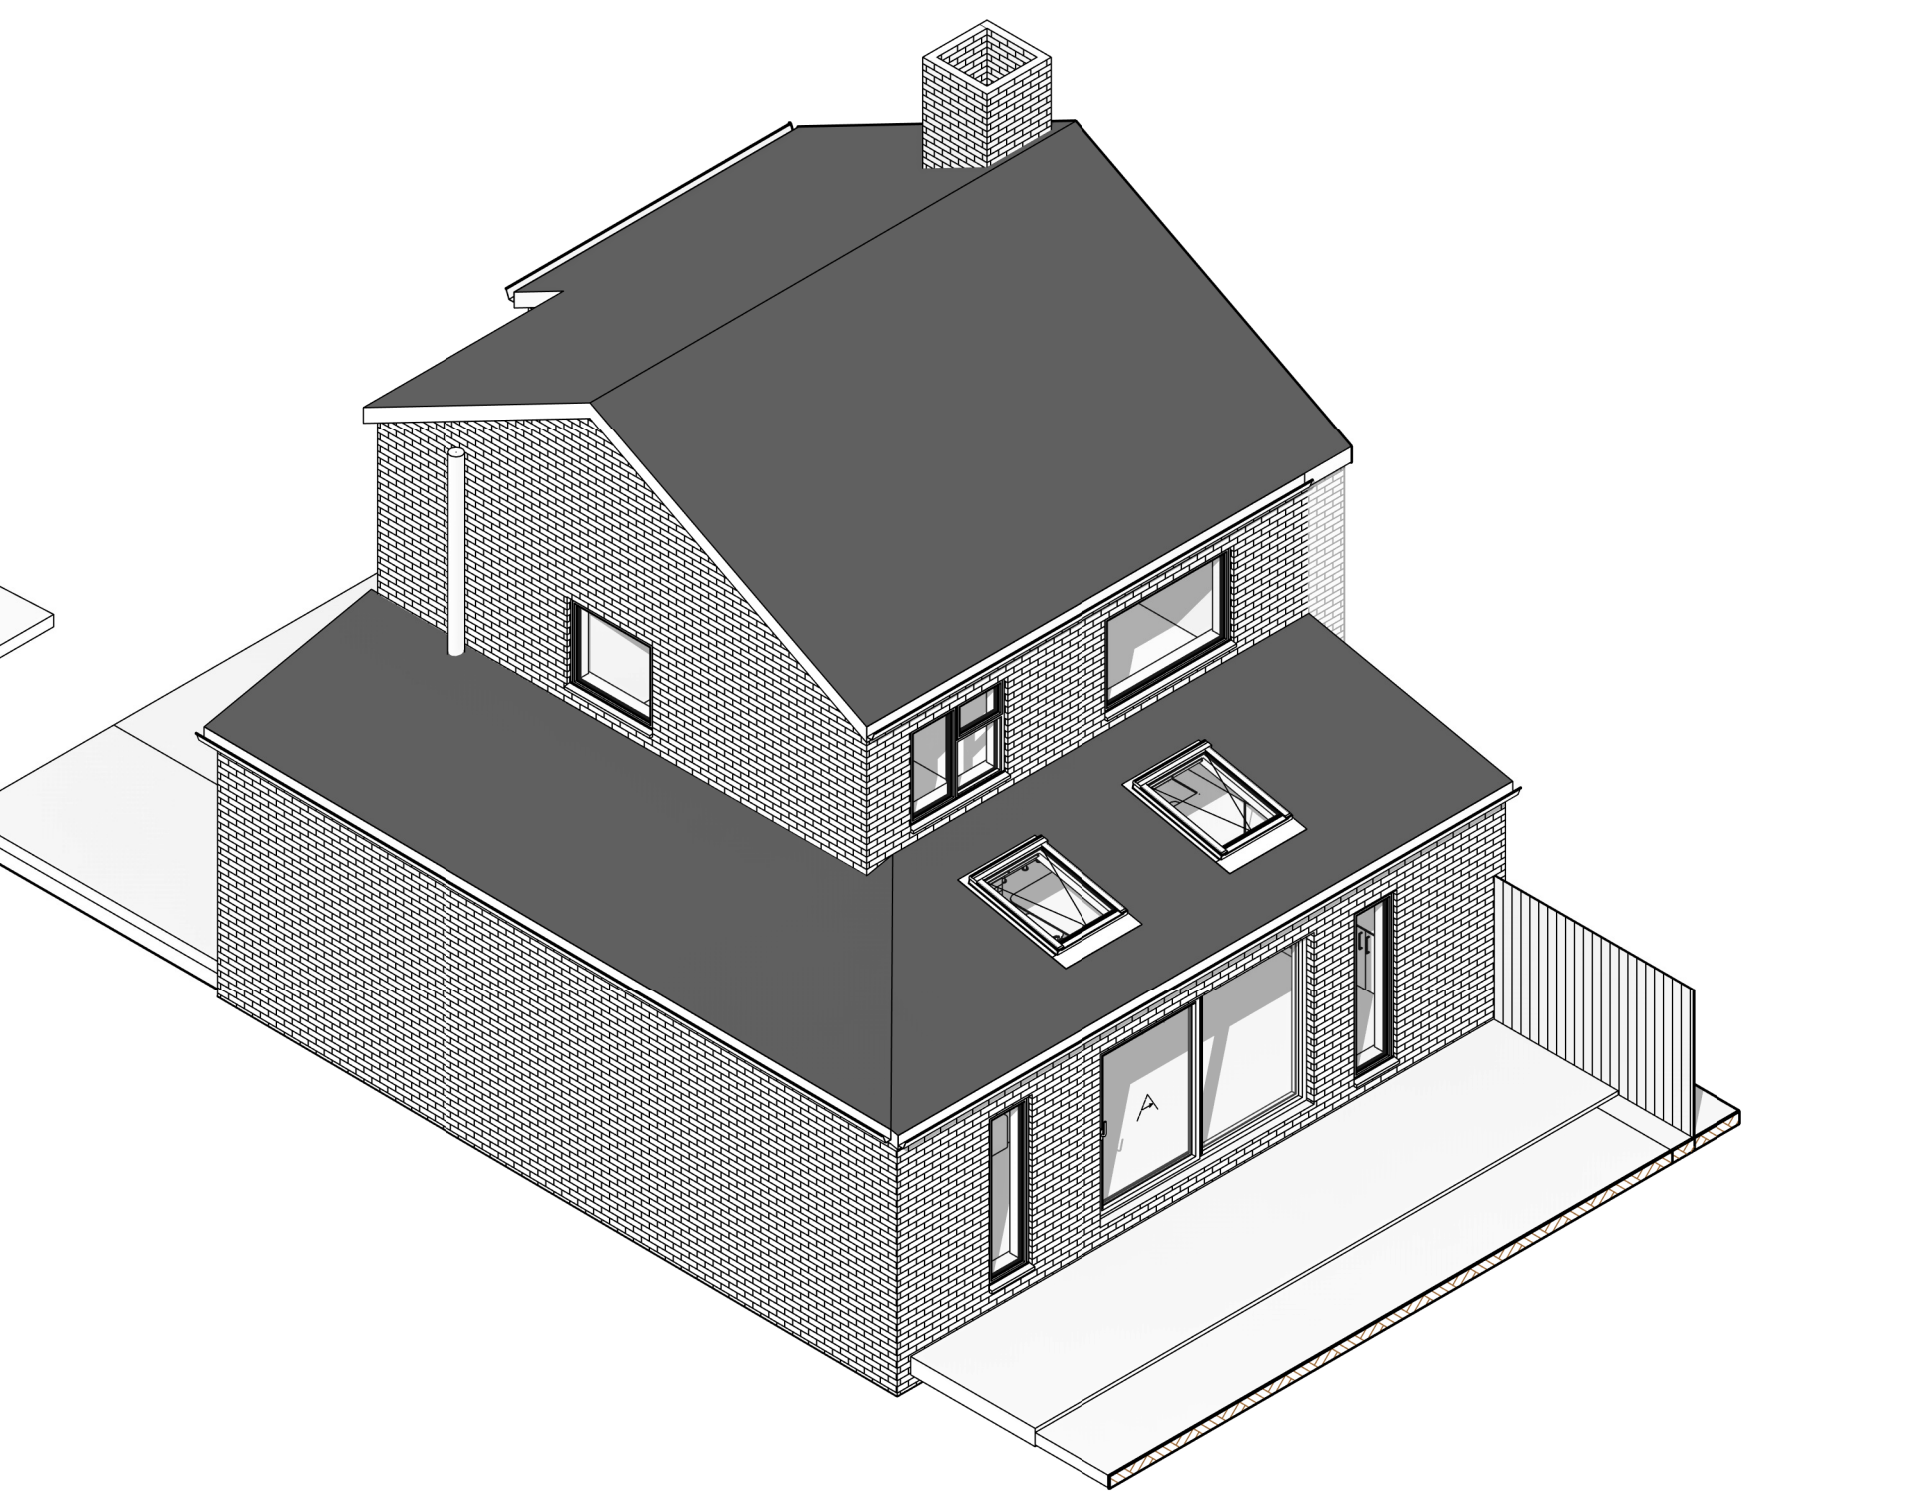[illegible]