
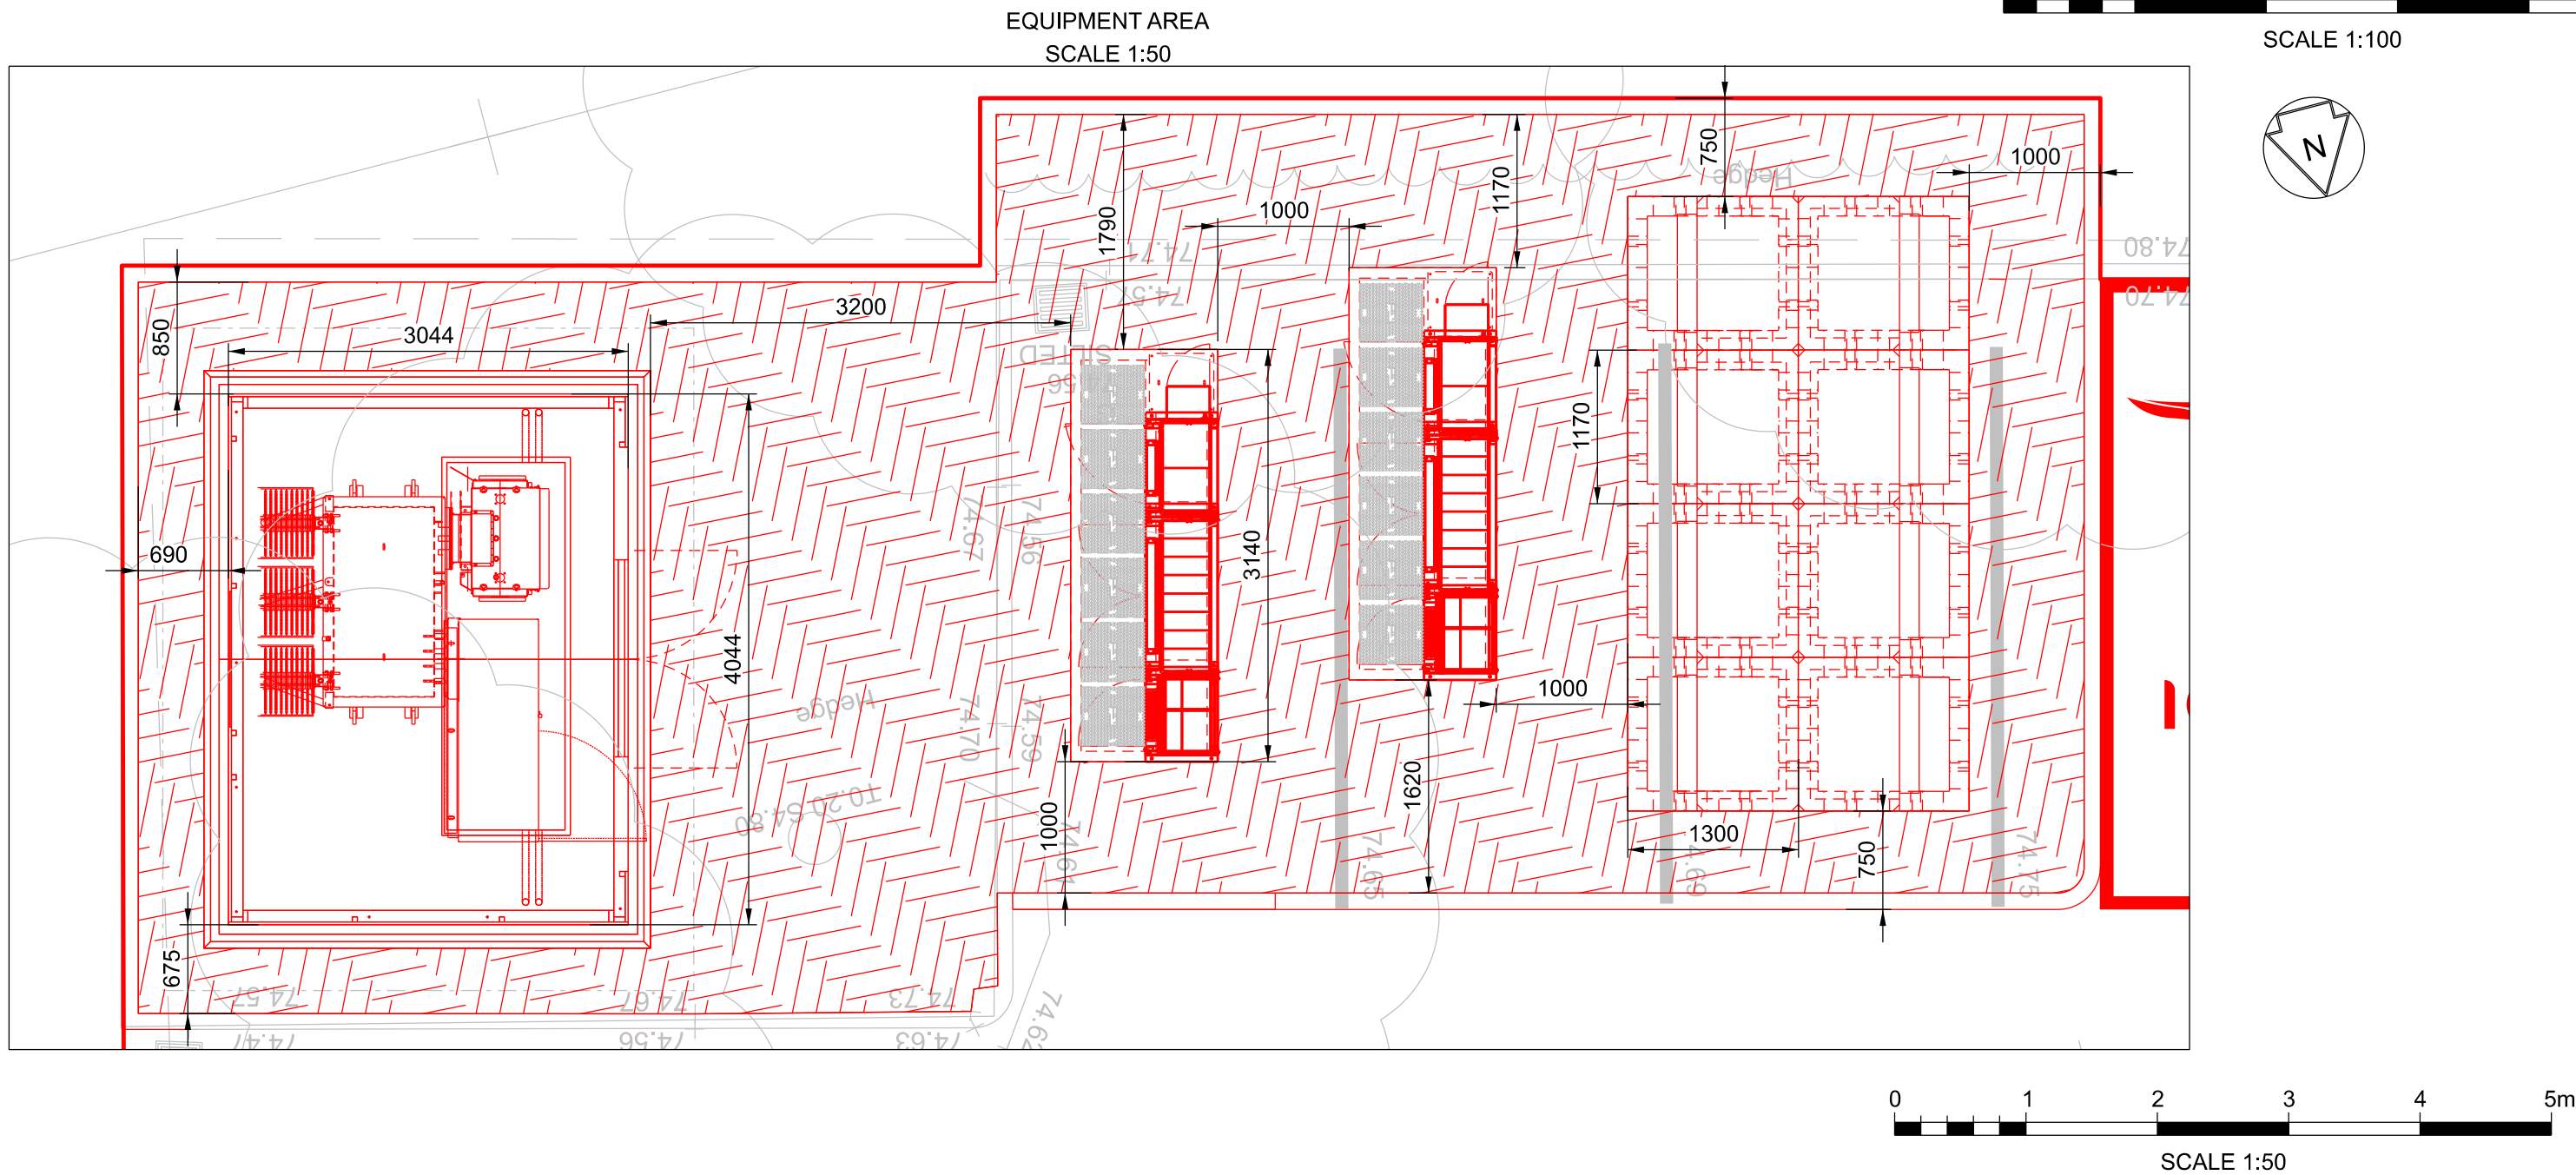
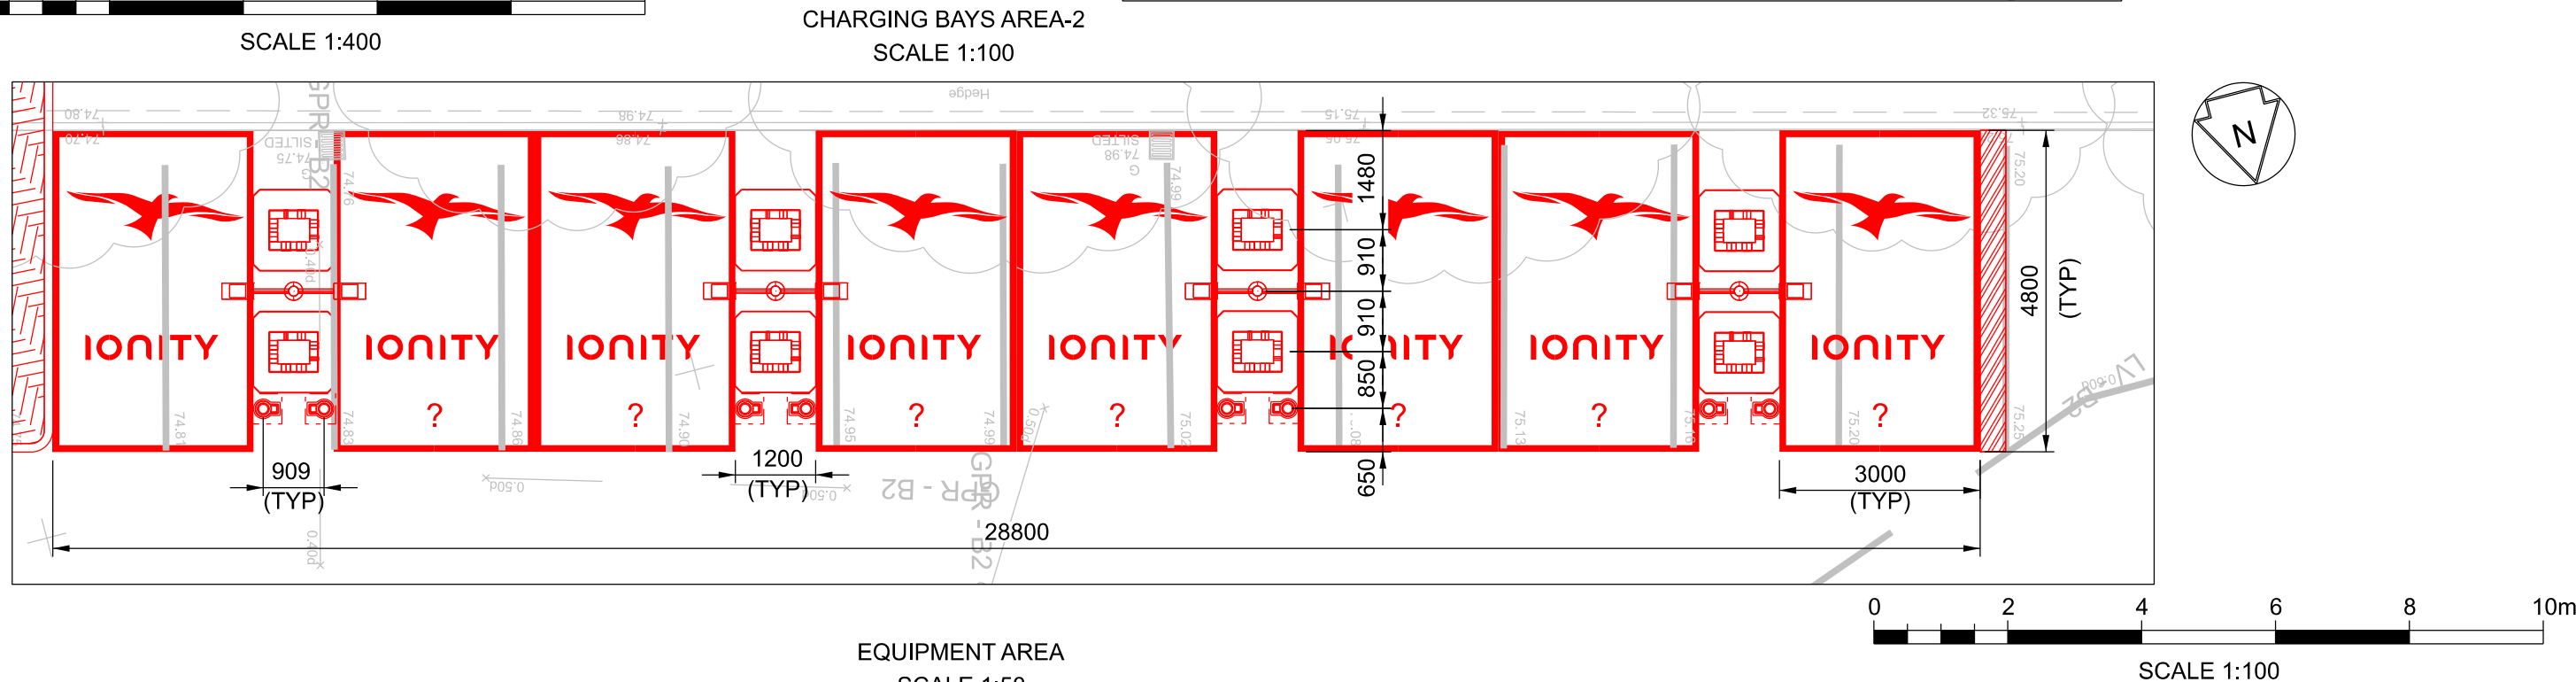
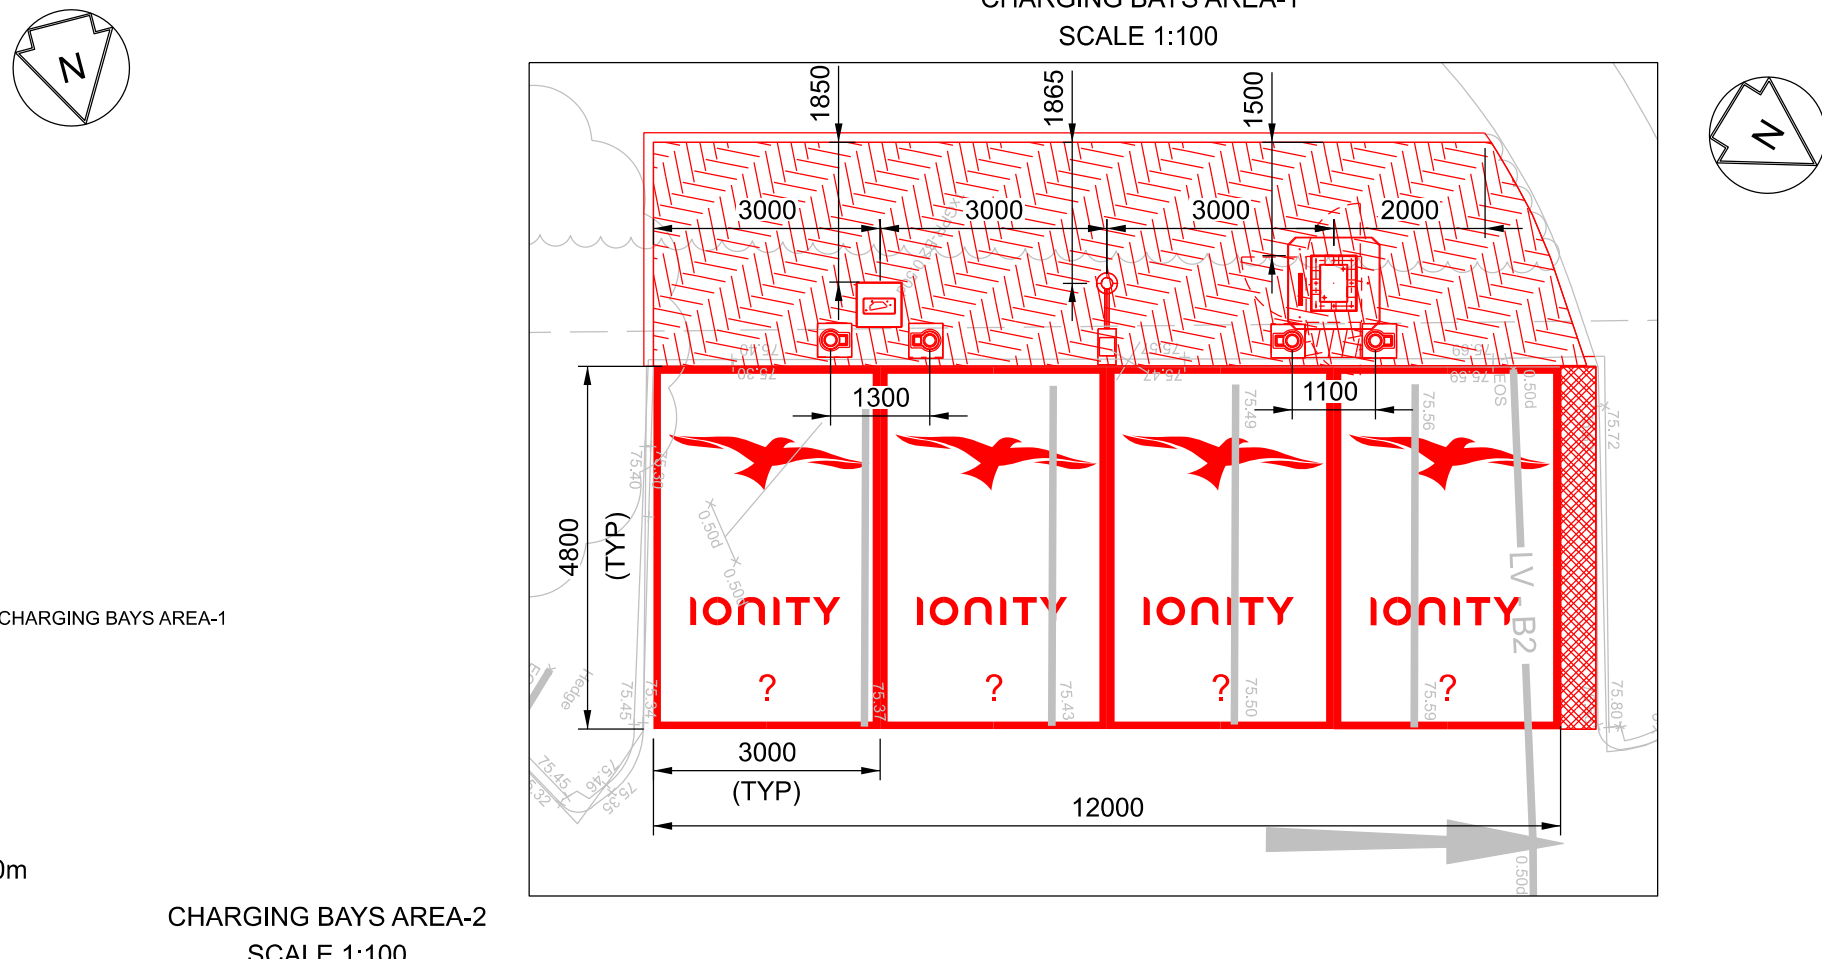


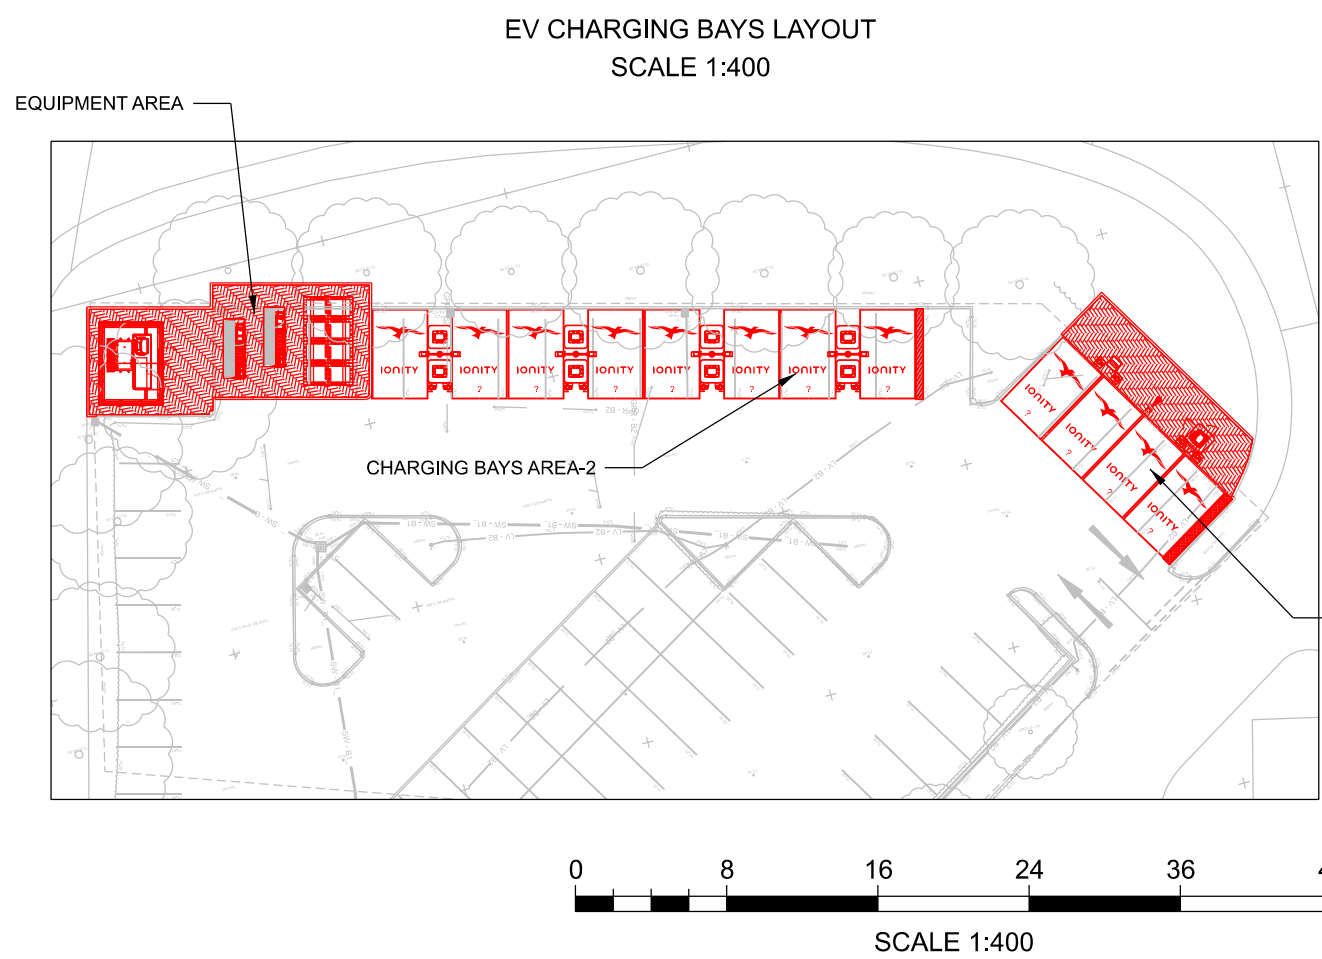

NOTES:

1. ALL DIMENSIONS ARE IN MILLIMETRES (mm) AND LEVELS ARE IN METERS (m) UNLESS STATED OTHERWISE.

COLOUR CONVENTIONS

BLACK - EXISTING OR UNCHANGED

BLUE - MODIFIED OR TO BE MOVED

GREEN - REDUNDANT OR TO BE REMOVED

RED - PROPOSED OR ADDITIONAL

PURPLE - WORKS FOR FUTURE

P01	10/11/23	ISSUED FOR REVIEW	ADI	Chk	App
Rev	Date	Description of Revisions	Drawn	Chkd	Appr
Suitability					

S0 - WORK IN PROGRESS

POISE

Poise Group Ltd
124 City Road
London
EC1V 2NX

Contractor(s)

IONITY

Ionity GmbH
Moosacher Strasse 84,
D-80809 Munich
Germany

Project

IONITY
VILLAGE HOTEL
MANCHESTER BURY

Drawing Title

IONITY ELECTRIC VEHICLE CHARGING
VILLAGE HOTEL BURY
EV BAYS AND EQUIPMENT AREA PLAN

Designed	ADITYA	Signed		Date	03/11/23
Drawn	ADITYA	Signed		Date	03/11/23
Checked	Checked	Signed		Date	Date3
Approved	Approved	Signed		Date	Date4
Scale(s)	RTD	ELR & Mileage	ELR&Mileage		
Alternative Reference				Sheet	01 of 01
Drawing Number	8312-POI-DRG-CIV-200013			Revision	P01