


BRUNSWICK STREET, HEYWOOD

general notes:
copyright reserved to mck associates ltd. and this drawing may not be used or reproduced without prior written consent.

PRODUCTION OF CAD LAYOUT
IS A REPRODUCTION OF THE
BROADWAY MALYAN
MASTERPLAN.

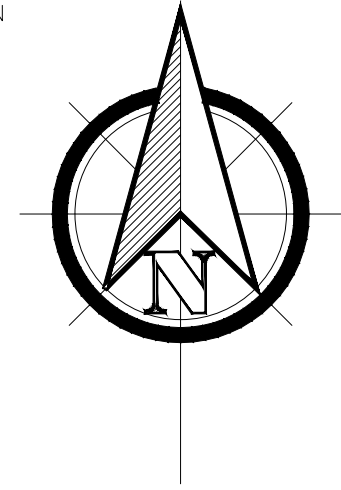

Key: -

Main Brick: - Wienerberger Oakwood Multi.

Reclaimed Brick from existing building.

Main Roof Tiles: - Sandtoft Calderdale.
Dark Grey Colour.
Low Level Roof Tiles: - Sandtoft Concrete
Plain: Grey Colour

Render: - Extent of 'full height', through
colour render as indicated.
Colour & Specification: Weber.Pral M
ThroughColour 'Silver Pearl'

Render: - Extent of 'half height', through
colour render as indicated.
Colour & Specification: Weber.Pral M
ThroughColour 'Silver Pearl'

Fascia & Soffit: White uPVC
Window frame colour: - White uPVC
Front Door Colour: - Black, Composite Door
Rainwater Goods: Black Plastic.


C	20.12.23	KW	Updated in line with layout amendments.
B	21.11.23	KW	Plots 17-18 and 20-21 handed.
A	09.11.23	KW	General amendments following changes to the Site Layout.
Rev.	Date	By	Description
Client:			



Project:
BRUNSWICK STREET
HEYWOOD

Drawing Title:
MATERIALS LAYOUT

Drawn: KW	Checked:	Scale: 1:500	Date: NOVEMBER 2023
Job No: 1016	Drawing No: ML01	Rev: C	

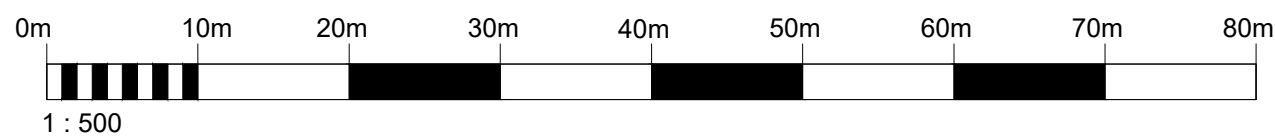

1 : 500