


Plan View

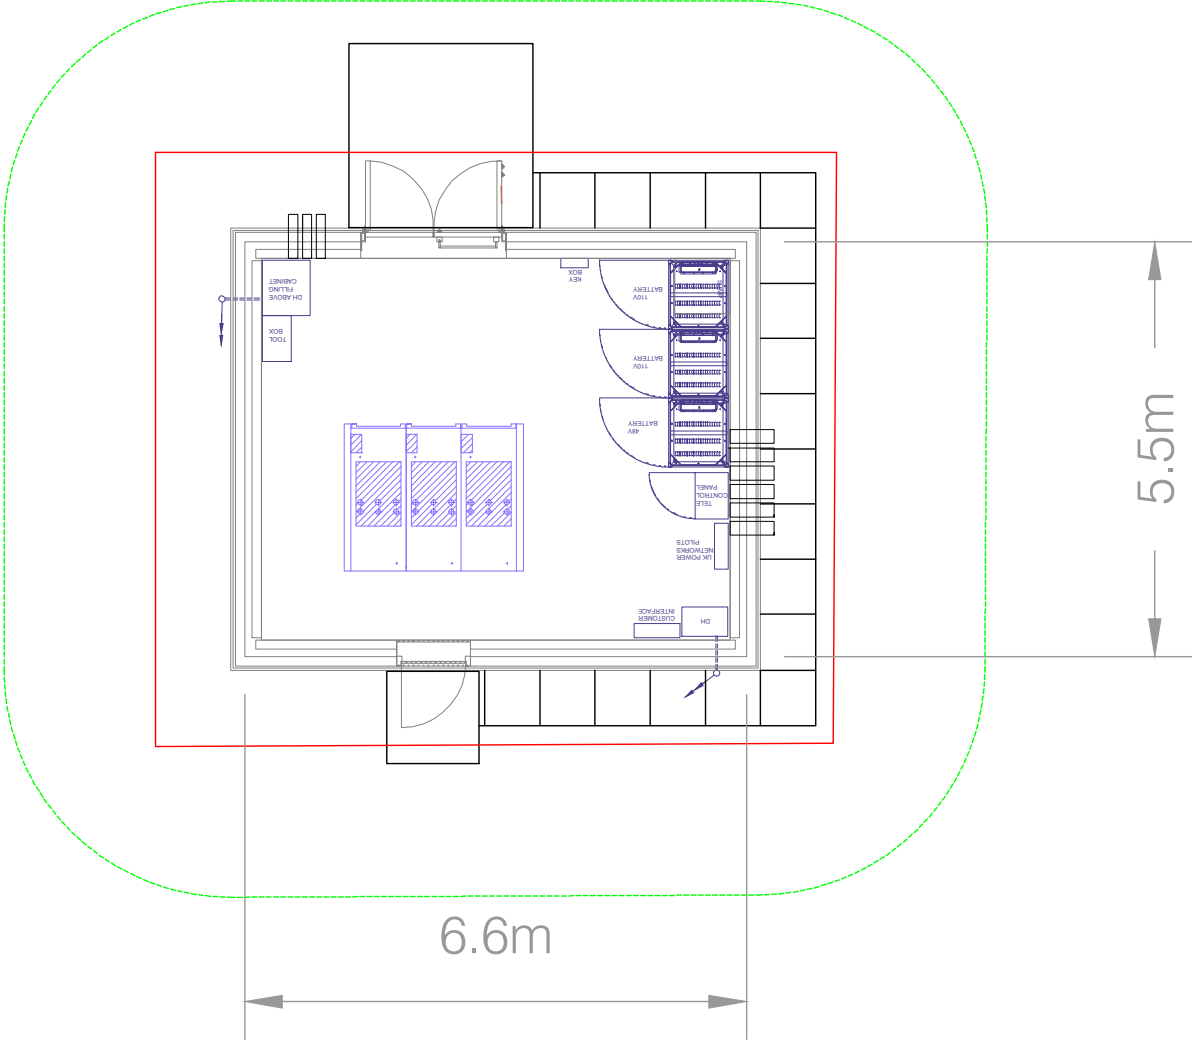



Elevations

South

West

North

East

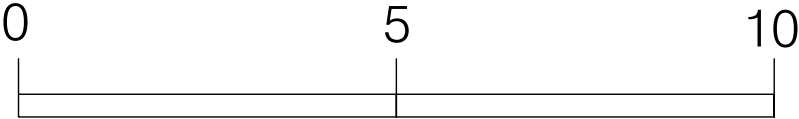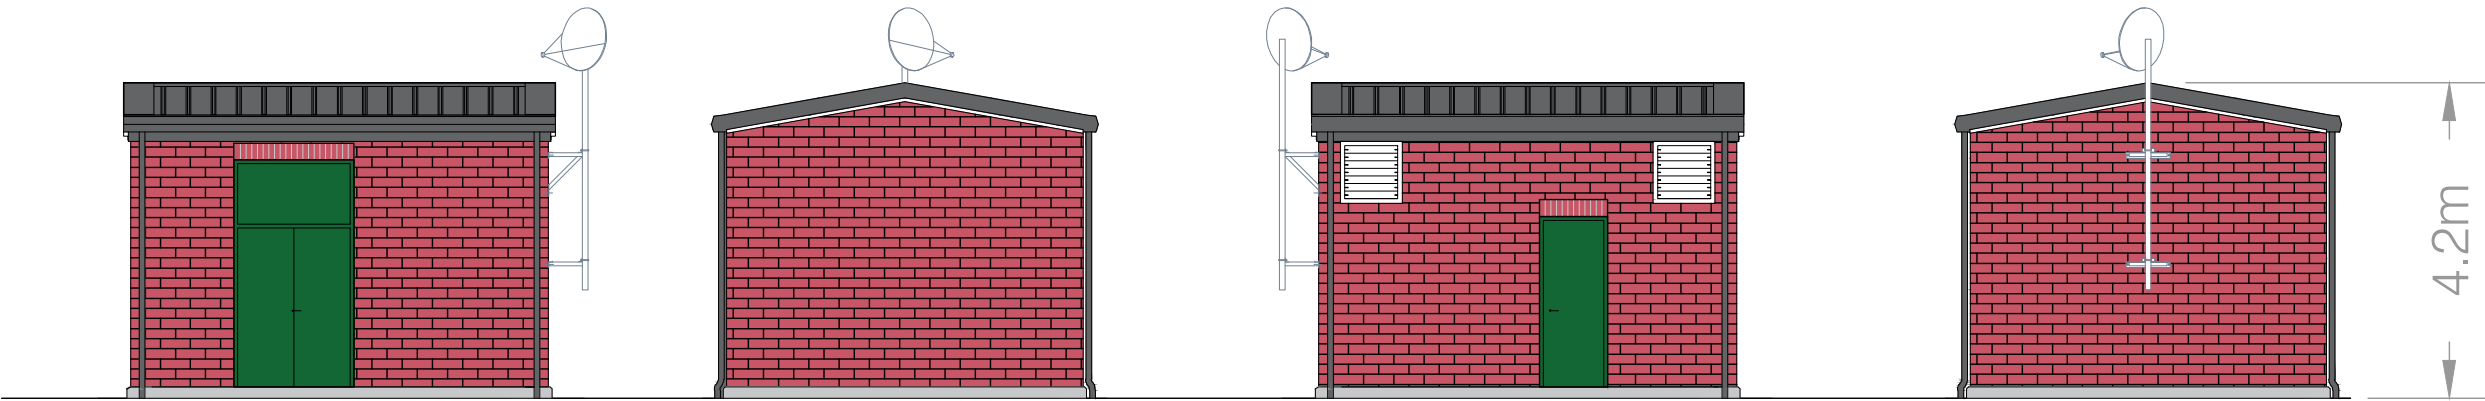

LEGEND

Rev.	Date	Details
SITE		
YLEM BATTERY ENERGY STORAGE SITE		
TITLE		
BESS COMPONENTS DIMENSIONS		
33kV DNO SUBSTATION		
DWG. No.	REV	
YLM-BESS-GEN-001.1a	A	
SCALE	DATE	
1:100 @ A3	05/08/24	
DRAWN	STATUS	
KN	FINAL	

