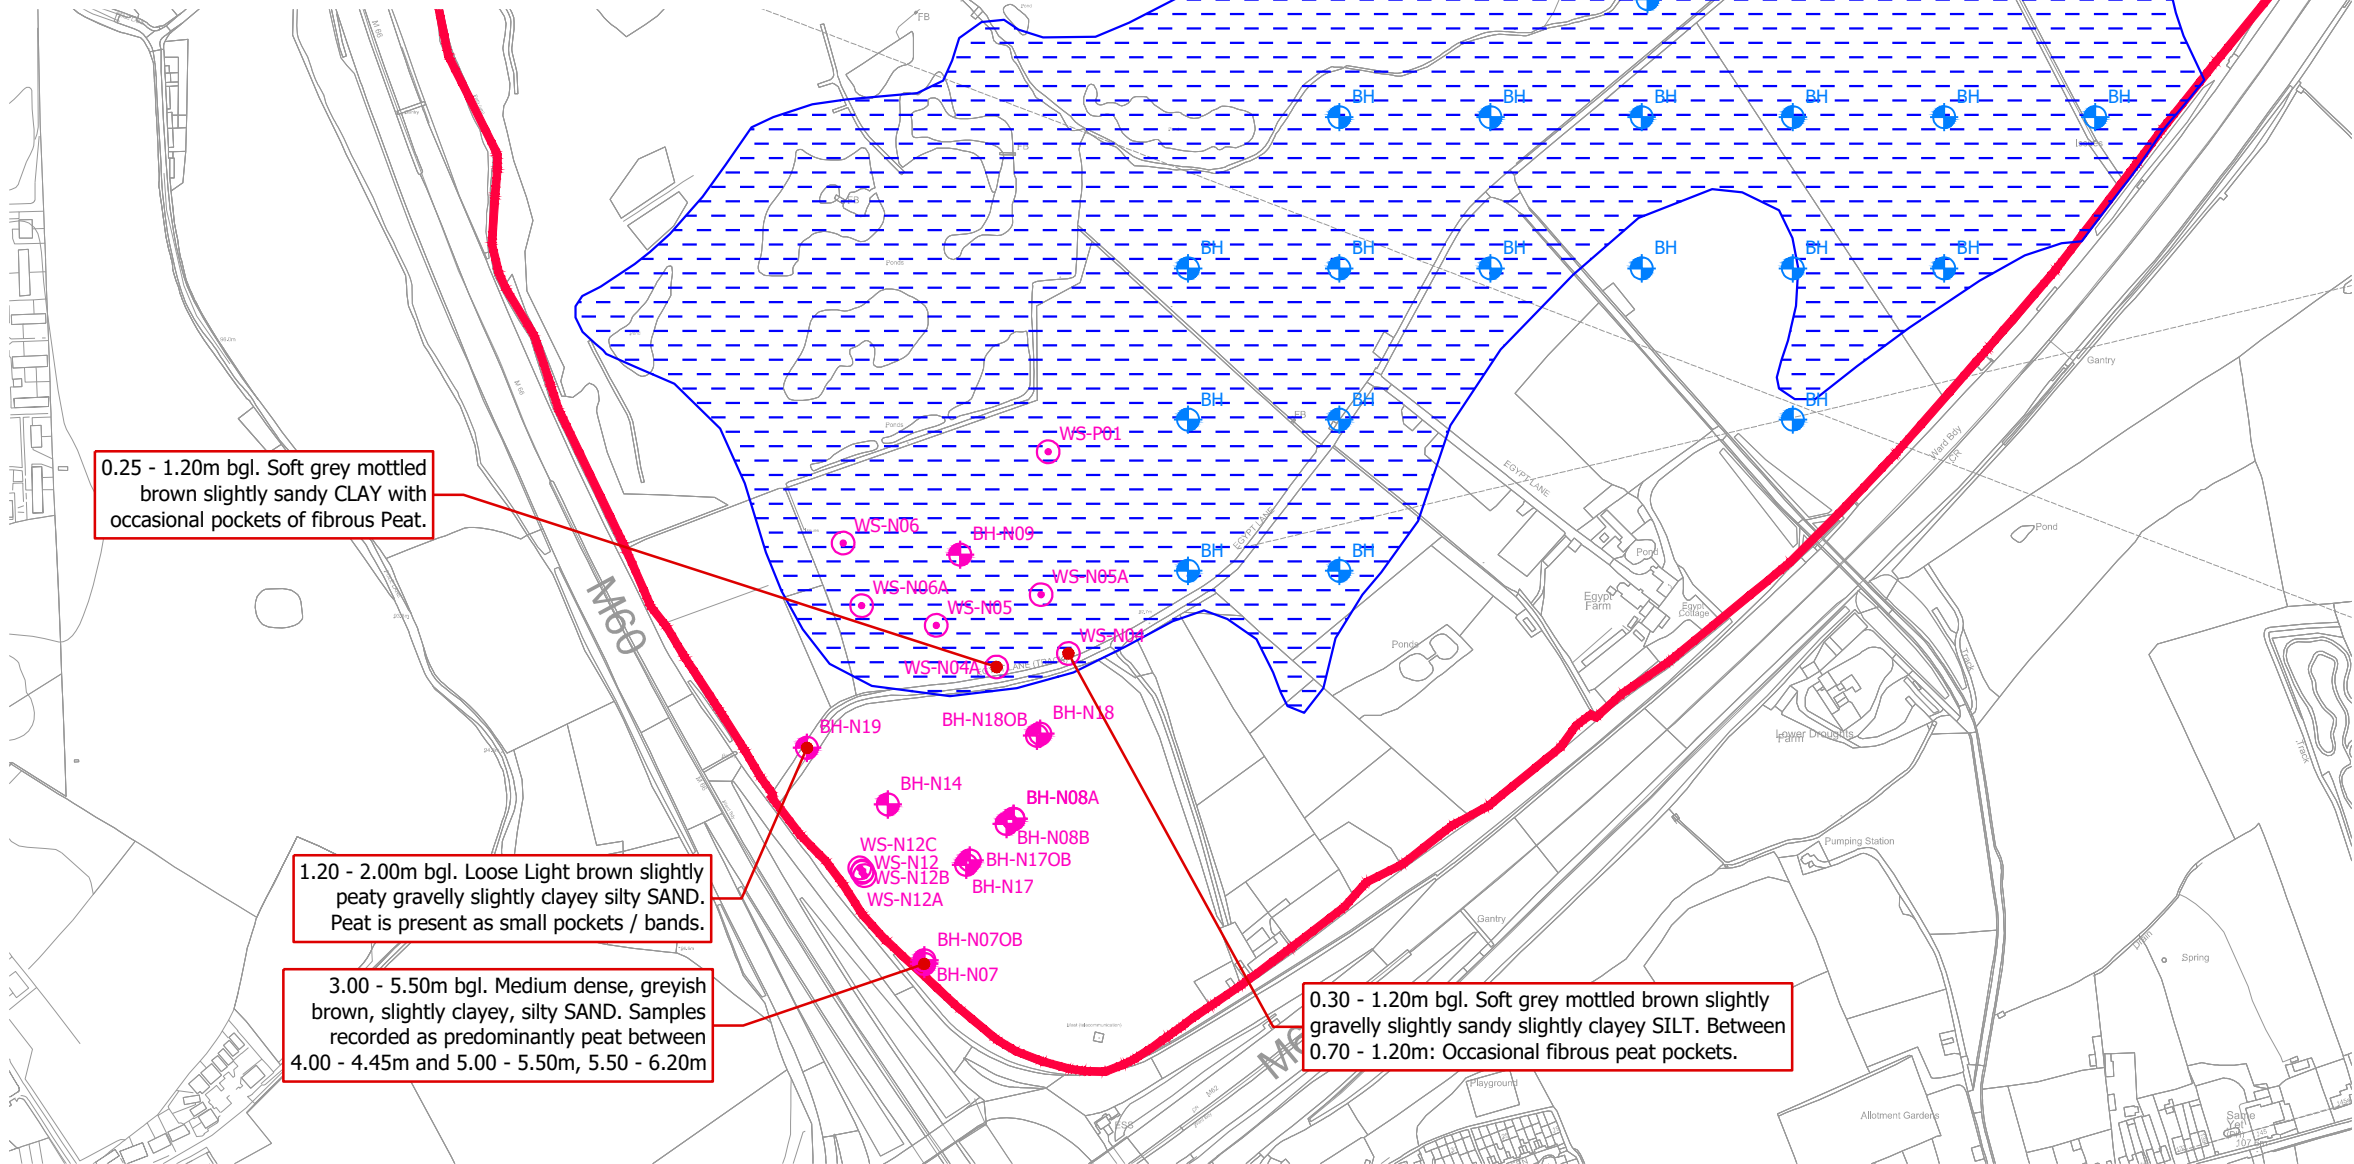
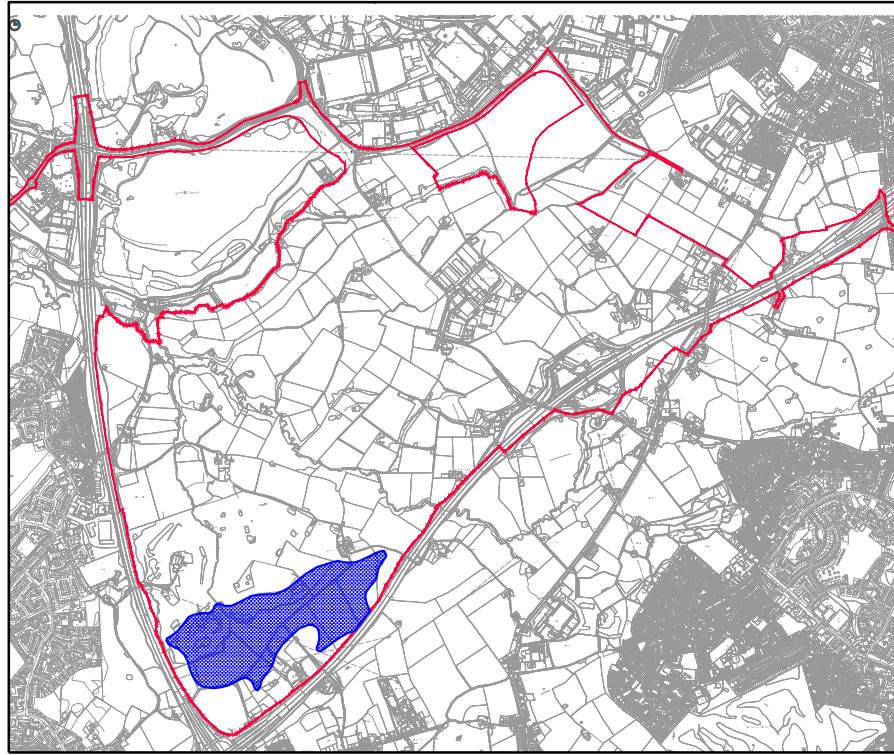


- KEY**
- JPA 1.1 - SITE BOUNDARY
 - EXTENT OF PEAT INDICATED ON BGS SHEET 85 MANCHESTER, BEDROCK AND SUPERFICIAL 2011
 - PEAT (UNPRODUCTIVE AQUIFER)
 - HISTORICAL PEAT INVESTIGATIONS**
 - CCG INVESTIGATION 2023
 - CCG WINDOW SAMPLE (3m bgl)
 - IAN FARMERS INVESTIGATION 2021
 - BOREHOLE
 - WINDOW SAMPLE

NOTE:
PEAT WAS ABSENT FROM ALL BOREHOLES EXCEPT WHERE INDICATED.

FOR INFORMATION ONLY

03	SITE BOUNDARY UPDATED	11.09.24	CM	NB	PG
02	KEY UPDATED	27.08.24	CM	NB	PG
01	FIRST ISSUE	02.08.24	CM	NB	PG

Rev Description Date Iss / Csk / App

Document Control

Issuing Office:
Tetra Tech Leeds
3 Sovereign Square, Sovereign Street,
Leeds, United Kingdom, LS1 4ER
Tel: +44 (0)11 3278 7111
www.tetratetechnology.com



Client:
**NORTHERN GATEWAY
DEVELOPMENT JOINT VENTURE**

Project Name:
NORTHERN GATEWAY (JPA1.1)

Sheet Title:
**PEAT INVESTIGATION
SUPERFICIAL GEOLOGY**

Model Reference:
N/A

TTE Project Number	Drawn By	Date	Checked By	Date	Approved By	Date	Scale @ A3	Status
B048805	CM	02.08.24	NB	02.08.24	PG	02.08.24	1:5,000	S2
Client Project Number	Originator	Function	Spatial	Form	Role	Number	Revision	
B048805	- TTE	- 00	- XX	- DR	- U	- 1005	03	

© Copyright Tetra Tech TTE_MT_v2