


DRAWING PRODUCED FOR
PLANNING PURPOSES ONLY.


DO NOT SCALE FROM THIS
DRAWING

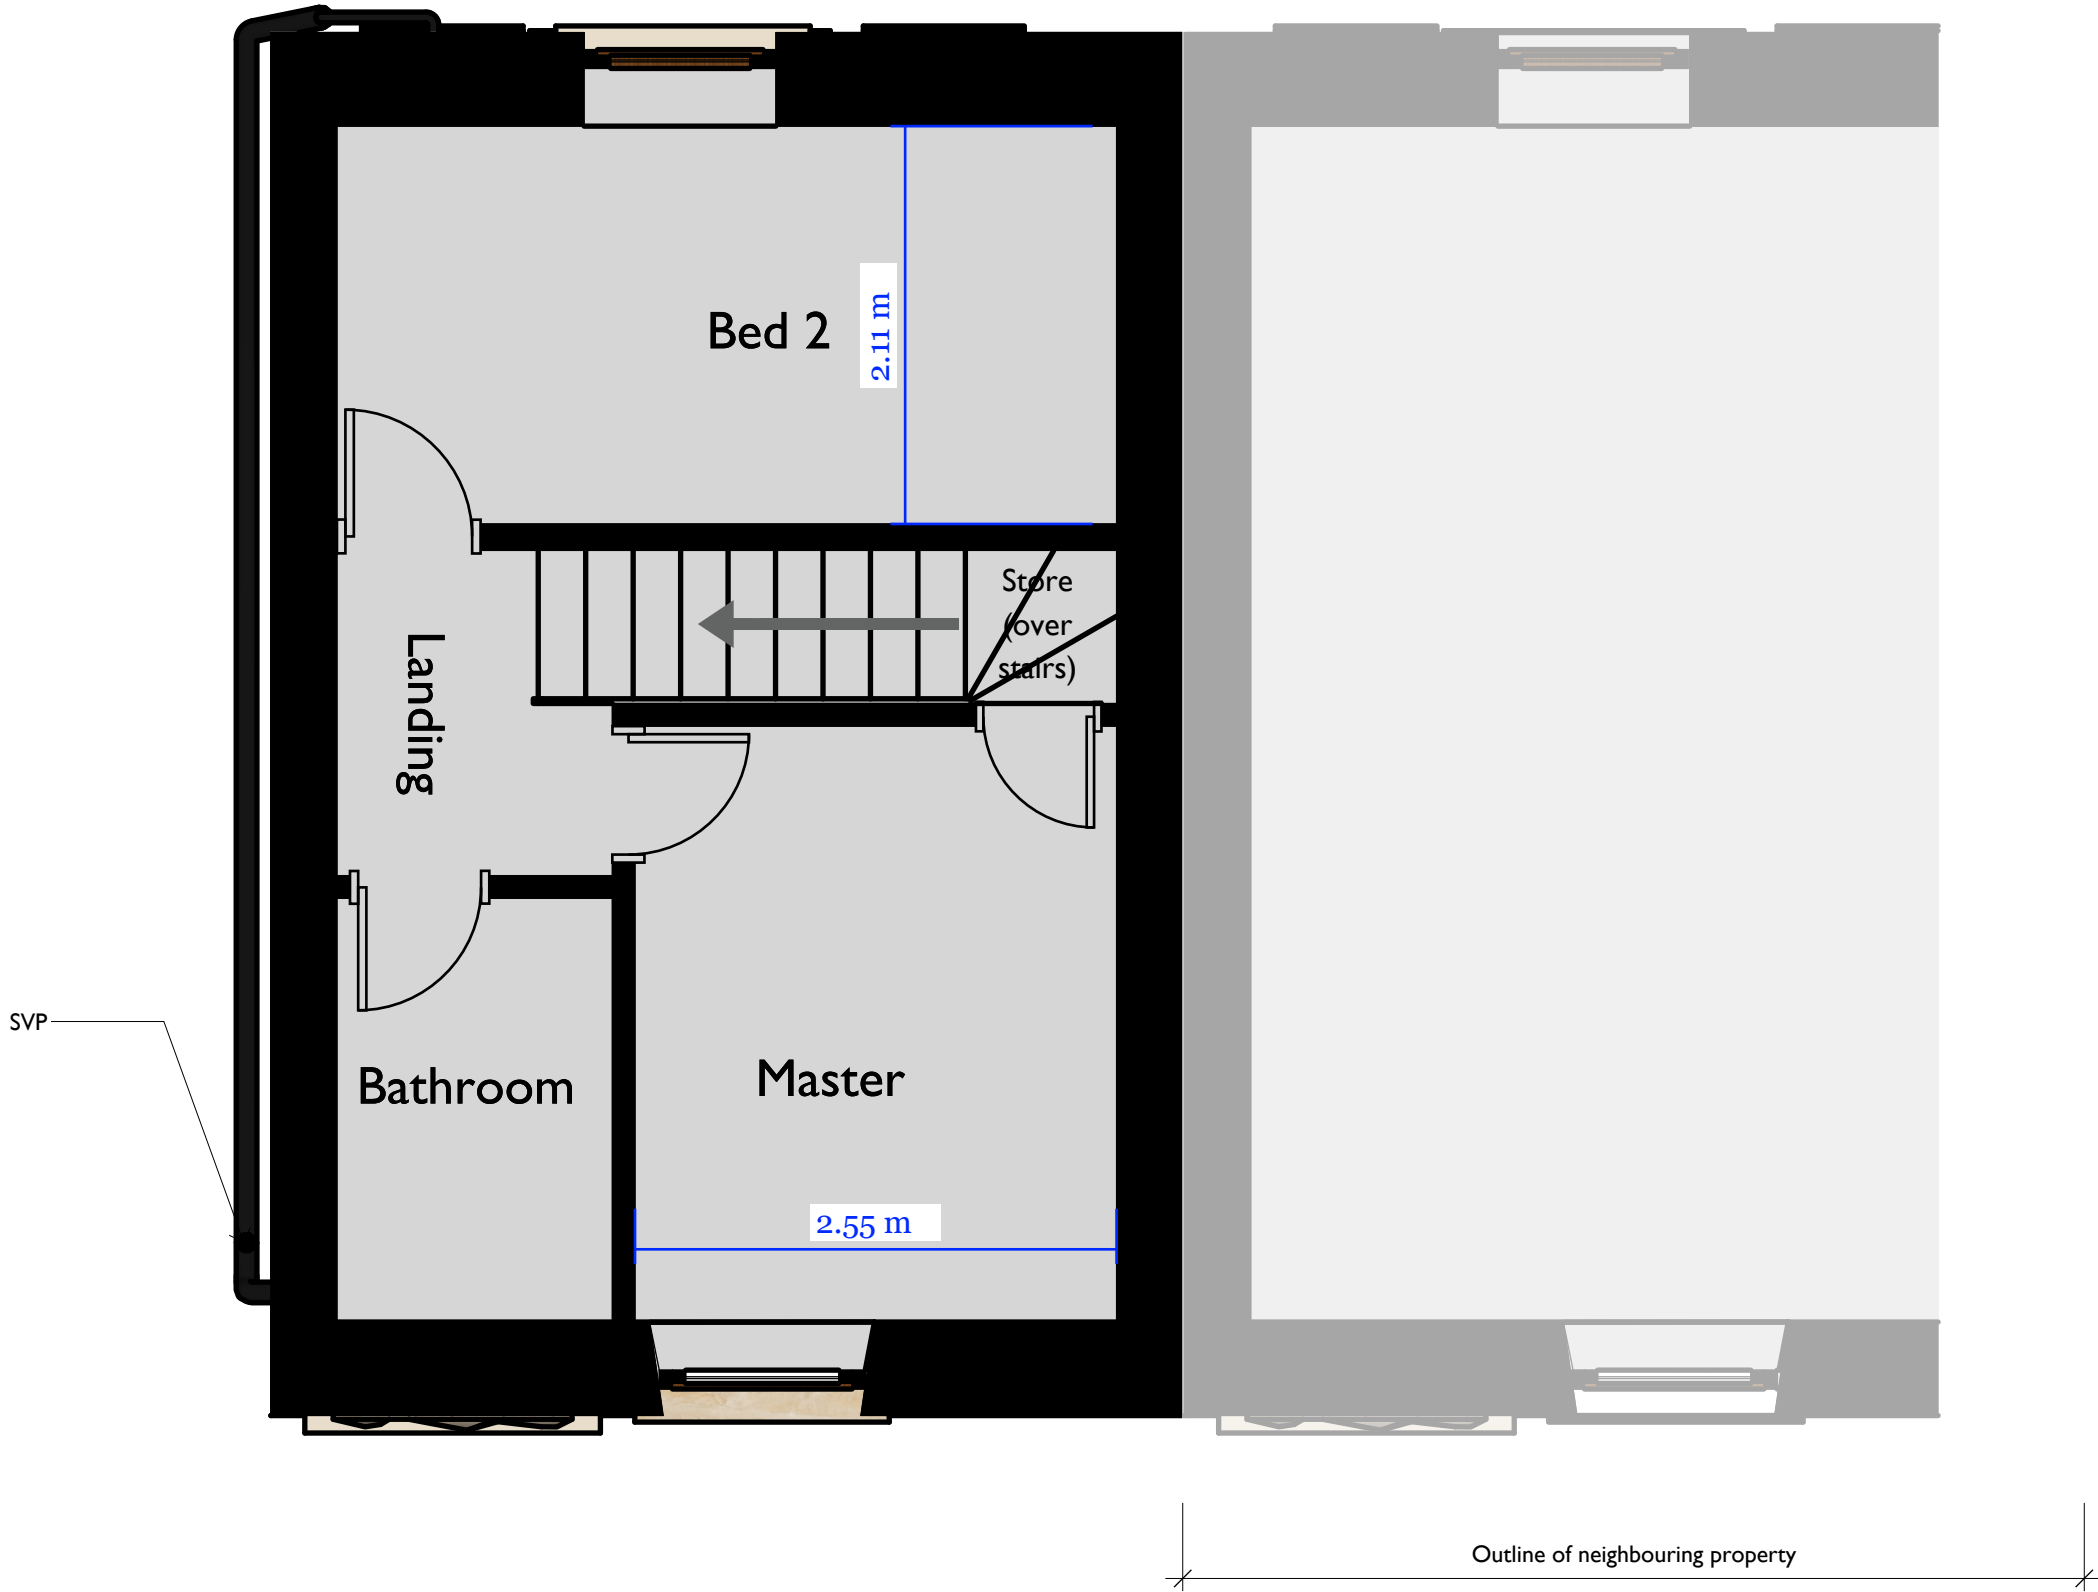

First Floor



Roof

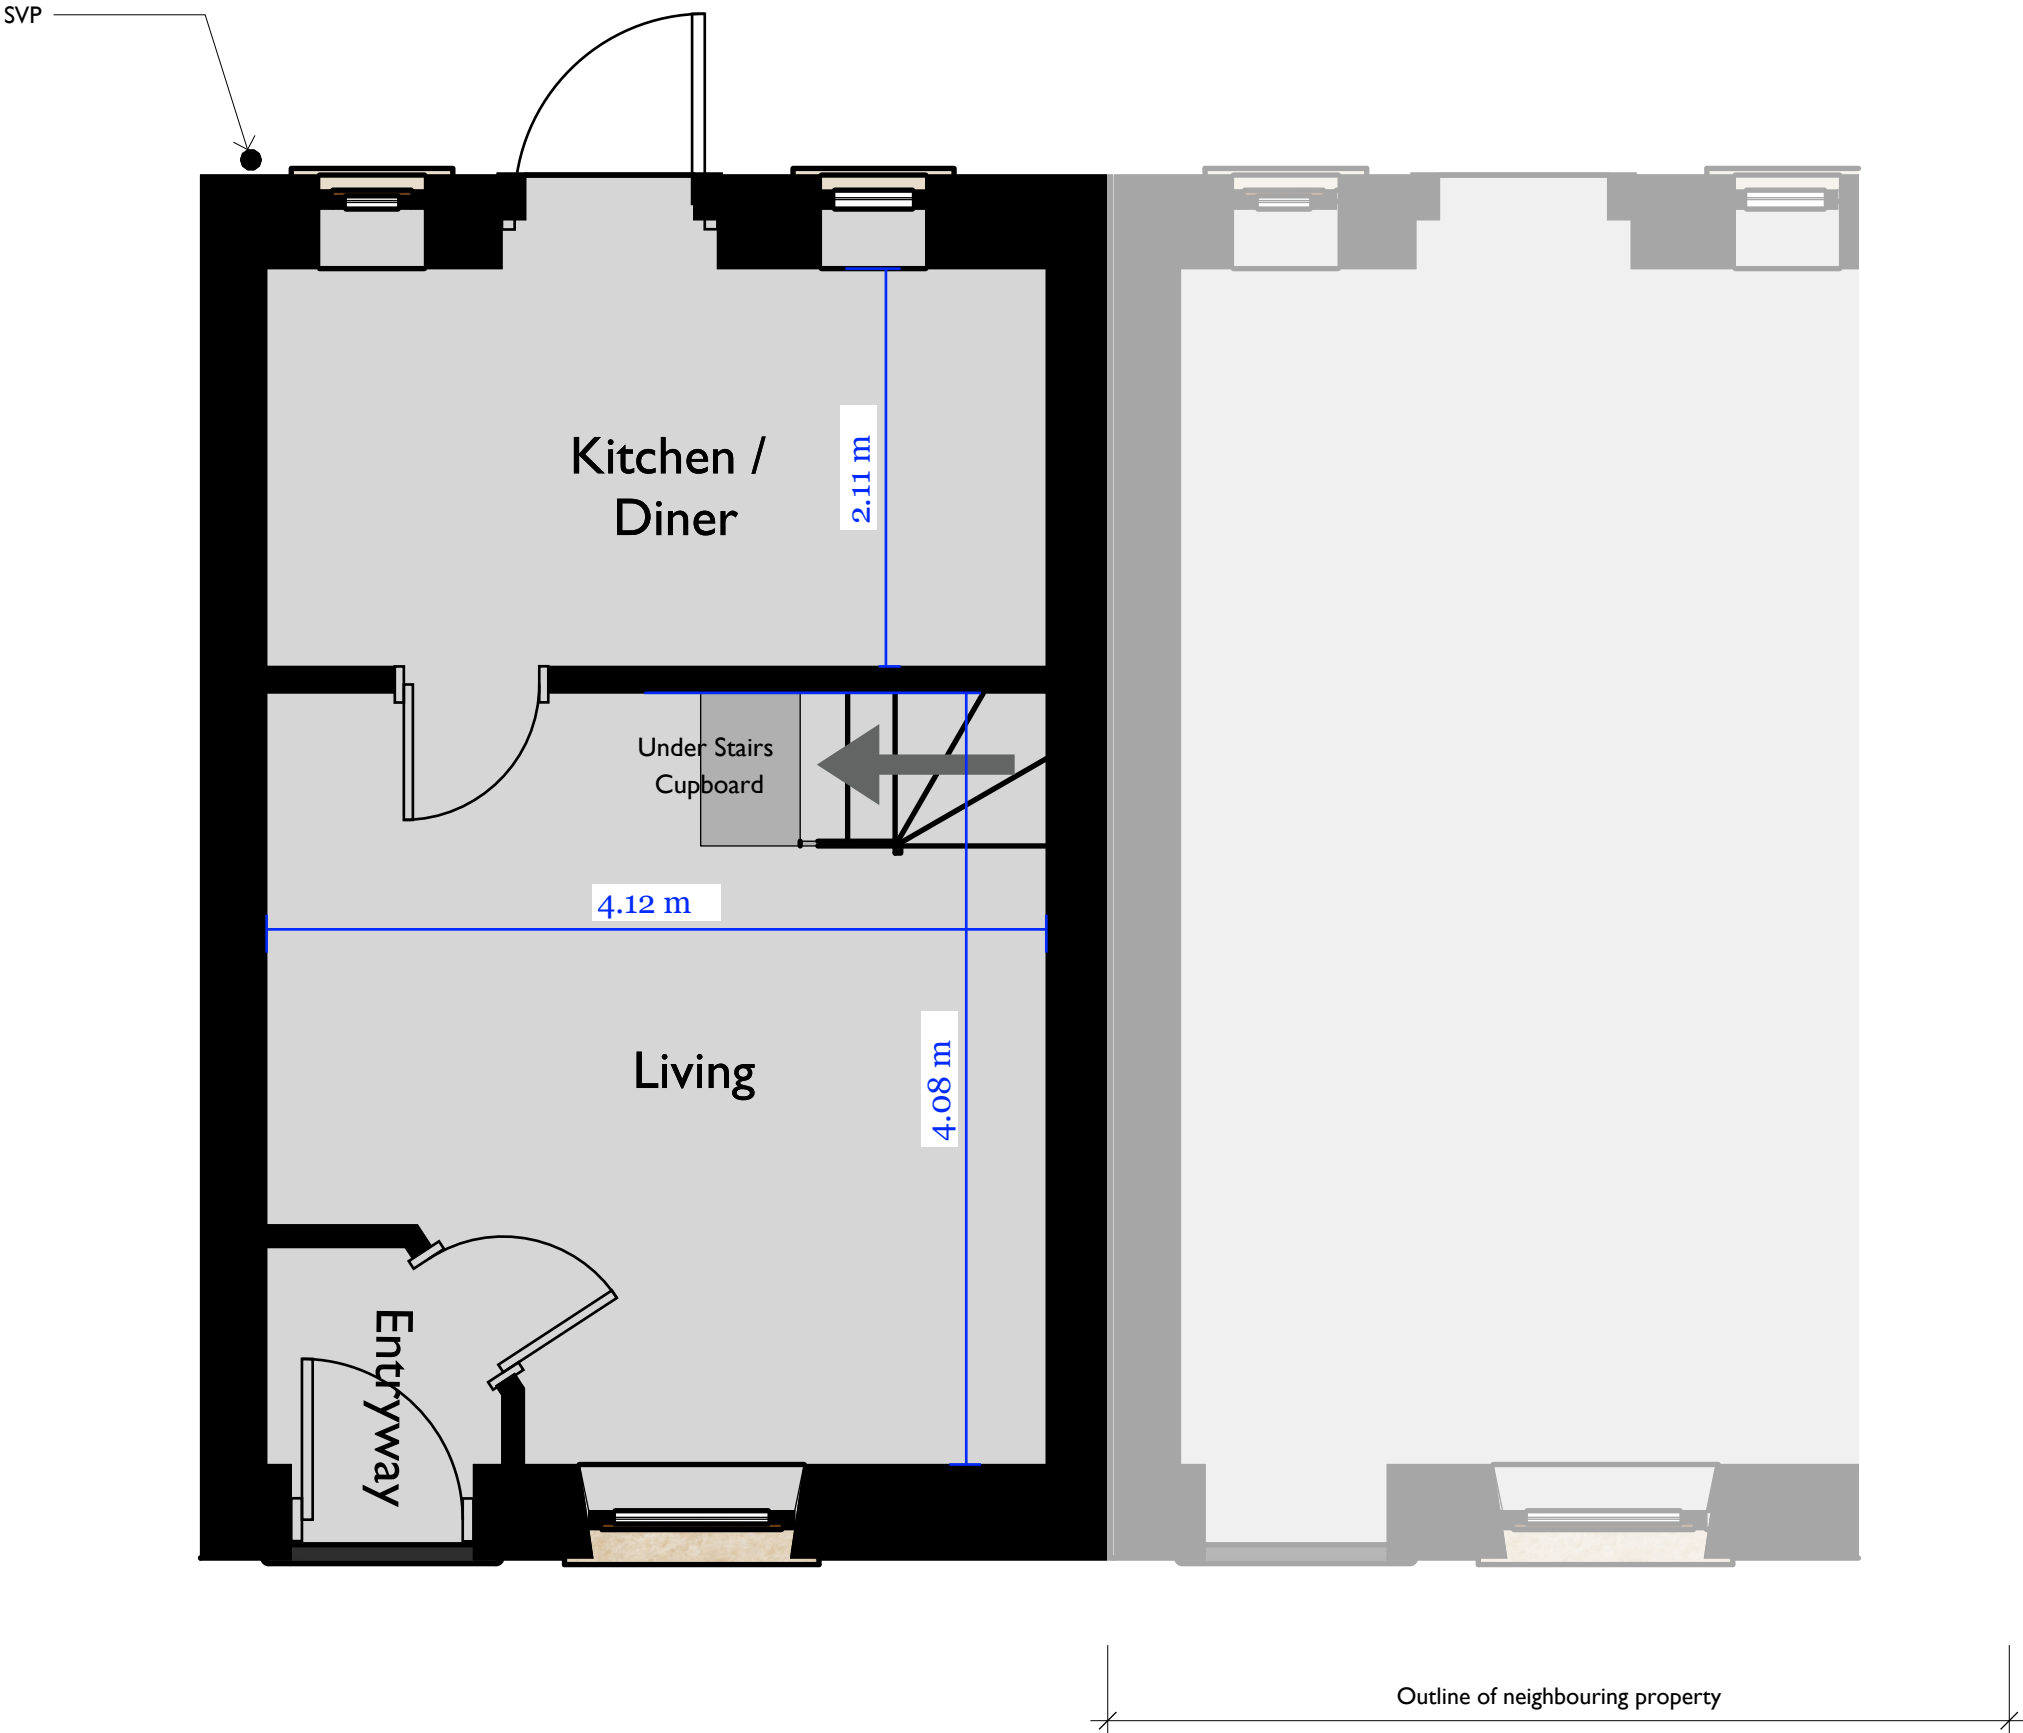

Ground Floor



15 Springside View
Bury, BL8 4LU
Tel: 07989 567869

Company No. 13615864
hello@homeorganise.me
<https://www.homeorganise.me>

CLIENT
Ms. Rebecca Ashurst

PROJECT
9 Greenbooth Road
Norden, Rochdale OL12 7TD

DRAWING TITLE:
Existing Building Plans

DRAWING NUMBER: 0021/01_03 **REV:** -

DATE: 02/04/2025 **Scale @ A1** 1:40

