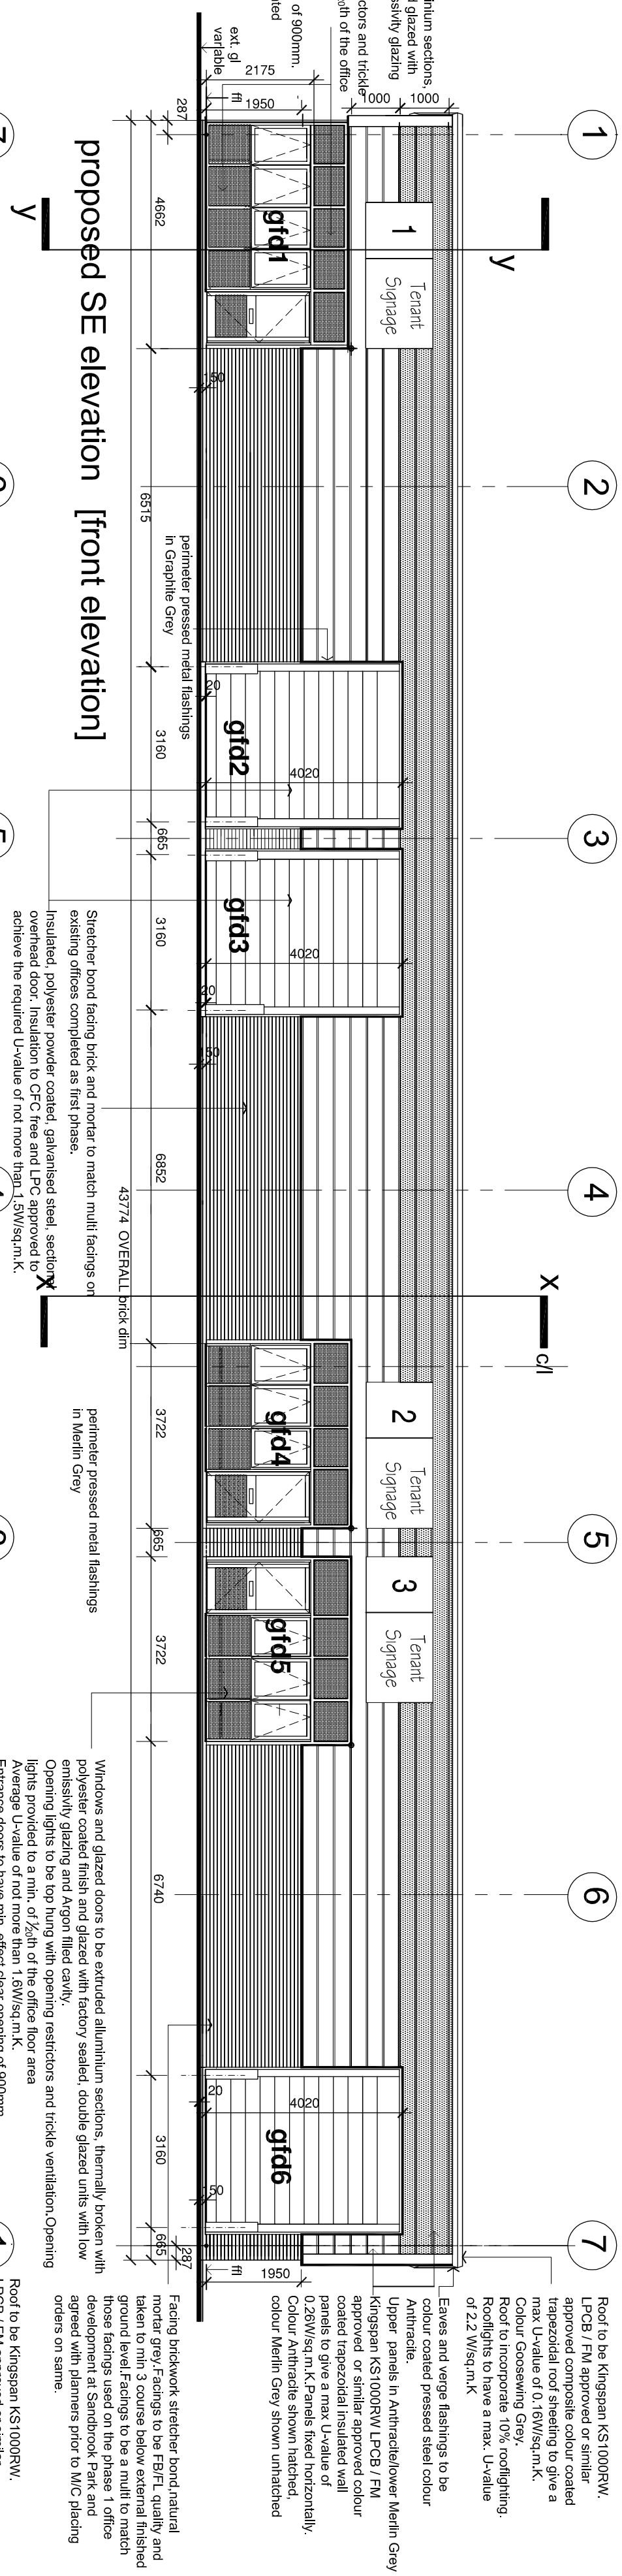
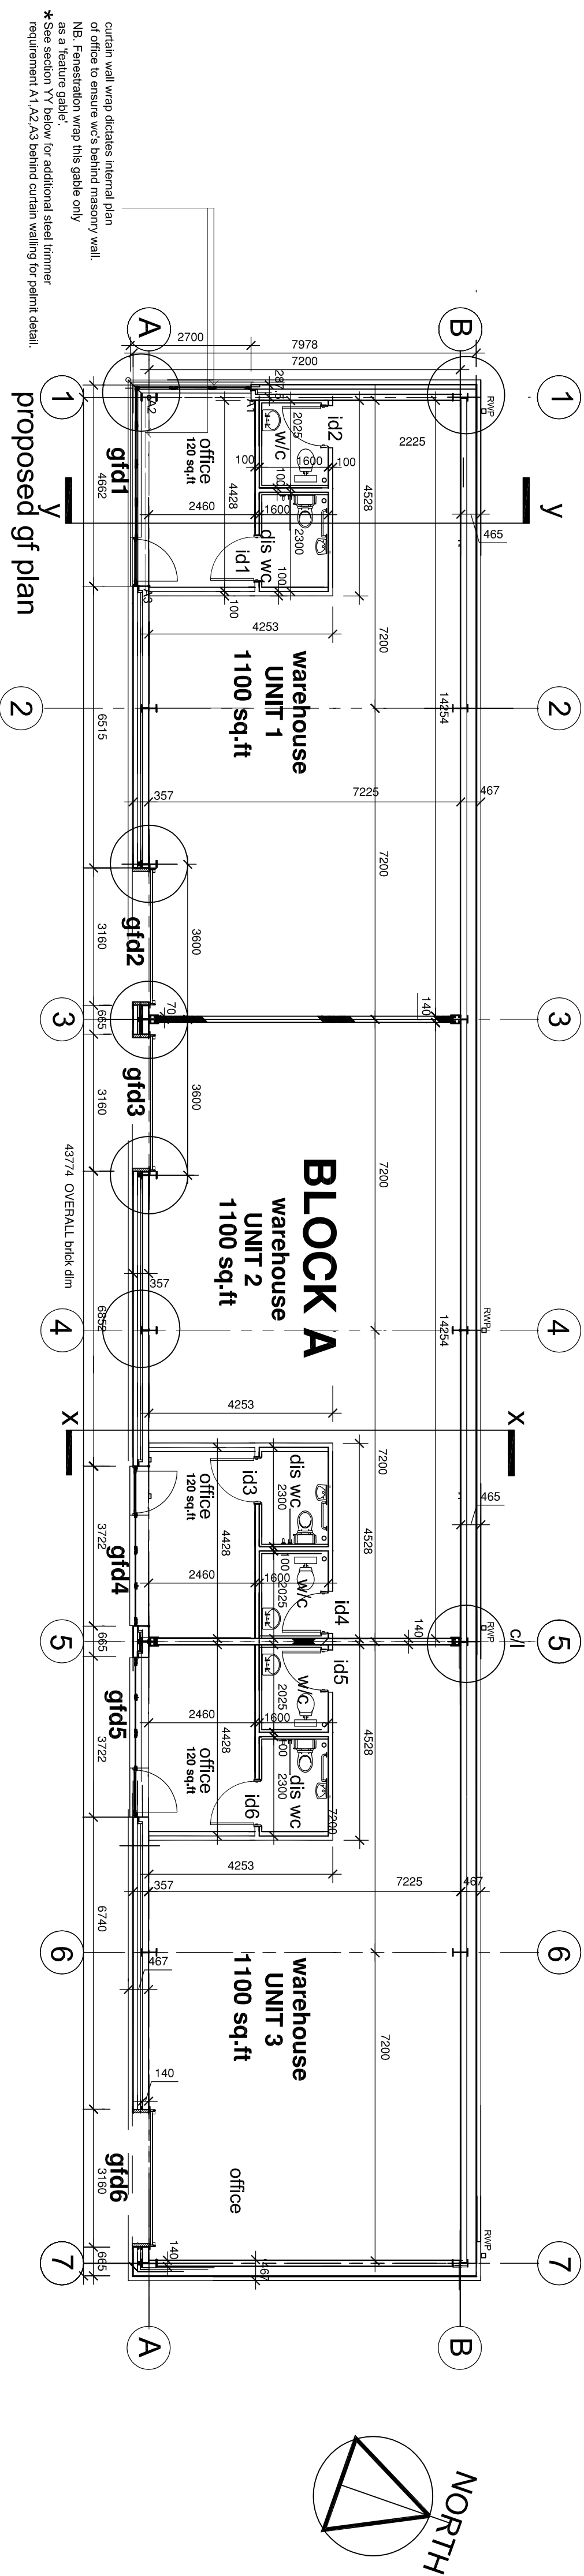


Issued for:		PLANNING	
Client:		Northern Trust	
Project:		SANDBROOK PARK ROCHDALE INDUSTRIAL BLOCK A OL11 1RY	
Drawing:		Block A [Alternative] Plans, Elevations, Section [higher plynth] Corner glazed	
Drawn By:	DE	Date:	26.5.23
Checked By:	DE	Date:	26.5.23
Scale:	1/100	@A1	
Drawing No.:		WU-204-0019	
Rev.:			