



M1 Architecture LTD
City Tower, New York St, Manchester M1 4BT
www.m1architecture.co.uk
Telephone: 0330 311 9695

House Extension
12 New Barn Ln OL11 3QB

2327

01_B

Site Plan
Existing

1:200@A3



Site Plan 1:200@A3
Proposed





M1 Architecture LTD
City Tower, New York St, Manchester M1 4BT
www.m1architecture.co.uk
Telephone: 0330 311 9695


House Extension
12 New Barn Ln OL11 3QB

2327


S1B

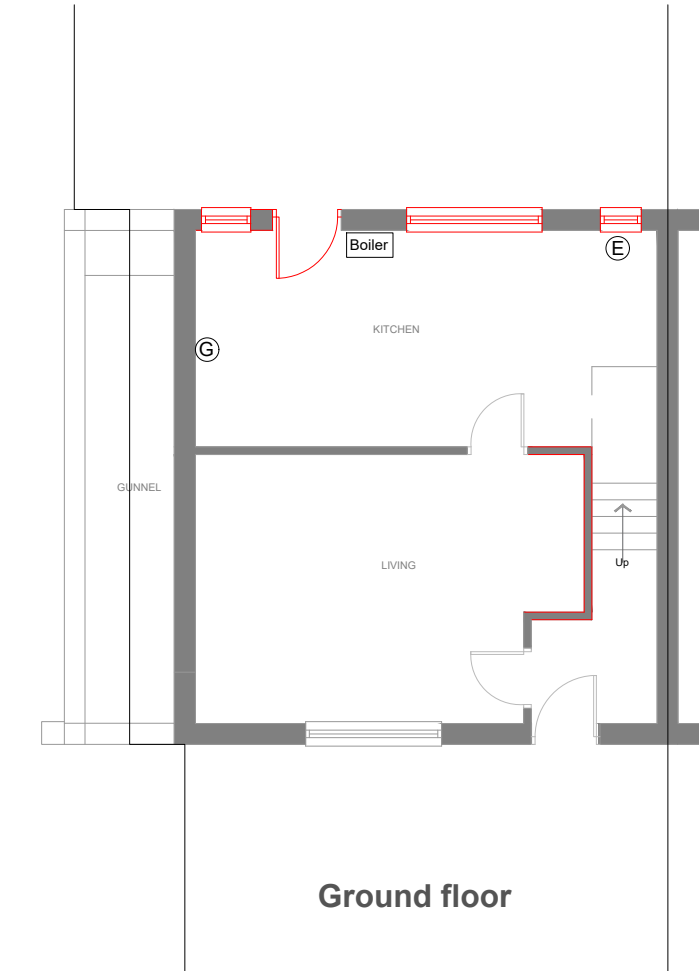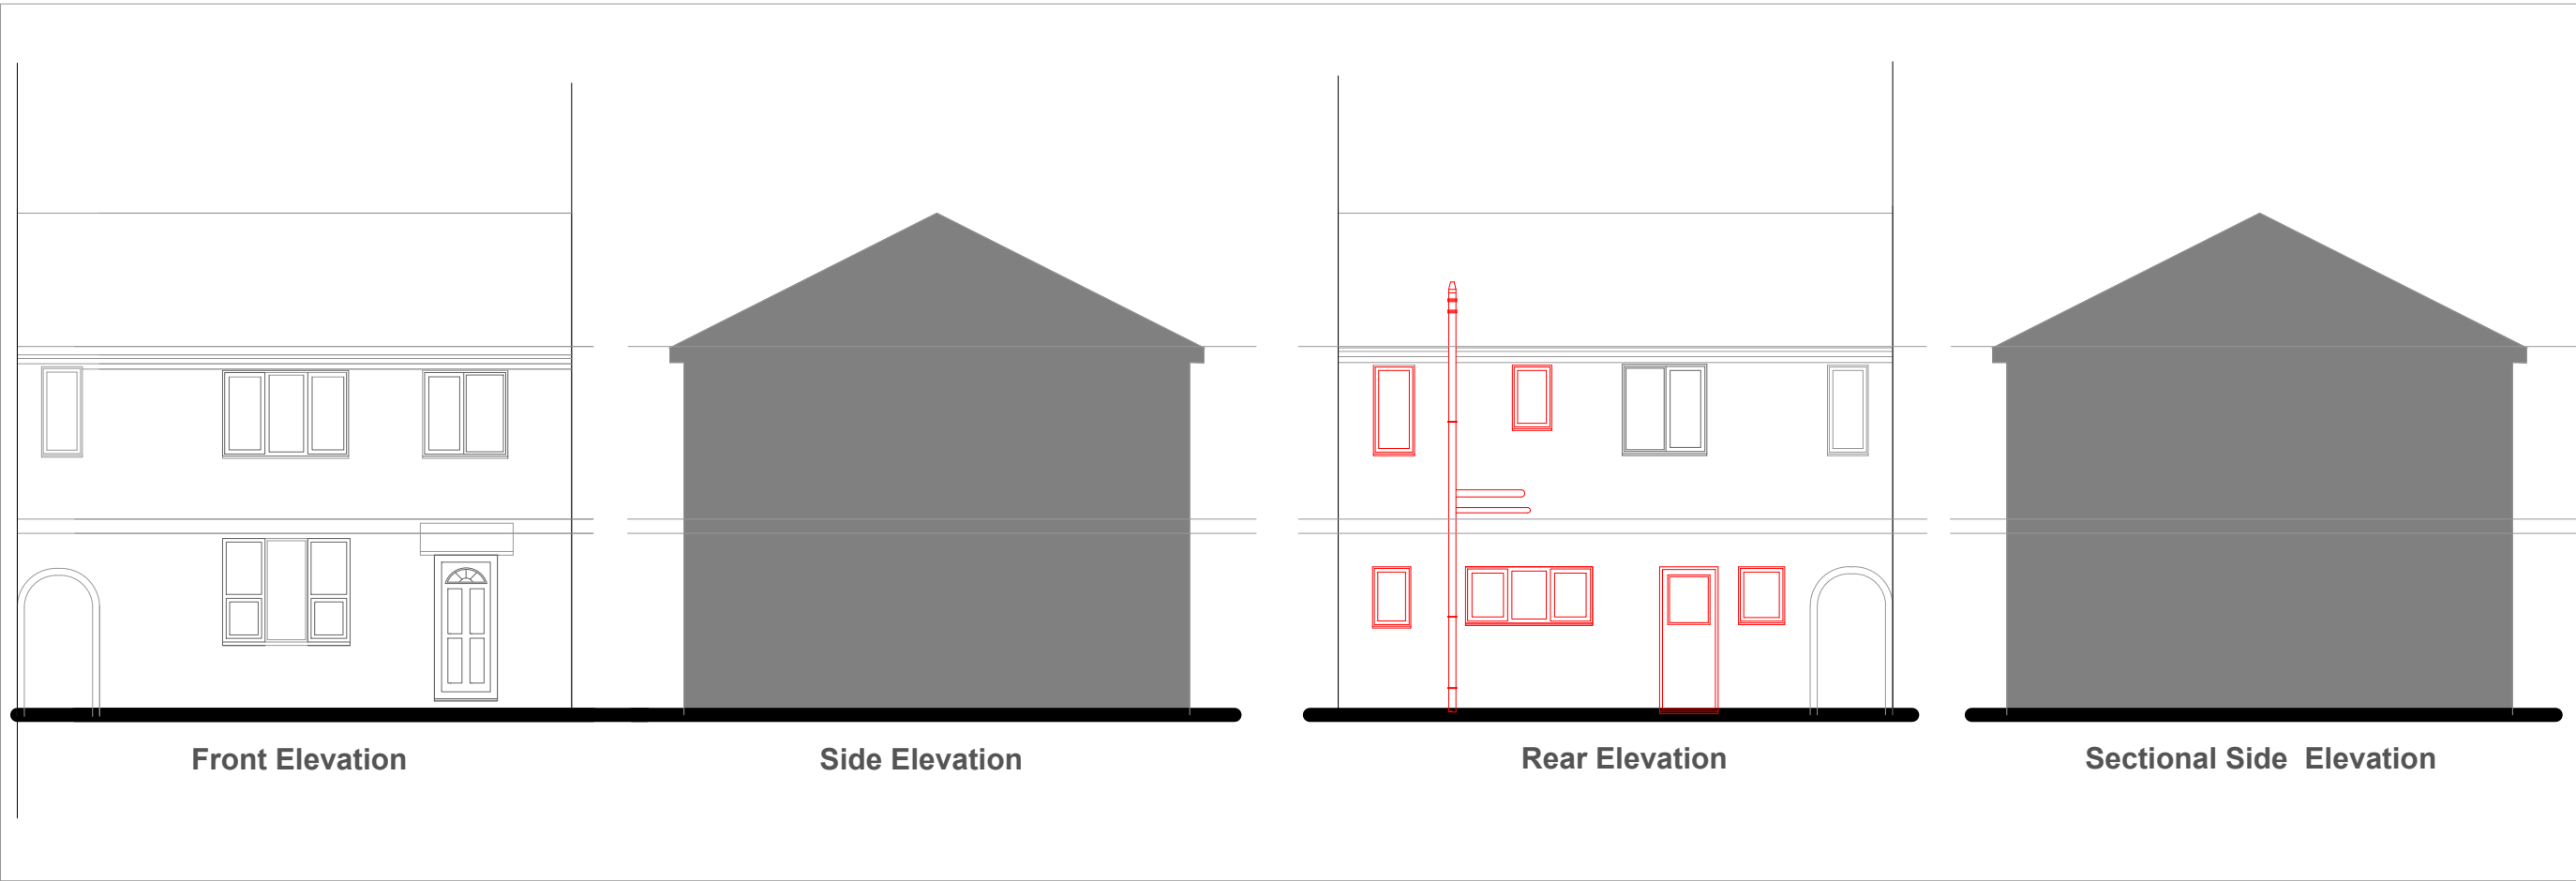

Ground floor

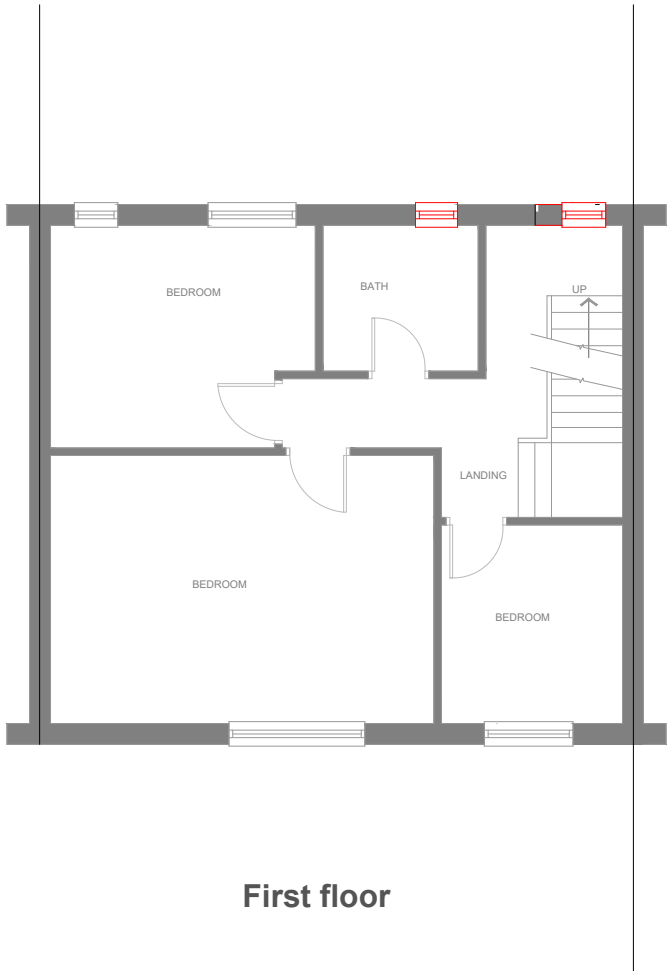

First floor

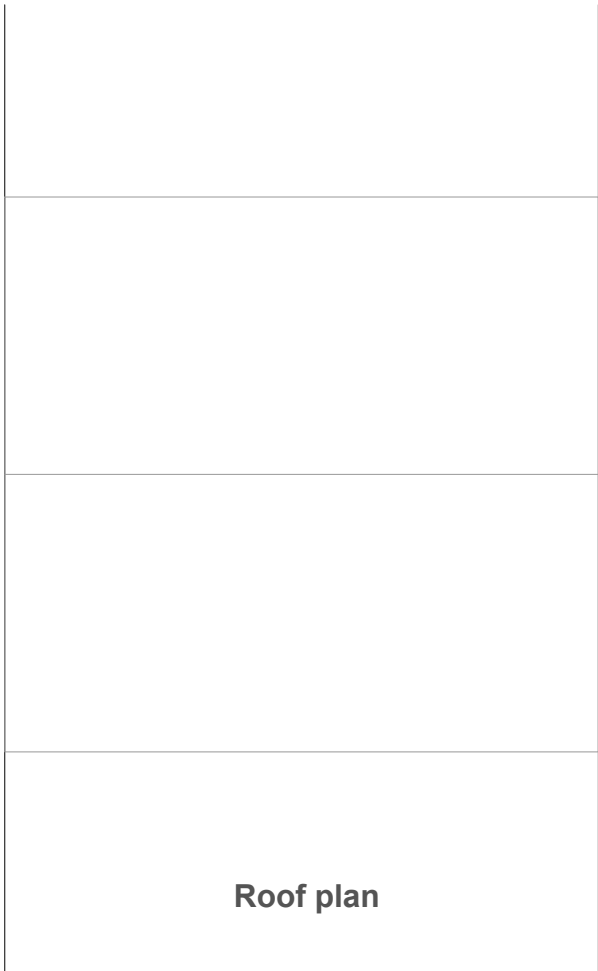

Roof plan



M1 Architecture LTD
City Tower, New York St, Manchester M1 4BT
www.m1architecture.co.uk
Telephone: 0330 311 9695

House Extension
12 New Barn Ln OL11 3QB


2327

02_B


Floor Plans & Elevations

1:100@A3


Existing

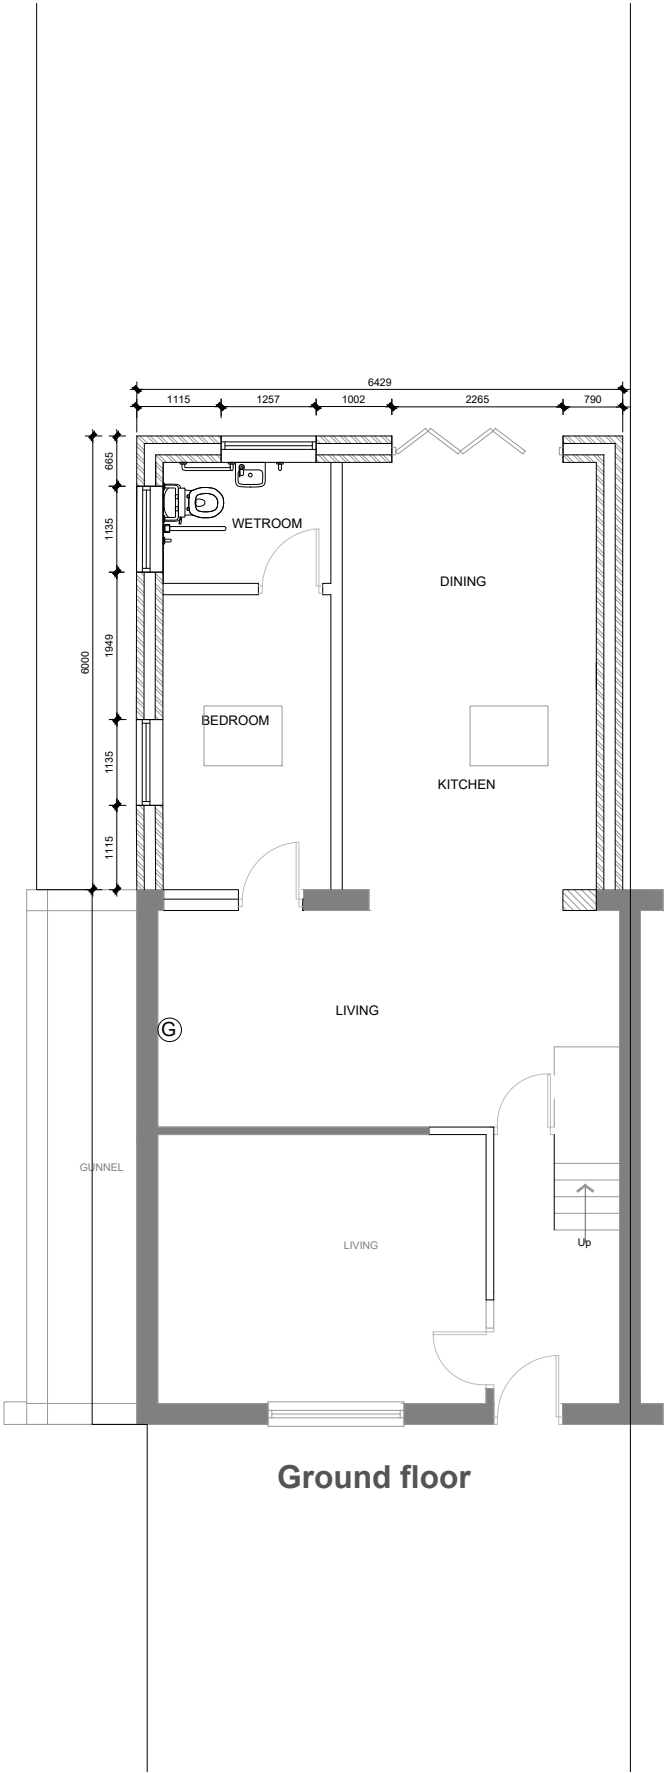

Ground floor

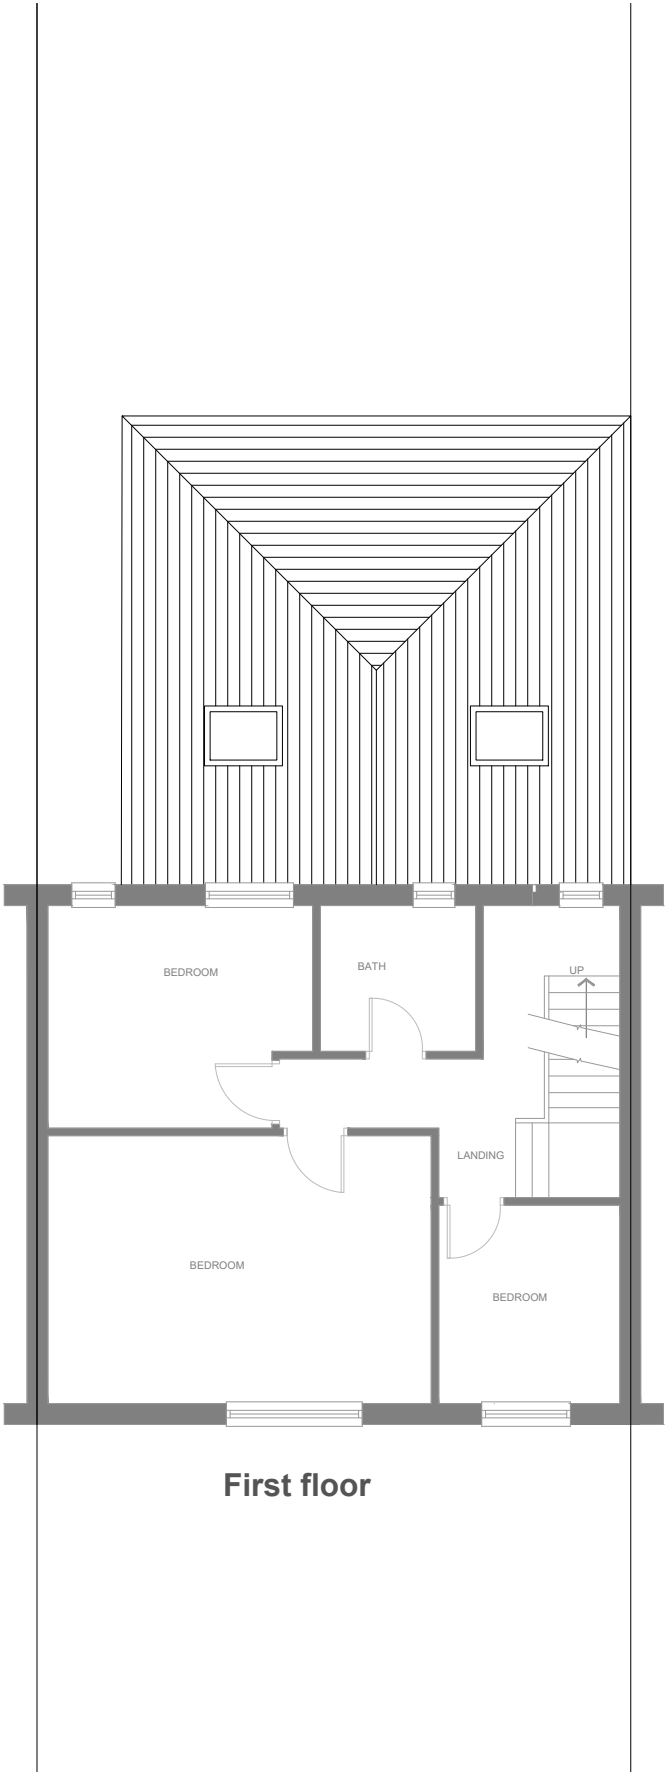

First floor

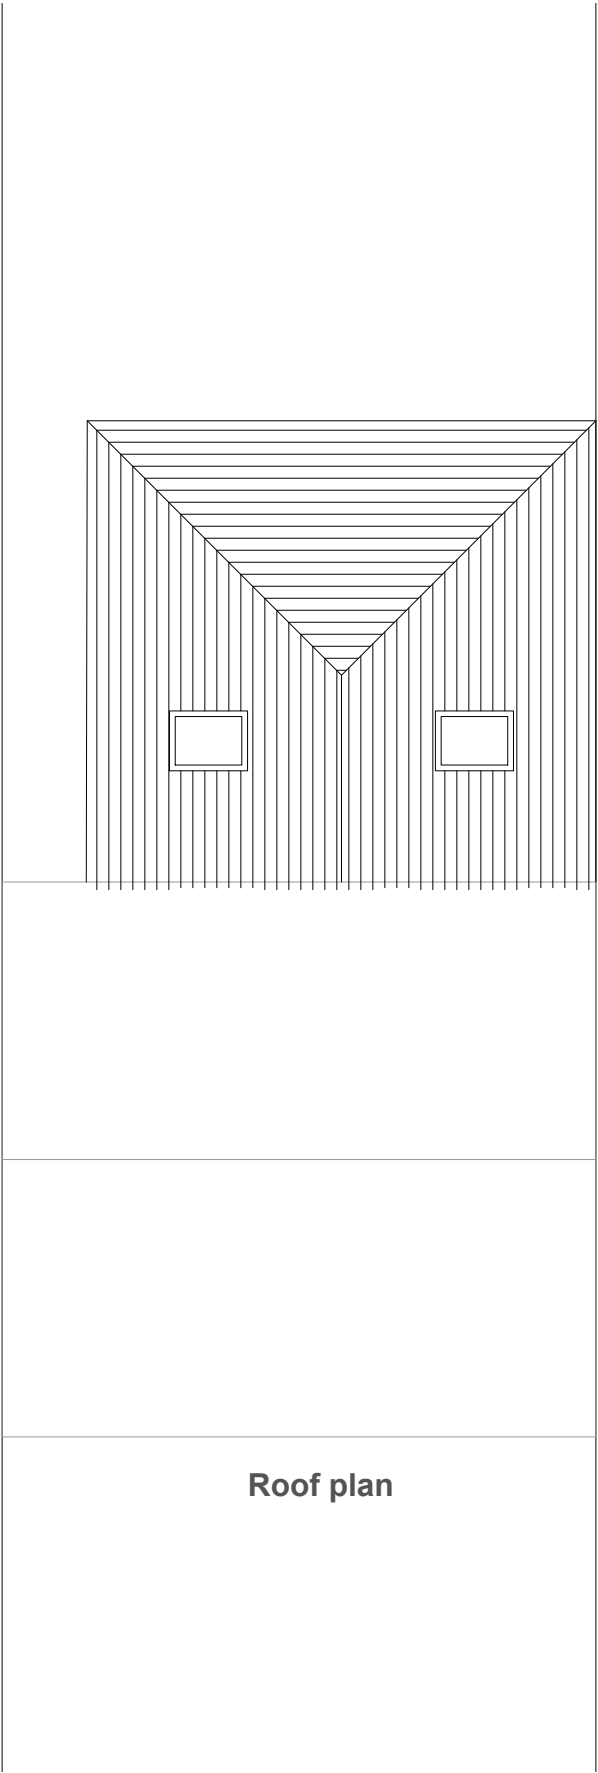

Roof plan




M1 Architecture LTD
City Tower, New York St, Manchester M1 4BT
www.m1architecture.co.uk
Telephone: 0330 311 9695


Floor Plans 1:100@A3
Proposed

House Extension
2327
12 New Barn Ln OL11 3QB


03_B

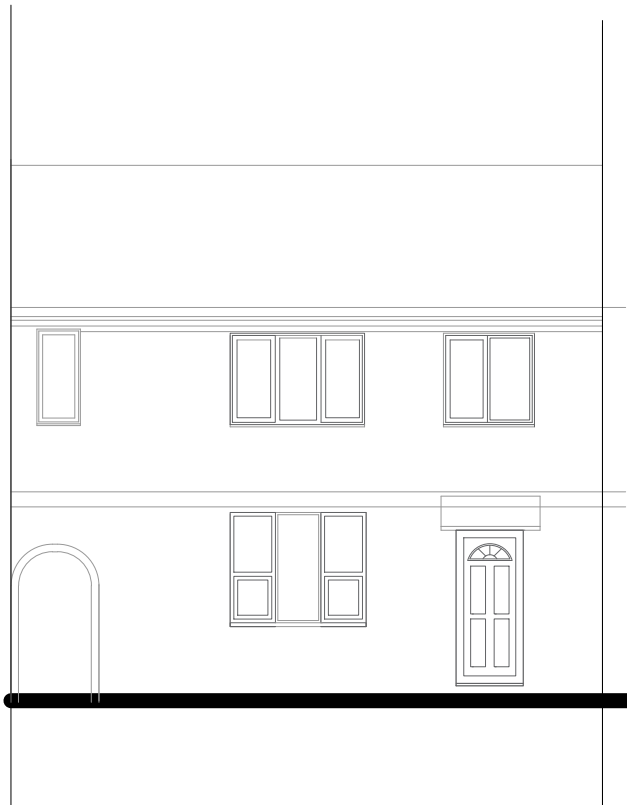


Velux windows to clients specification
Facing brickwork to match existing.
New external door to client specification.

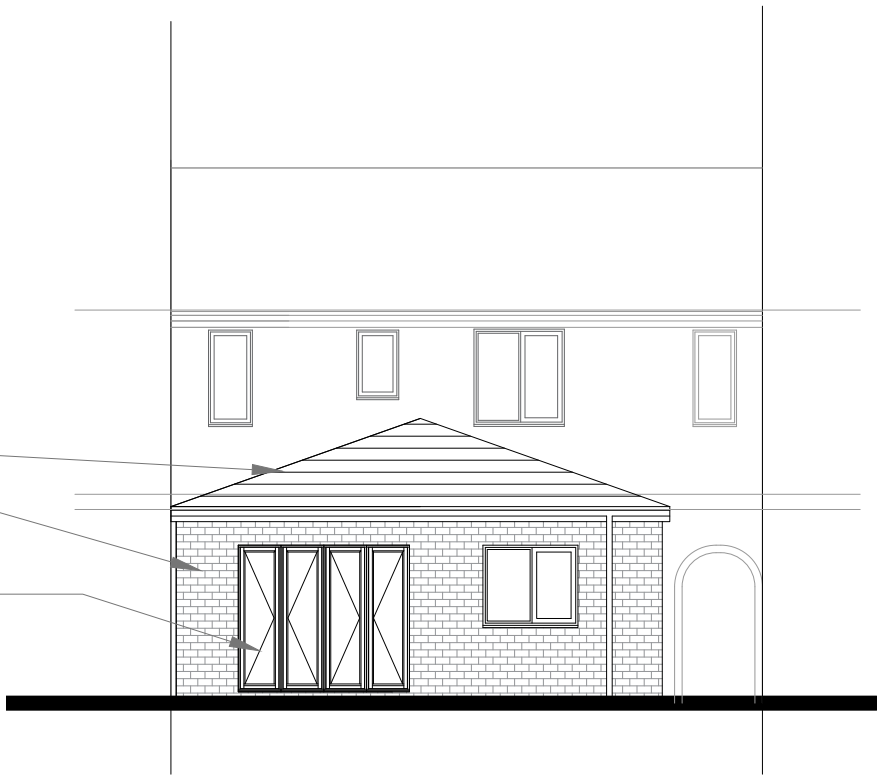

Roof tiles to match existing.
New double glazed upvc window to client specification.

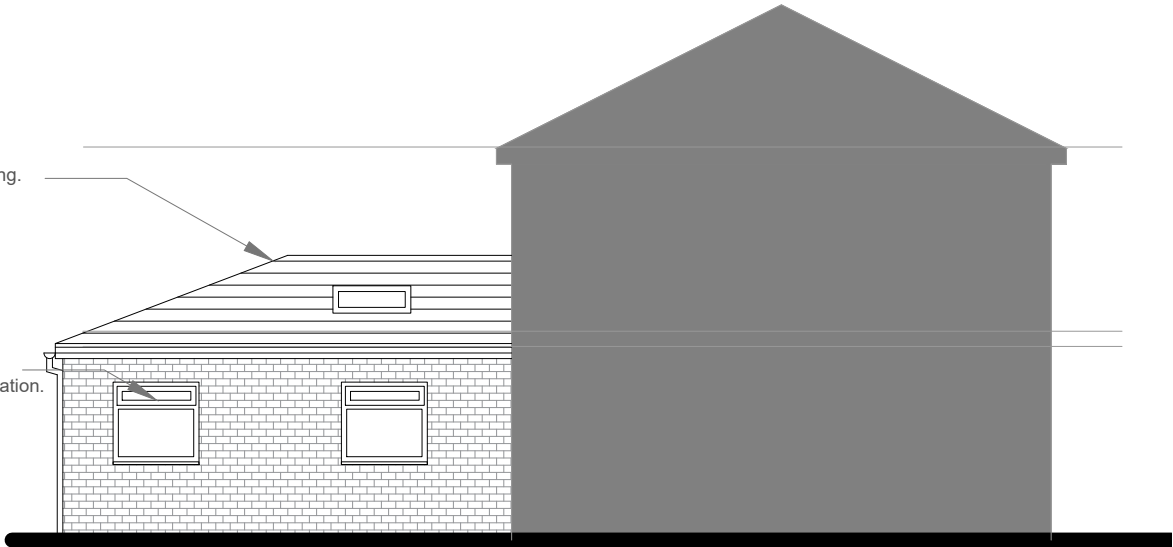

Velux windows to clients specification

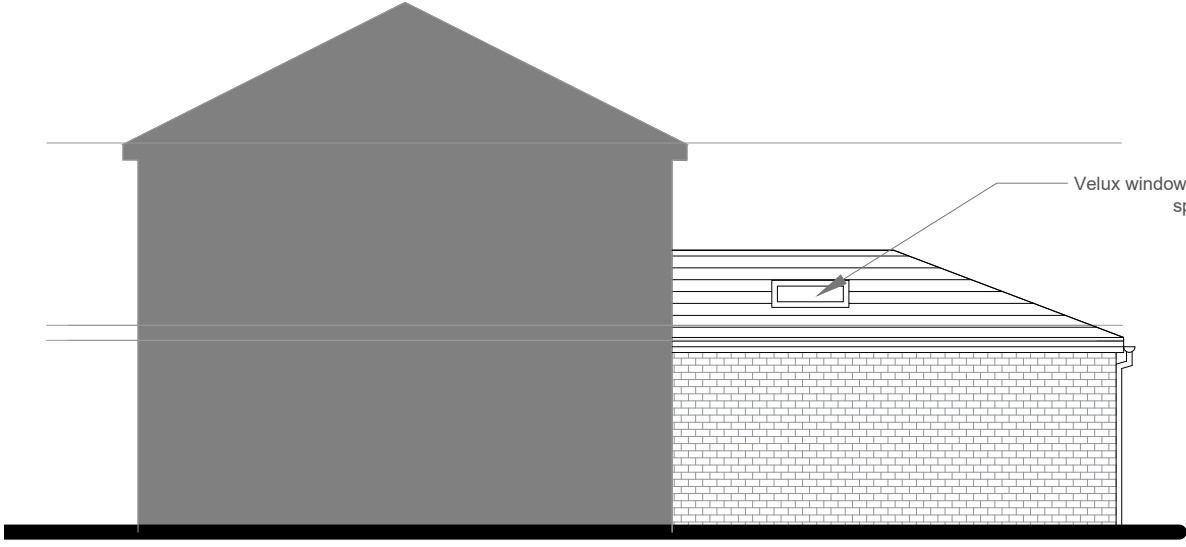

M1 Architecture LTD
City Tower, New York St, Manchester M1 4BT
www.m1architecture.co.uk
Telephone: 0330 311 9695

House Extension
12 New Barn Ln OL11 3QB

2327

04_B

Elevations 1:100@A3
Proposed