



**UK
Planning
Maps**

54 Willows Lane, Rochdale, OL16 4BQ

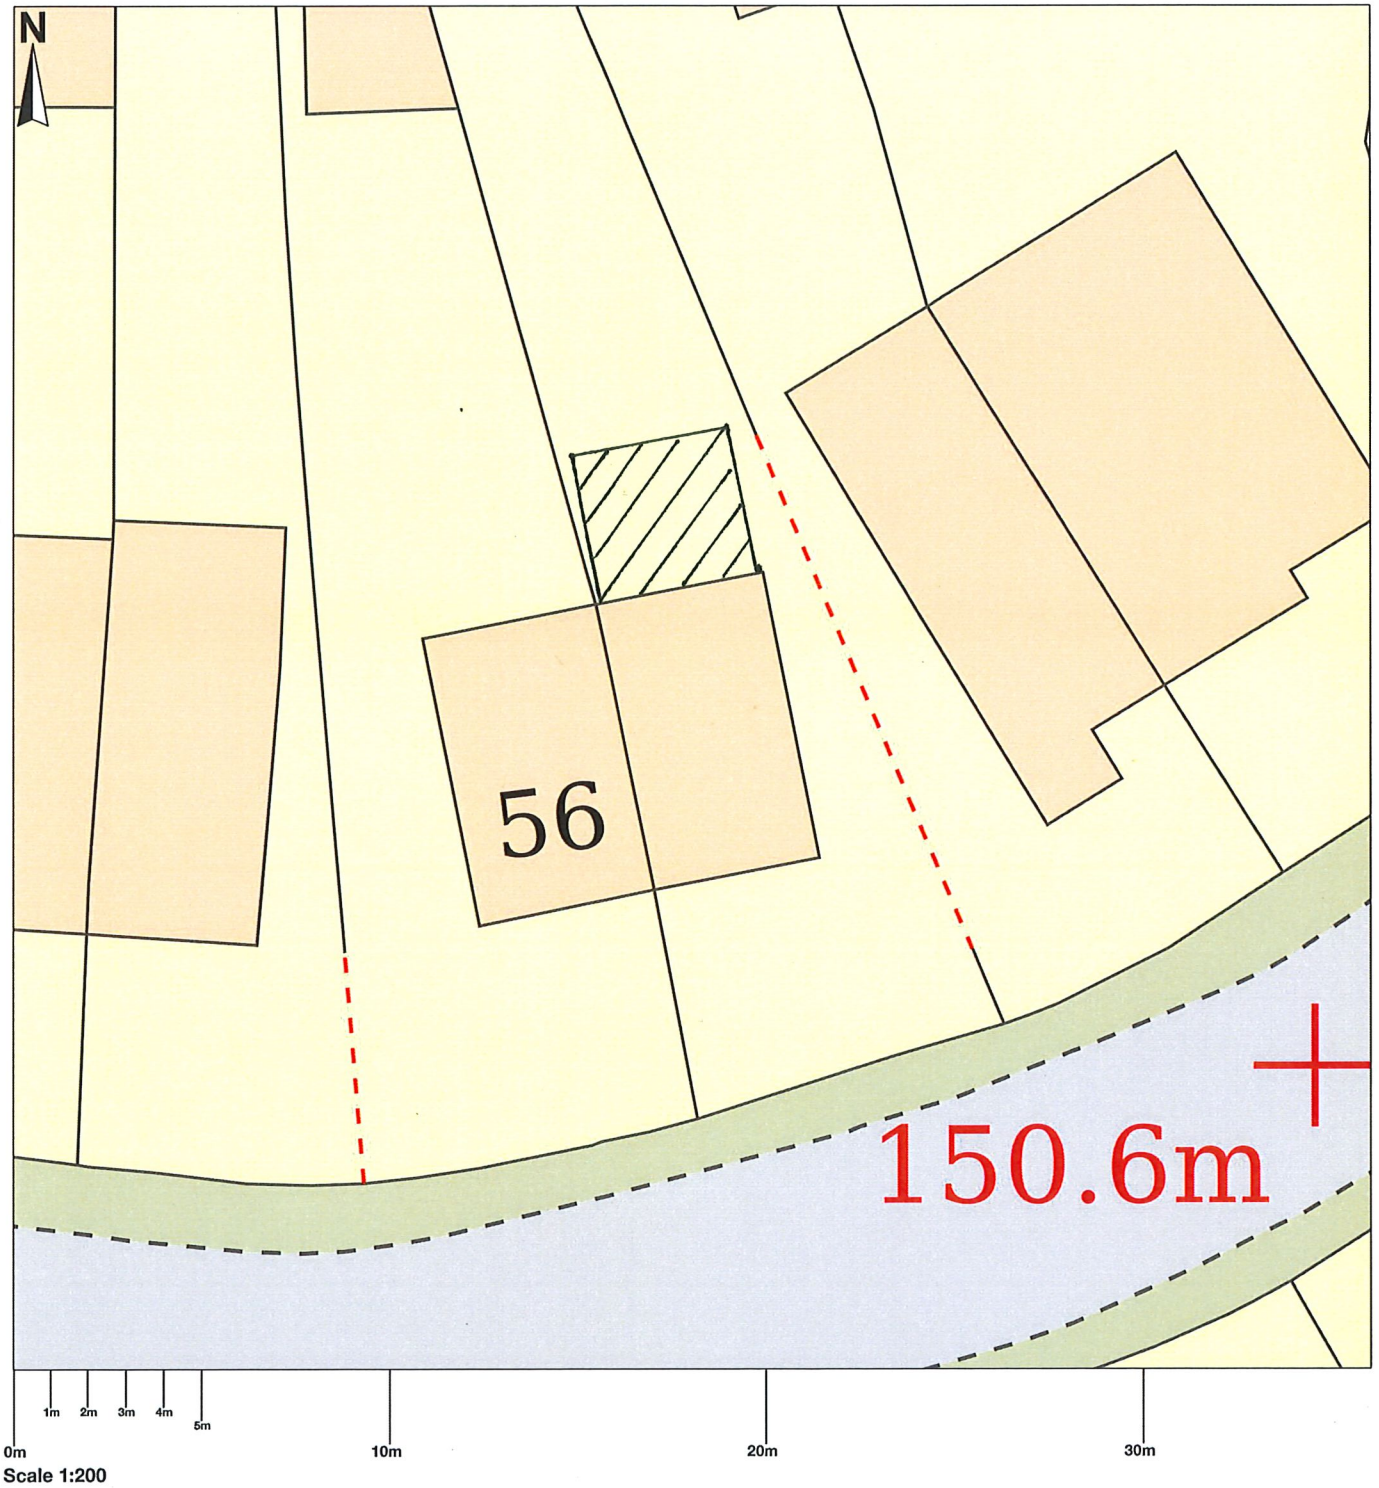

© Crown copyright and database rights 2024 OS 100054135. Map area bounded by: 391998,412951 392034,412987. Produced on 15 October 2024 from the OS National Geographic Database. Supplied by UKPlanningMaps.com. Unique plan reference: b36f/uk/1162491/1562796




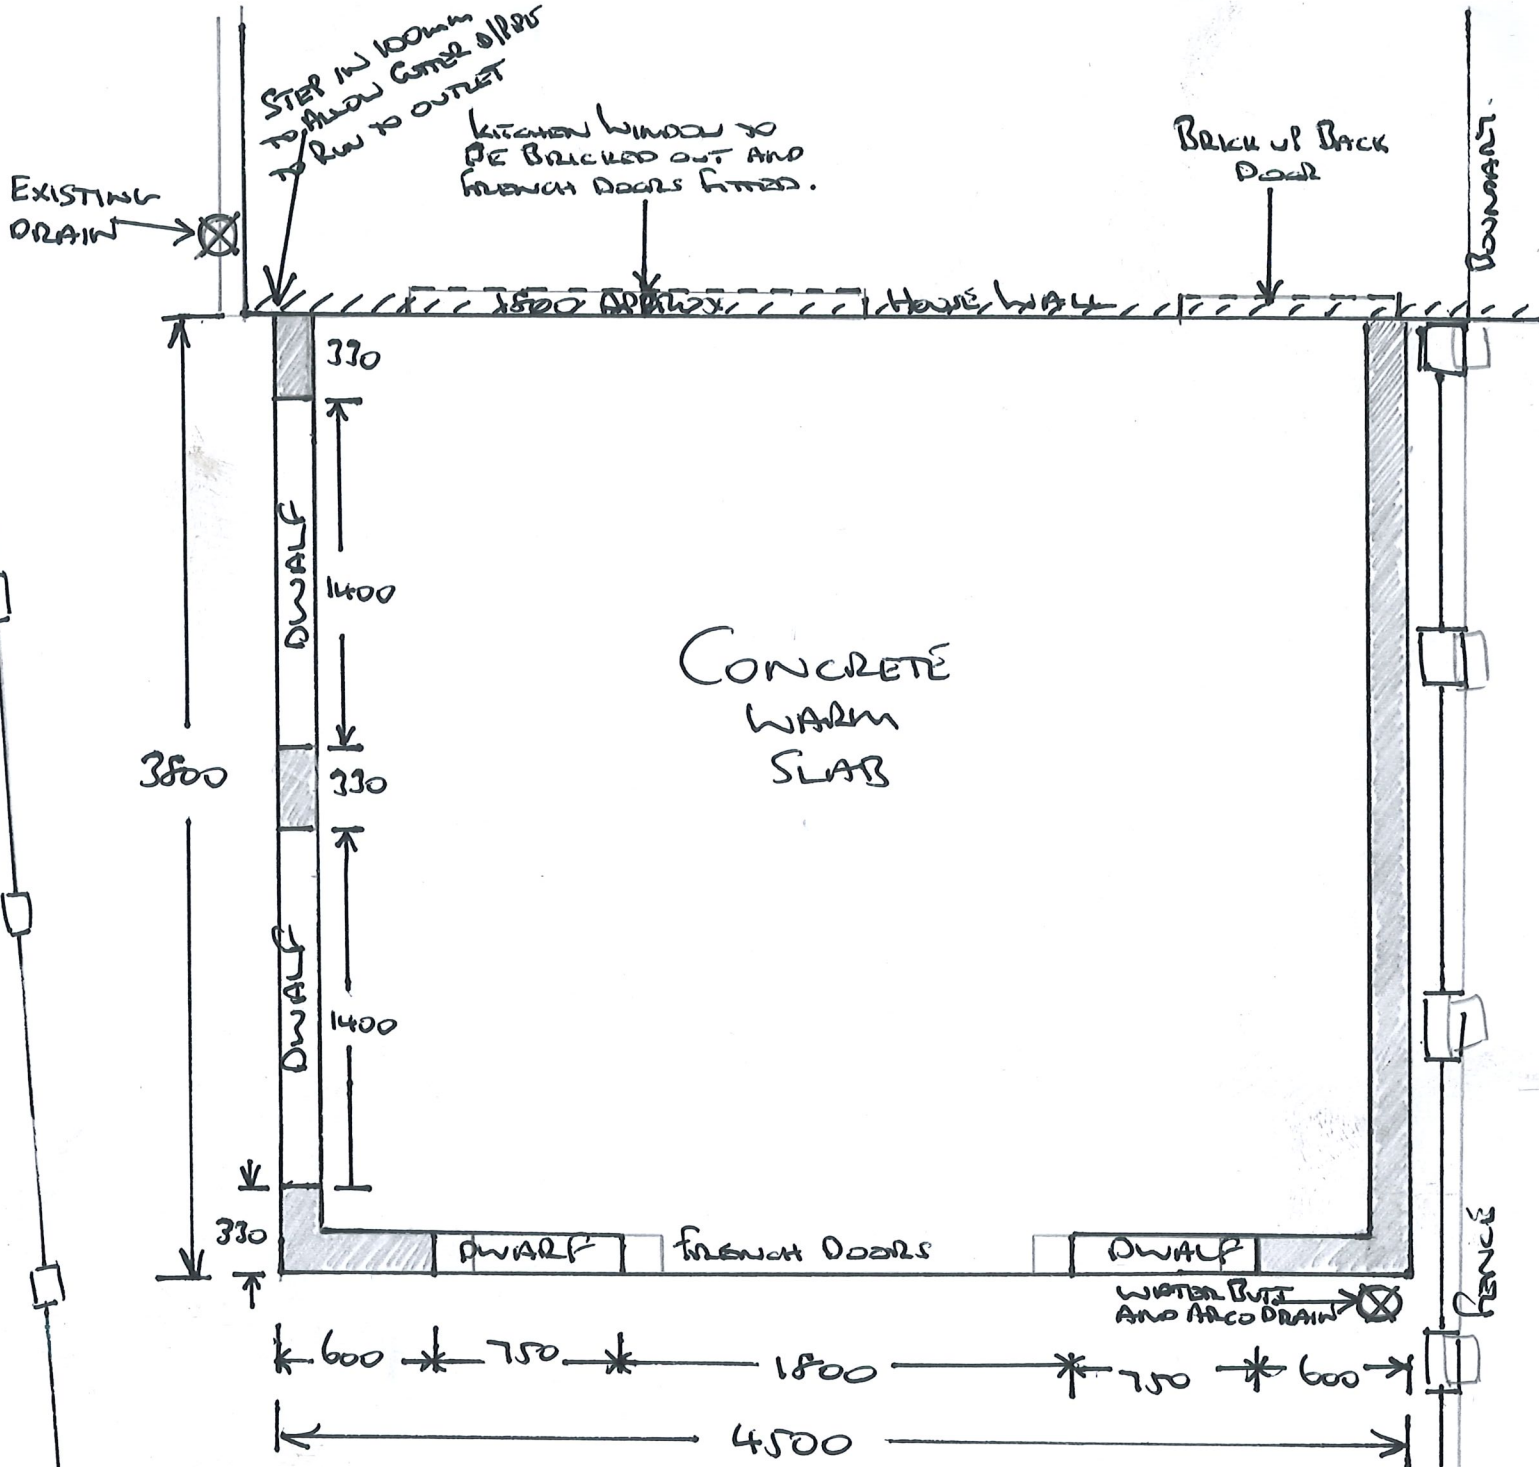

- * SHADDED AREA = Full HEIGHT WALLS.
2400 from GROUND / 2200 from DPC
- * DUALF WALLS AT 900mm.
- * CONCRETE WARM SLAB.
- * DOUBLE SKIN INSULATED CAVITY WALLS.
- * BRICK UP OLD BACK DOOR
- * BRICK OUT KITCHEN WINDOW FOR FRENCH DOORS
INC INSTALL LINTEL (NOW CURRENTLY PRESENT)

BASE PLAN


SCALE 1:30

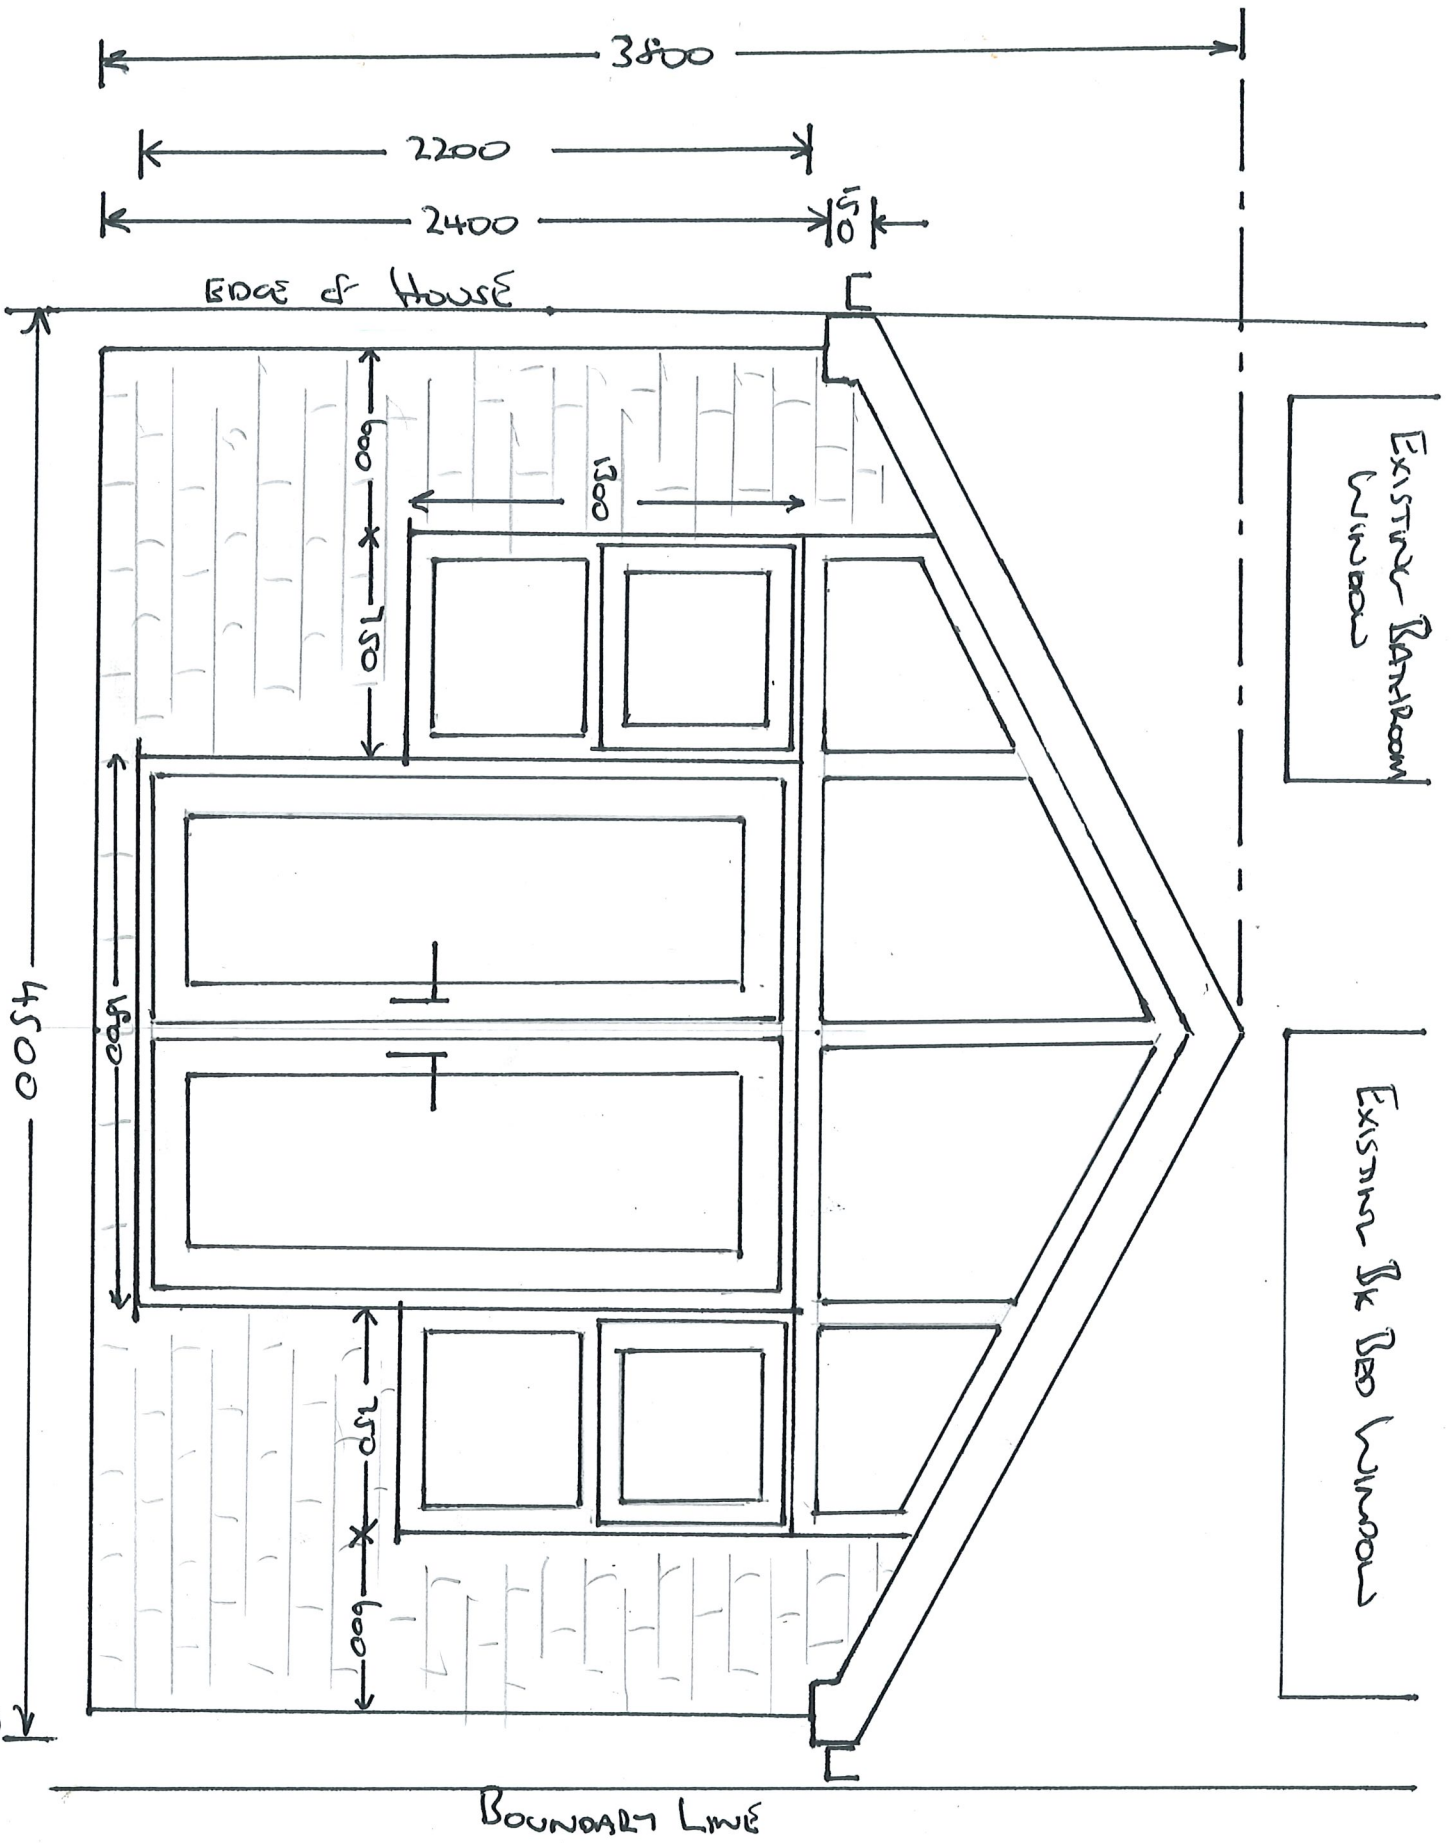

Scale 1:25


Nº 56
Attached

LIT ELEVATION (TOWARDS NO 52)

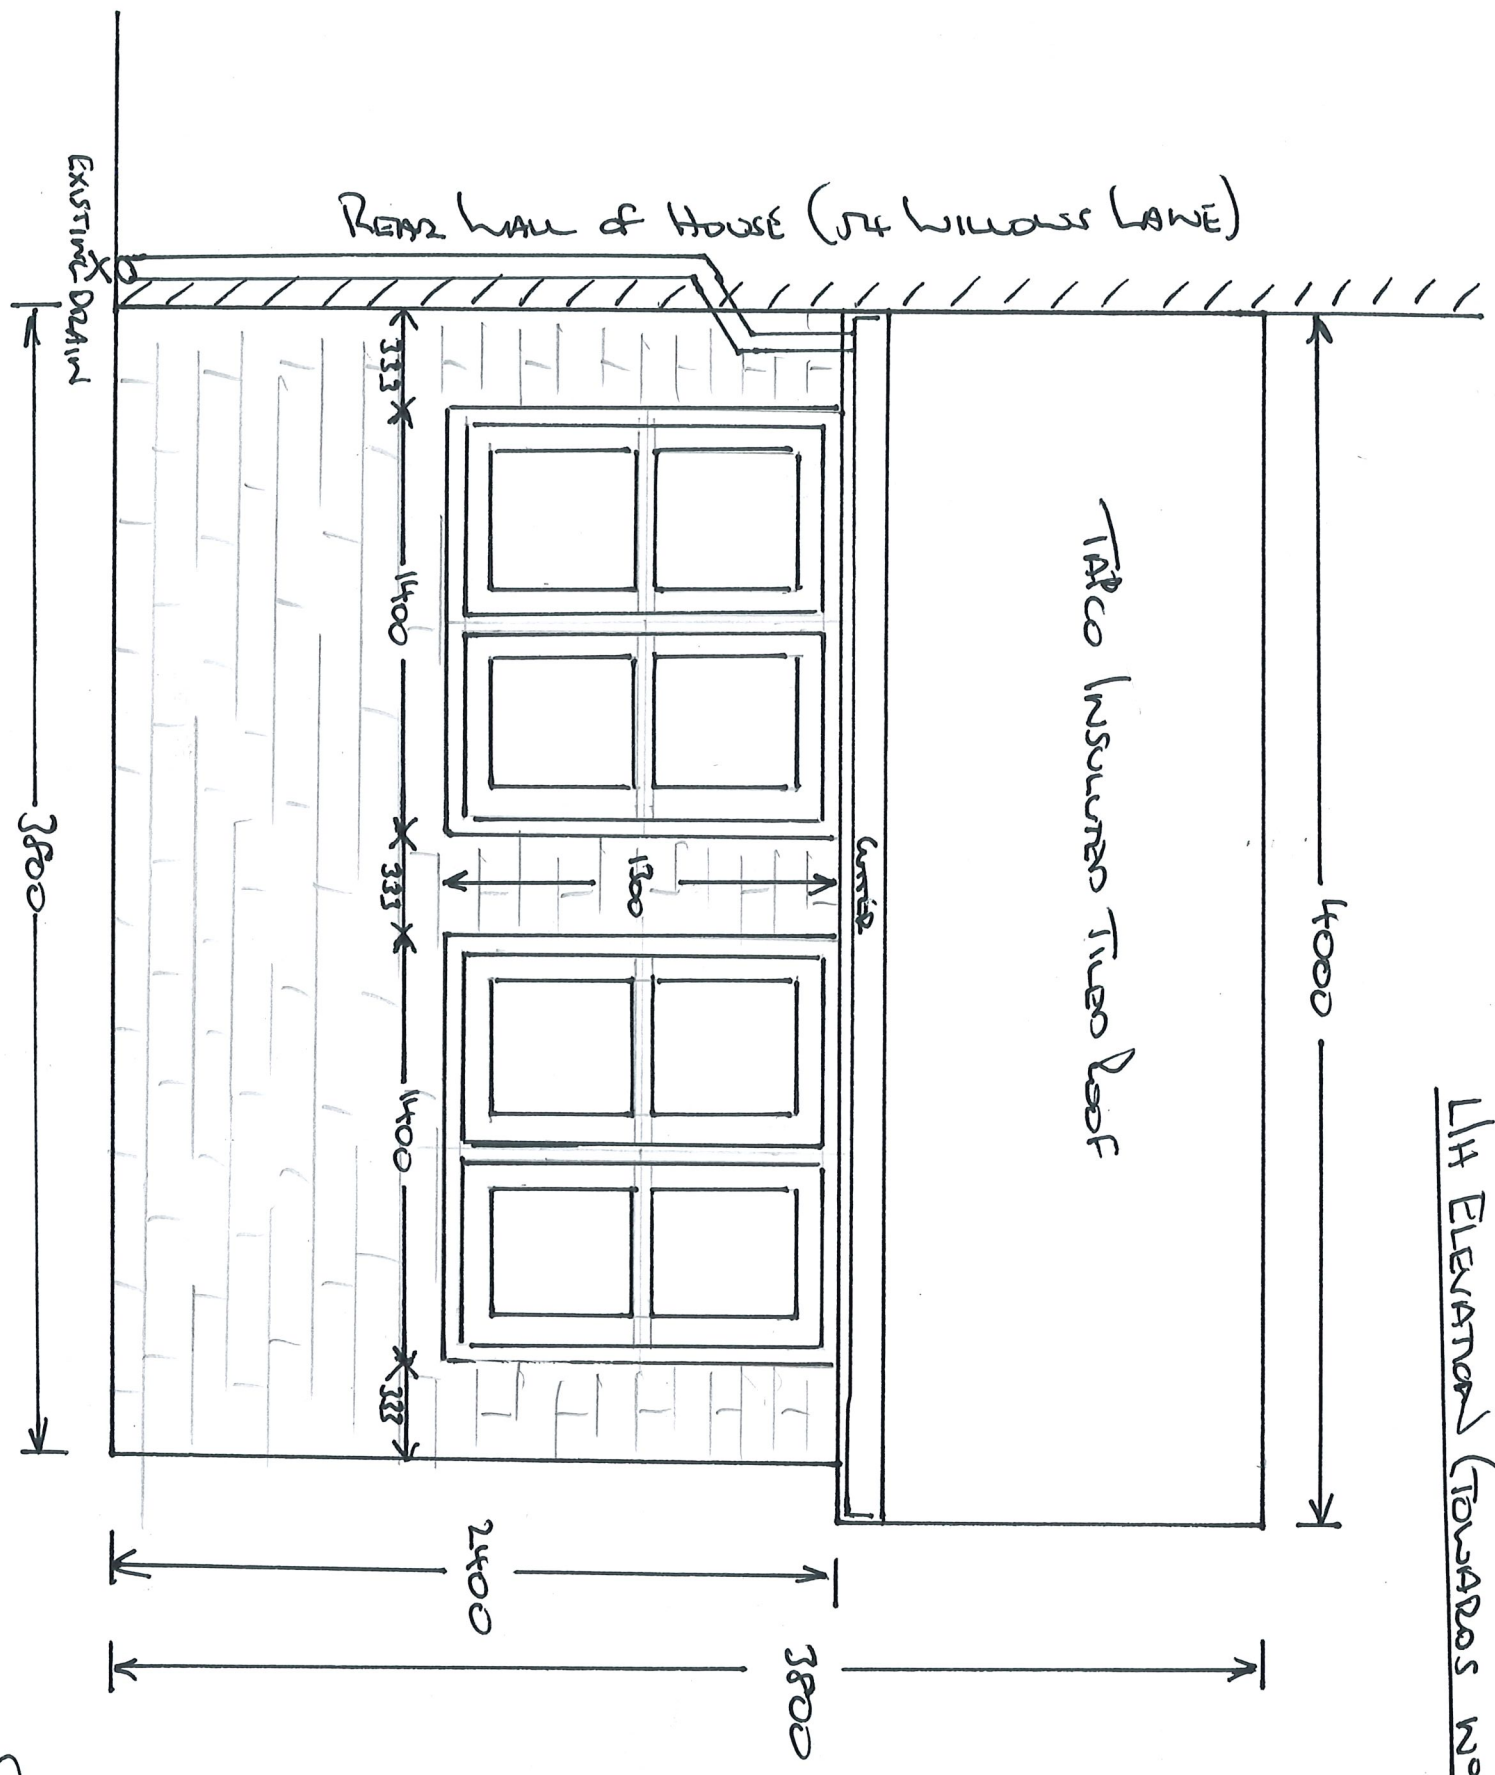

SCALE 1:25

Rt Elevation (Towards No 56)

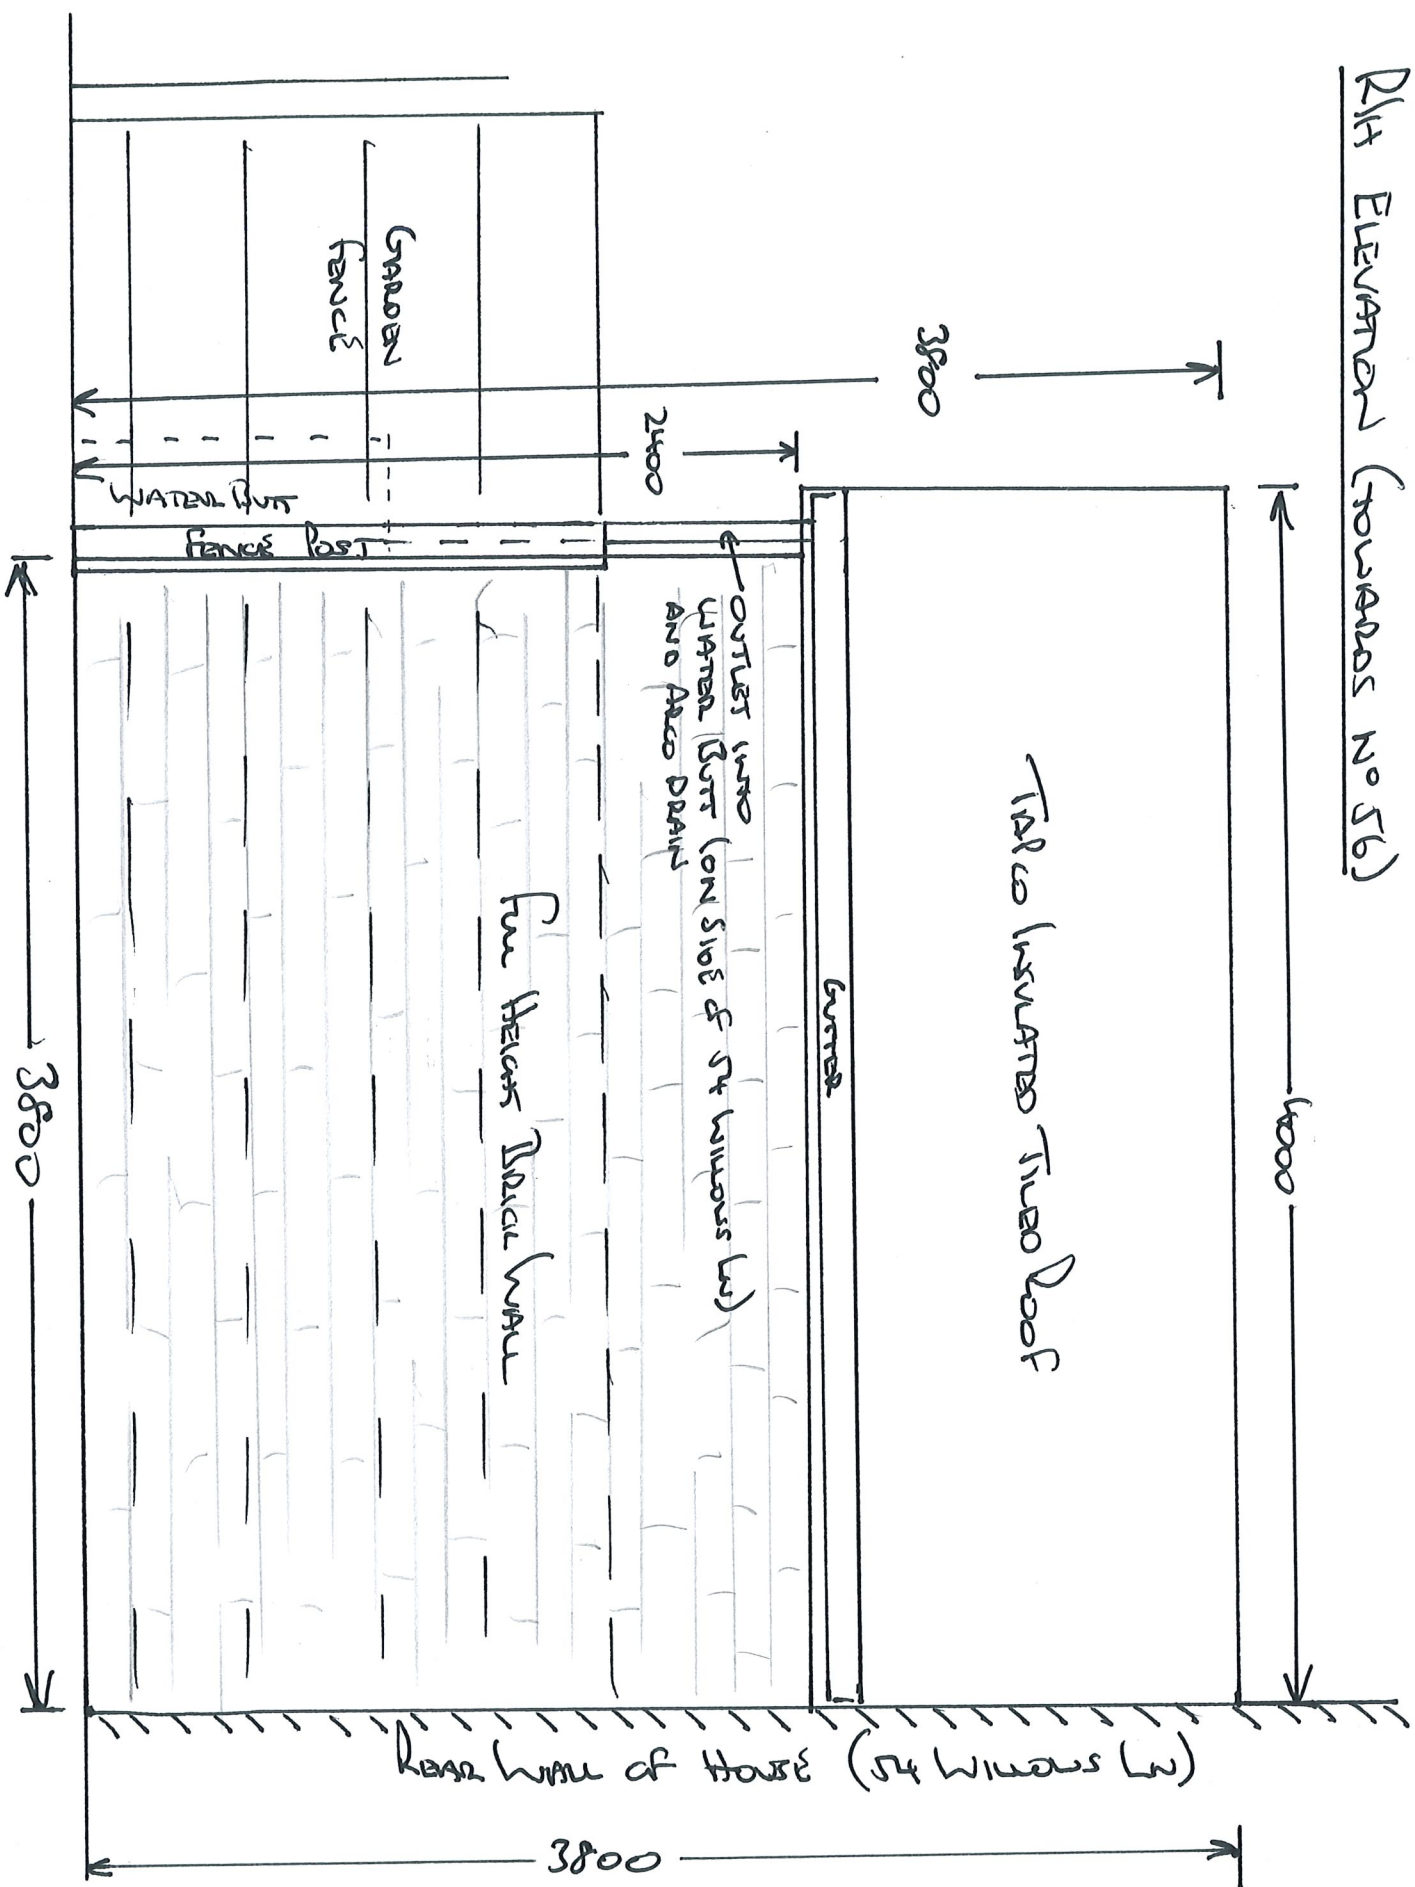

SCALE 1:25