




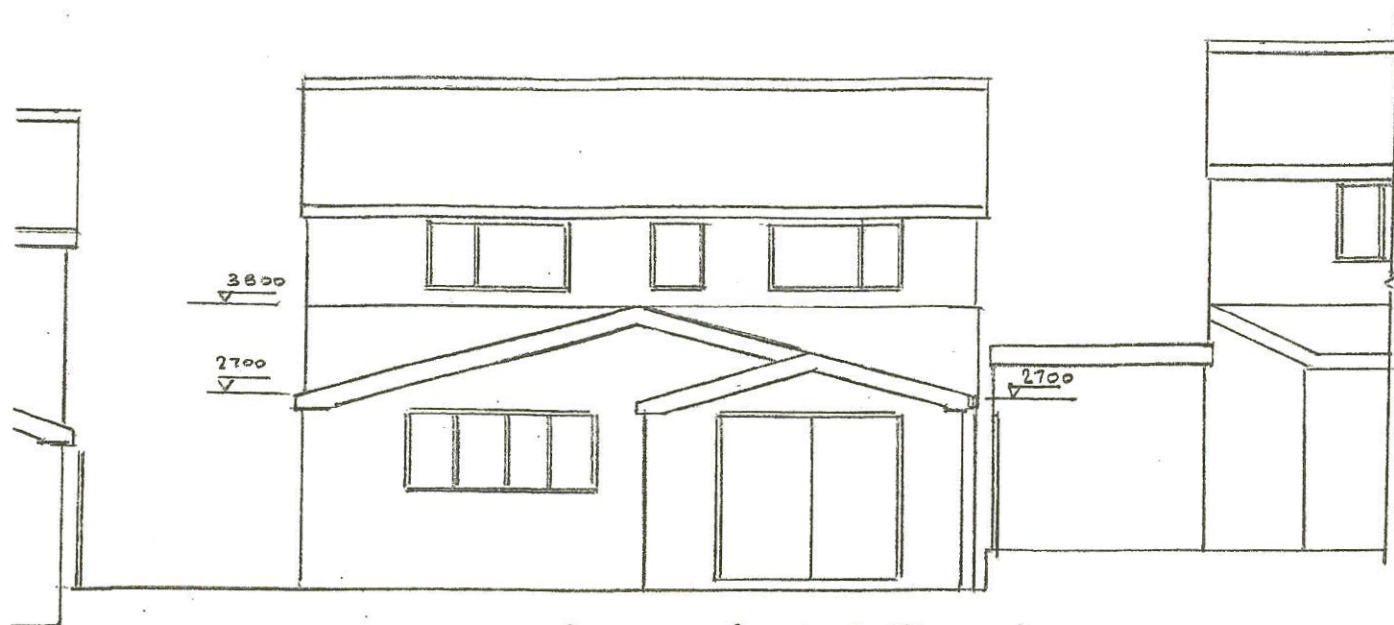

PROPOSED REAR EXTENSION

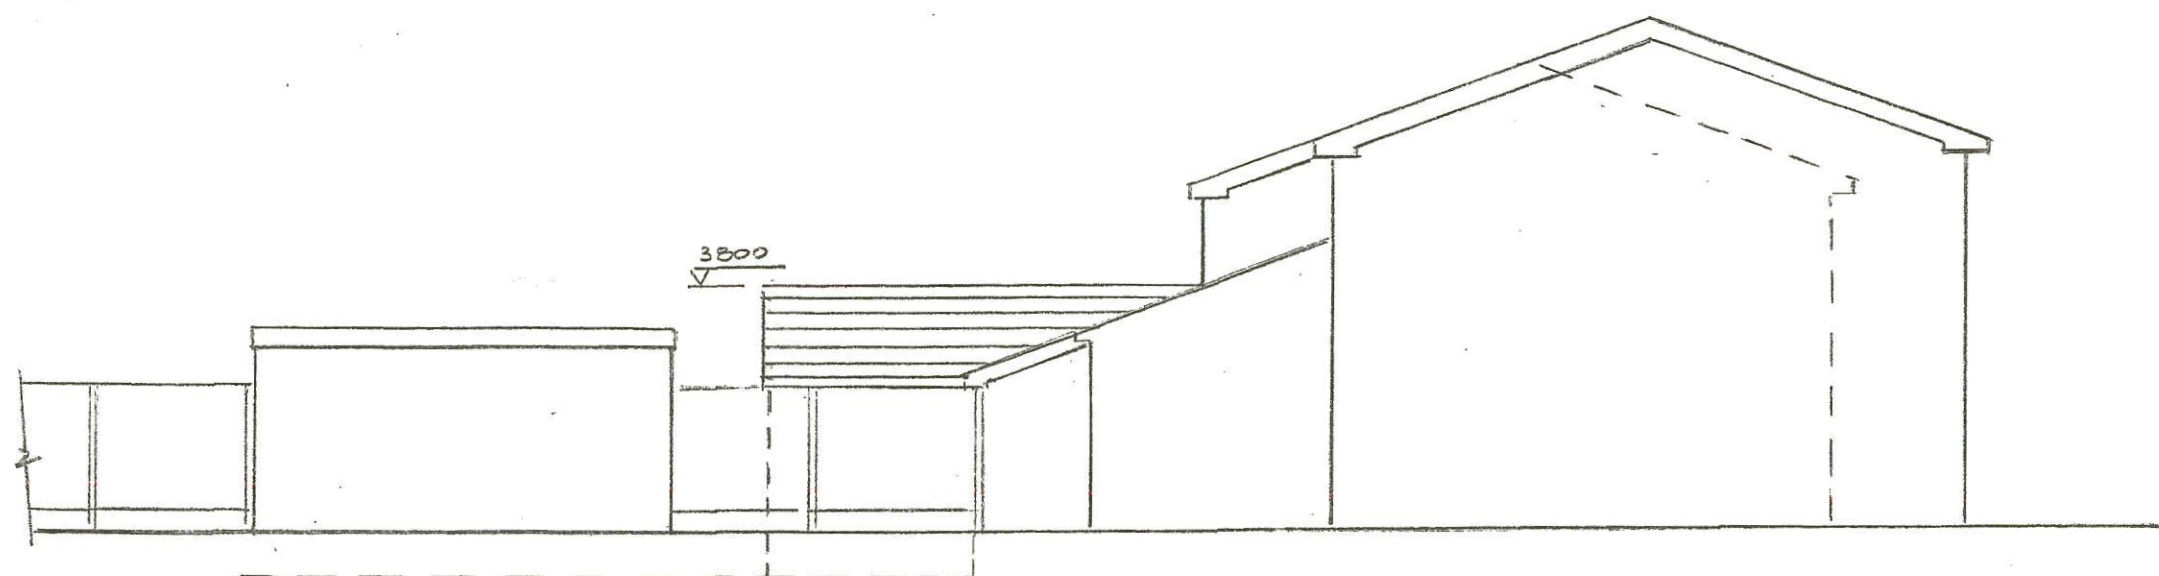

PROPOSED SIDE EXTENSION

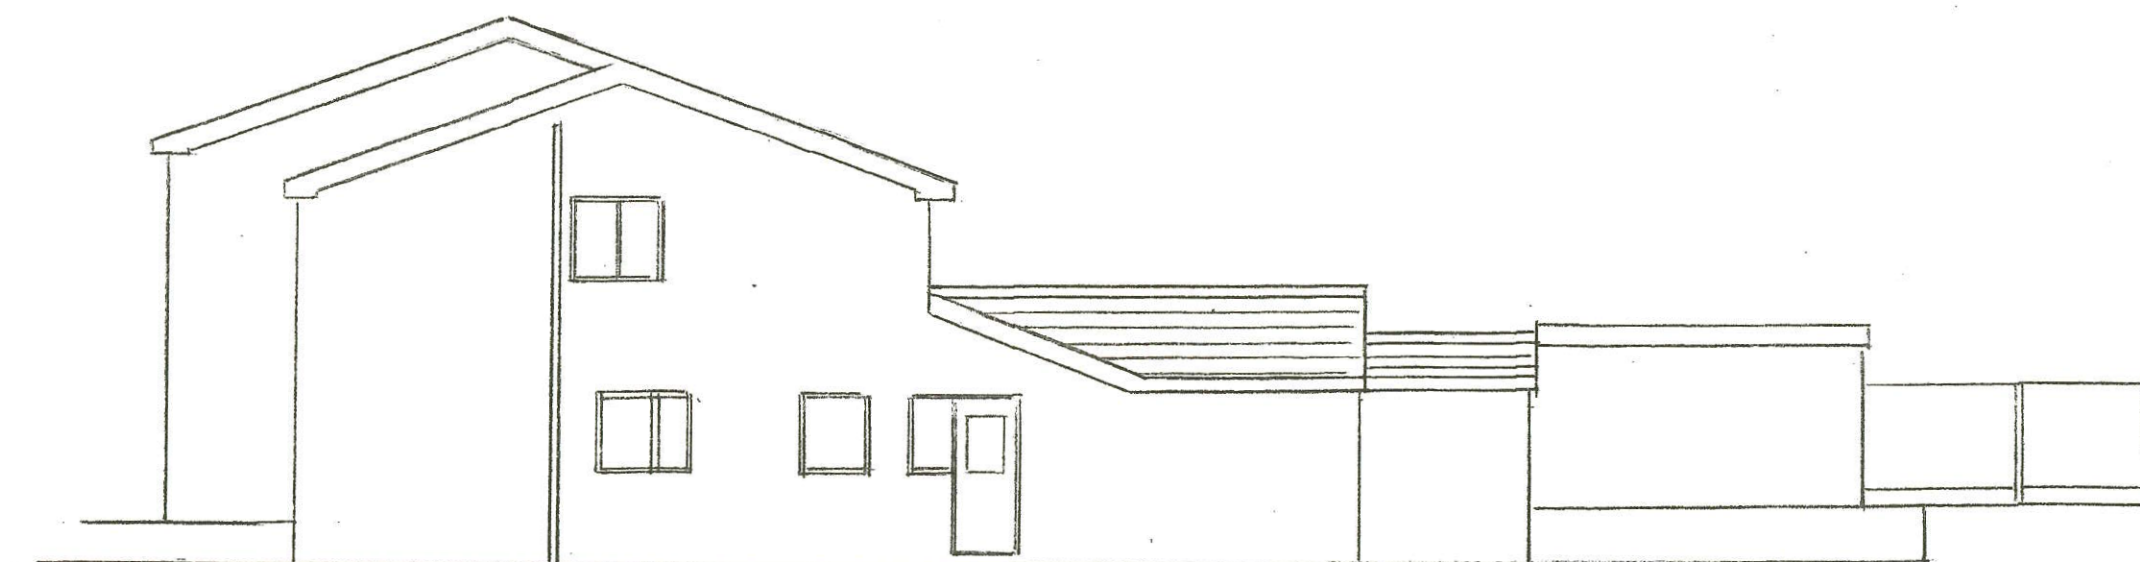

PROPOSED SIDE EXTENSION