

Boundary Type 1: 1.8m high wall with external stone face and internal rendered face to garden side

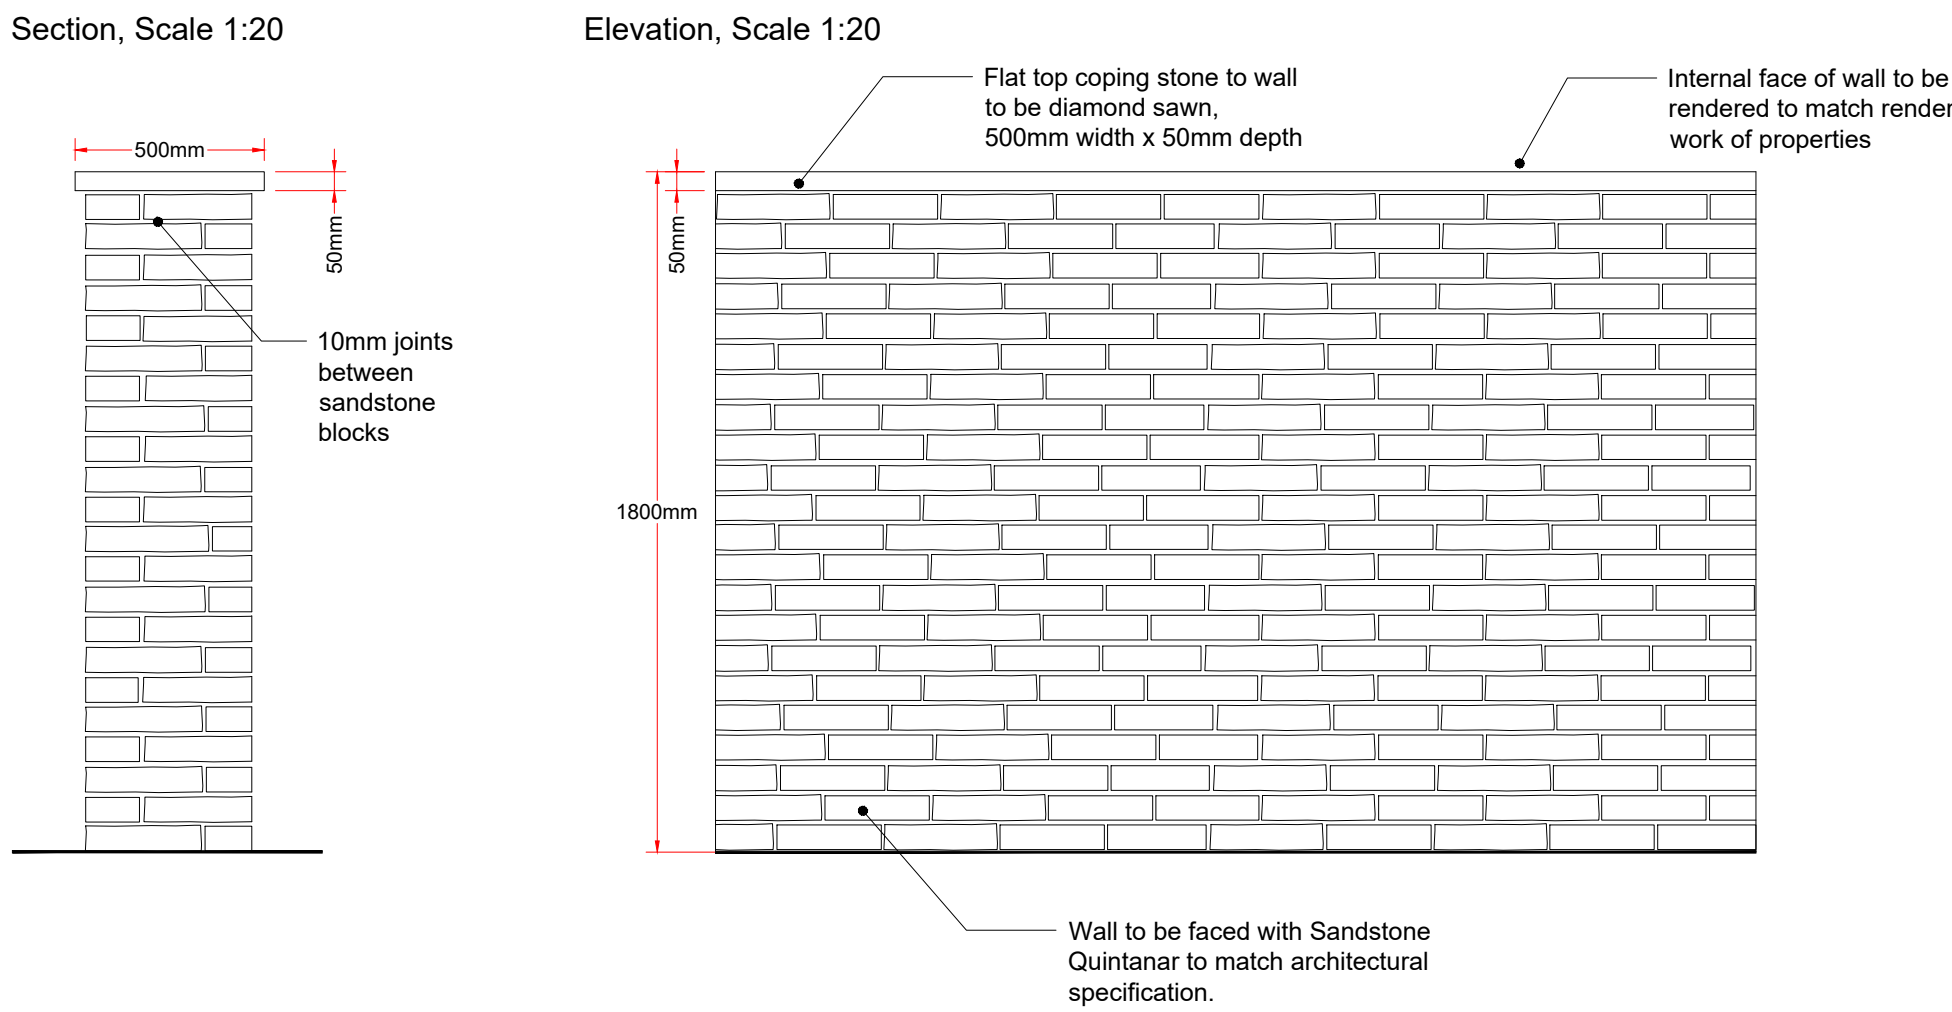


Image of sample panel from client of Sandstone Quintanar. The proposed wall is to match the architectural specification.

Boundary Type 2: Timber Horizontal Slatted Hit and Miss Fence, 1.8m high


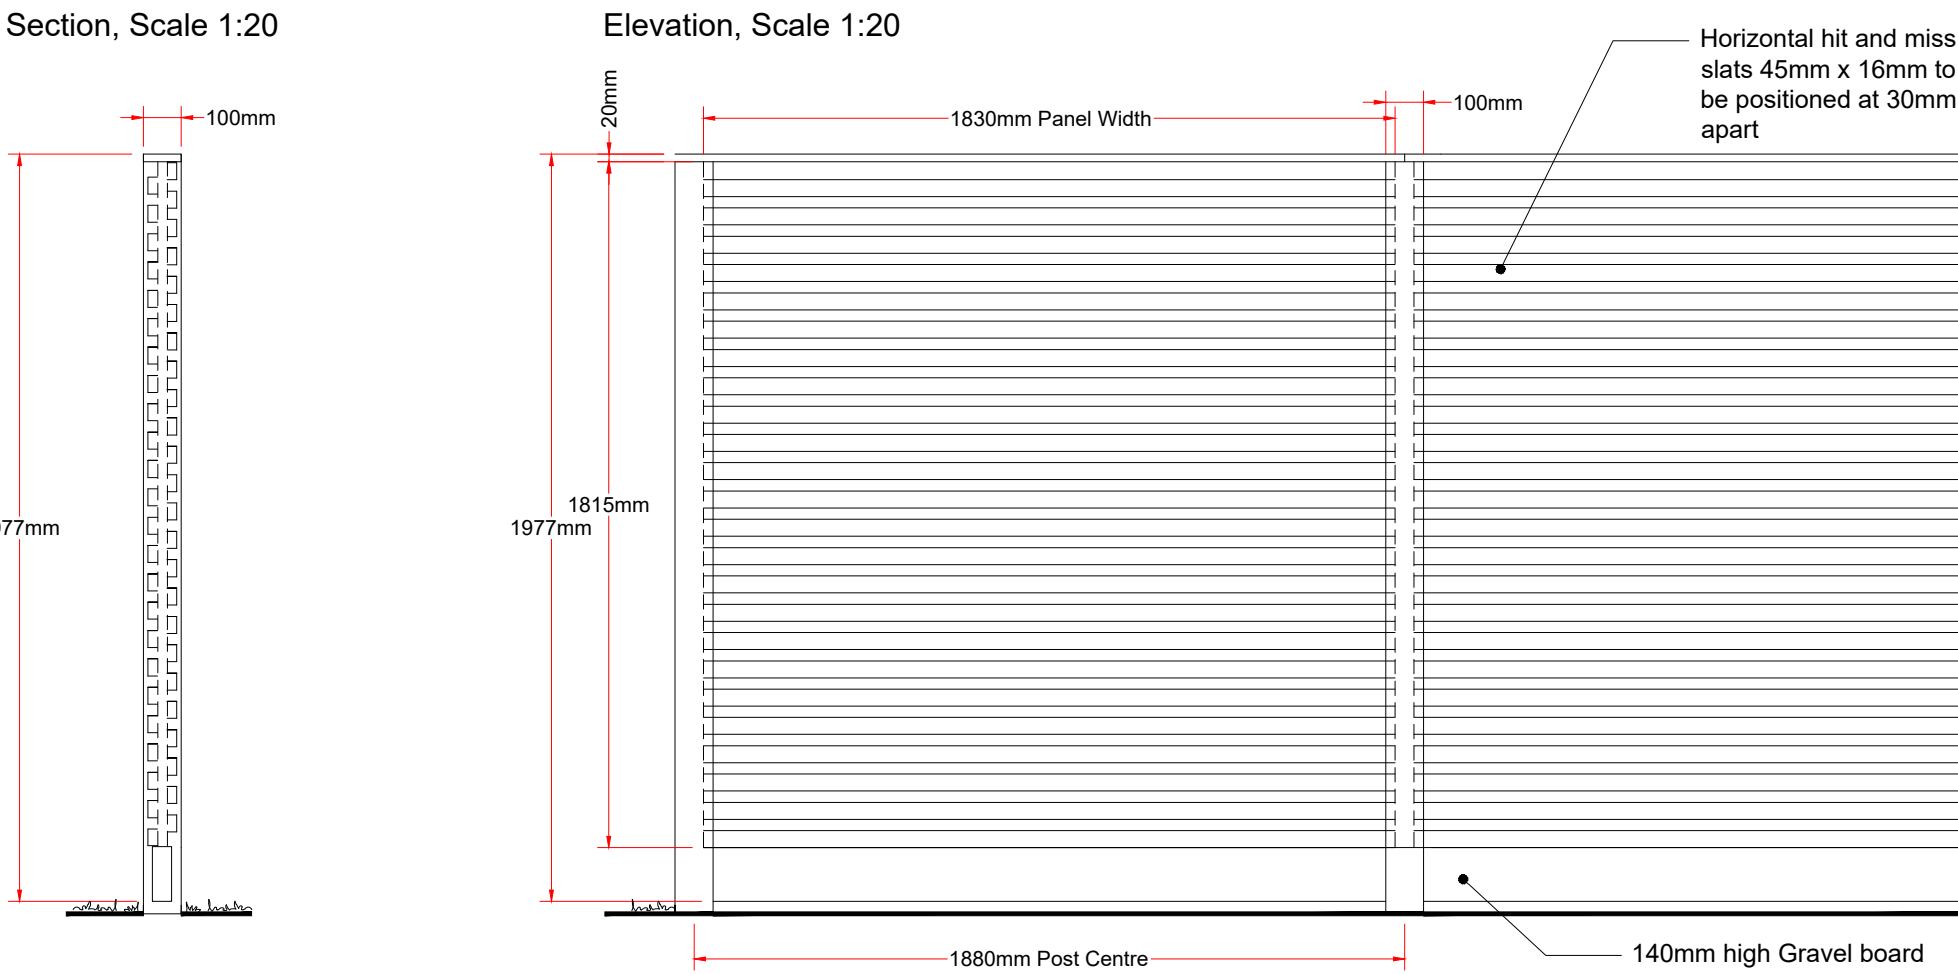


Image example of a horizontal slatted hit and miss fence

Boundary Type 3: 1.8m high wall with rendered external and internal face

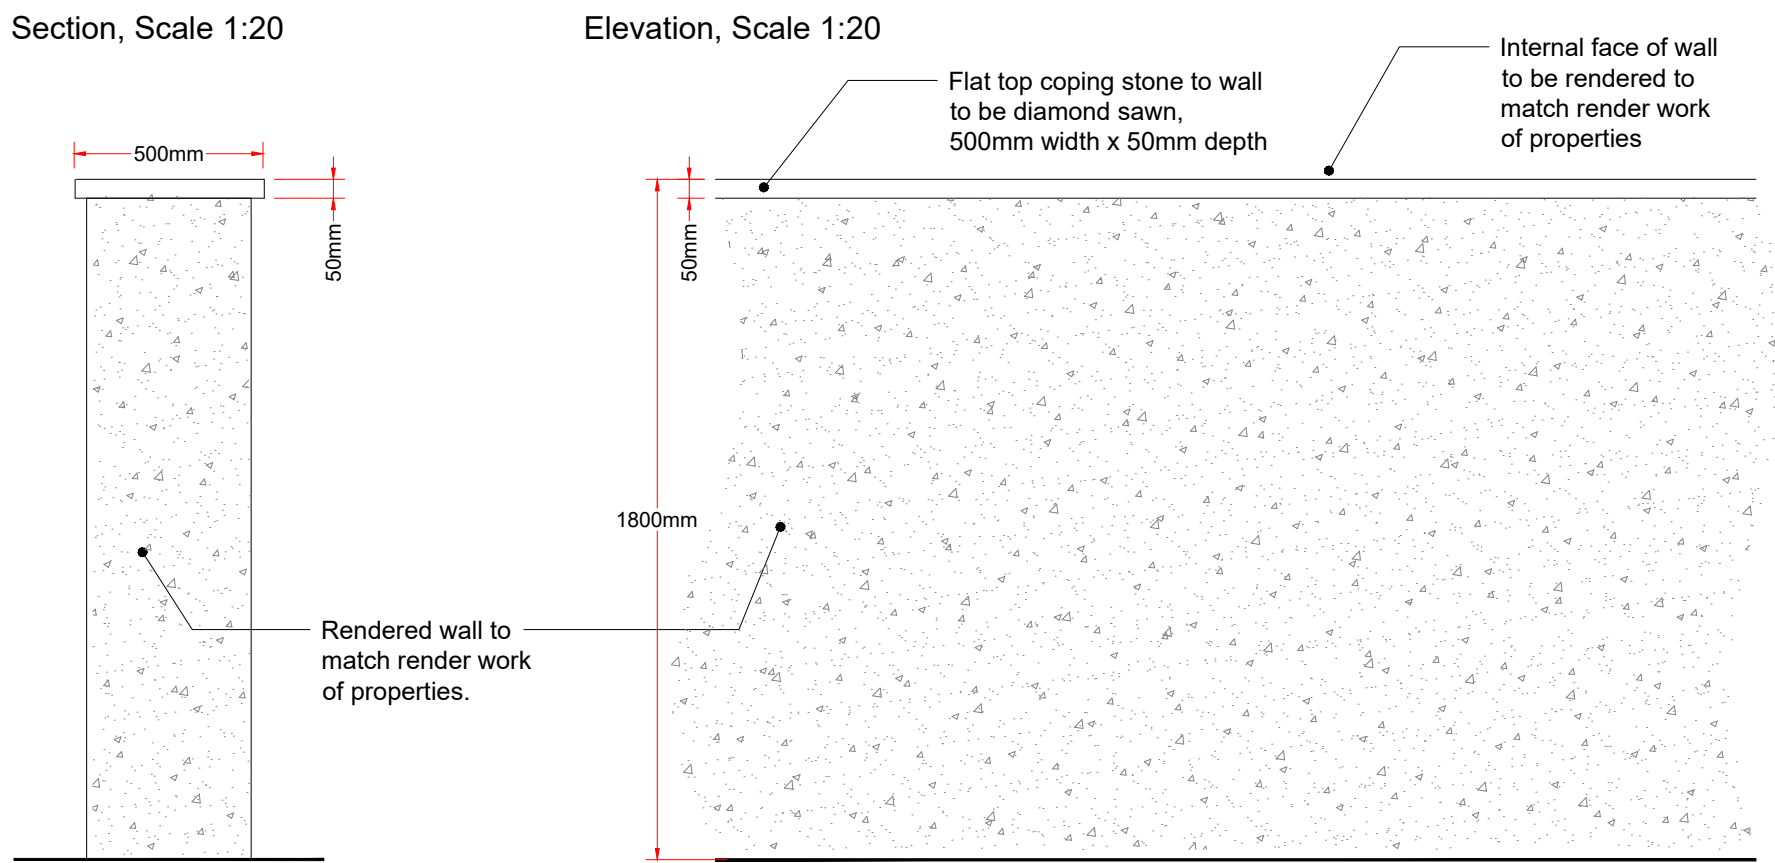

Boundary Type 4: Rendered retaining wall with balustrade inset

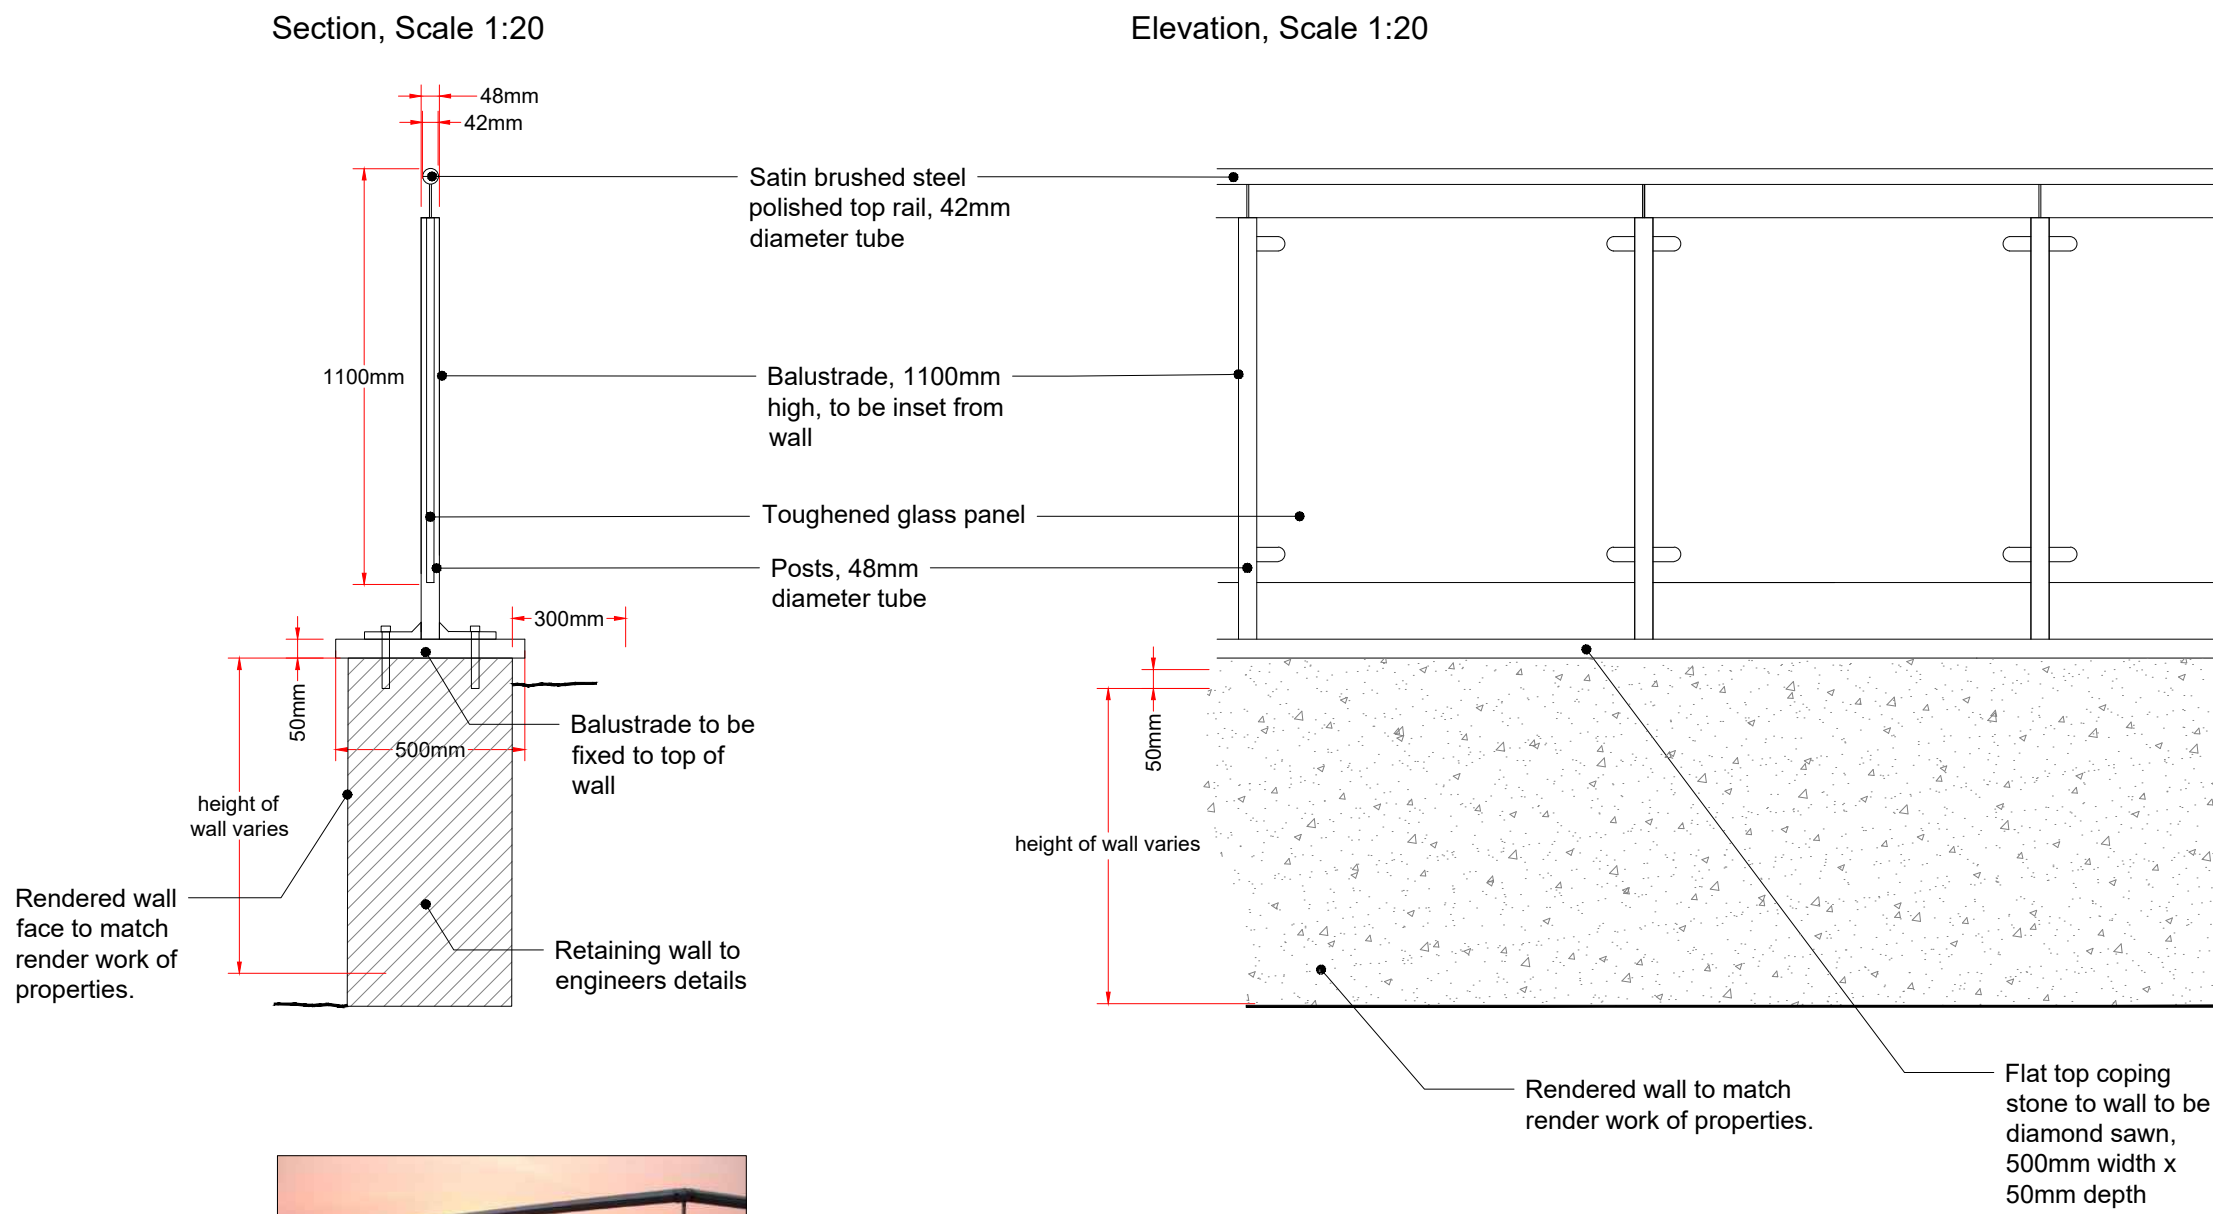


Image example of a glass balustrade

A	Update to annotation on stone wall material	CAH	NKH	28/07/23
Rev	Description	Drawn	Approved	Date



Genesis Centre, Birchwood Science Park, Warrington WA3 7BH
Tel 01925 844004 e-mail tep@tep.uk.com www.tep.uk.com

Project
Wildhouse Lane, Milnrow, Rochdale

Title
Boundary Elevations - Sheet 1 of 2

Drawing Number
7849.01.004A

Scale 1:20 @ A1		Date 20/04/2023
Drawn KD	Checked LG	Approved CH