


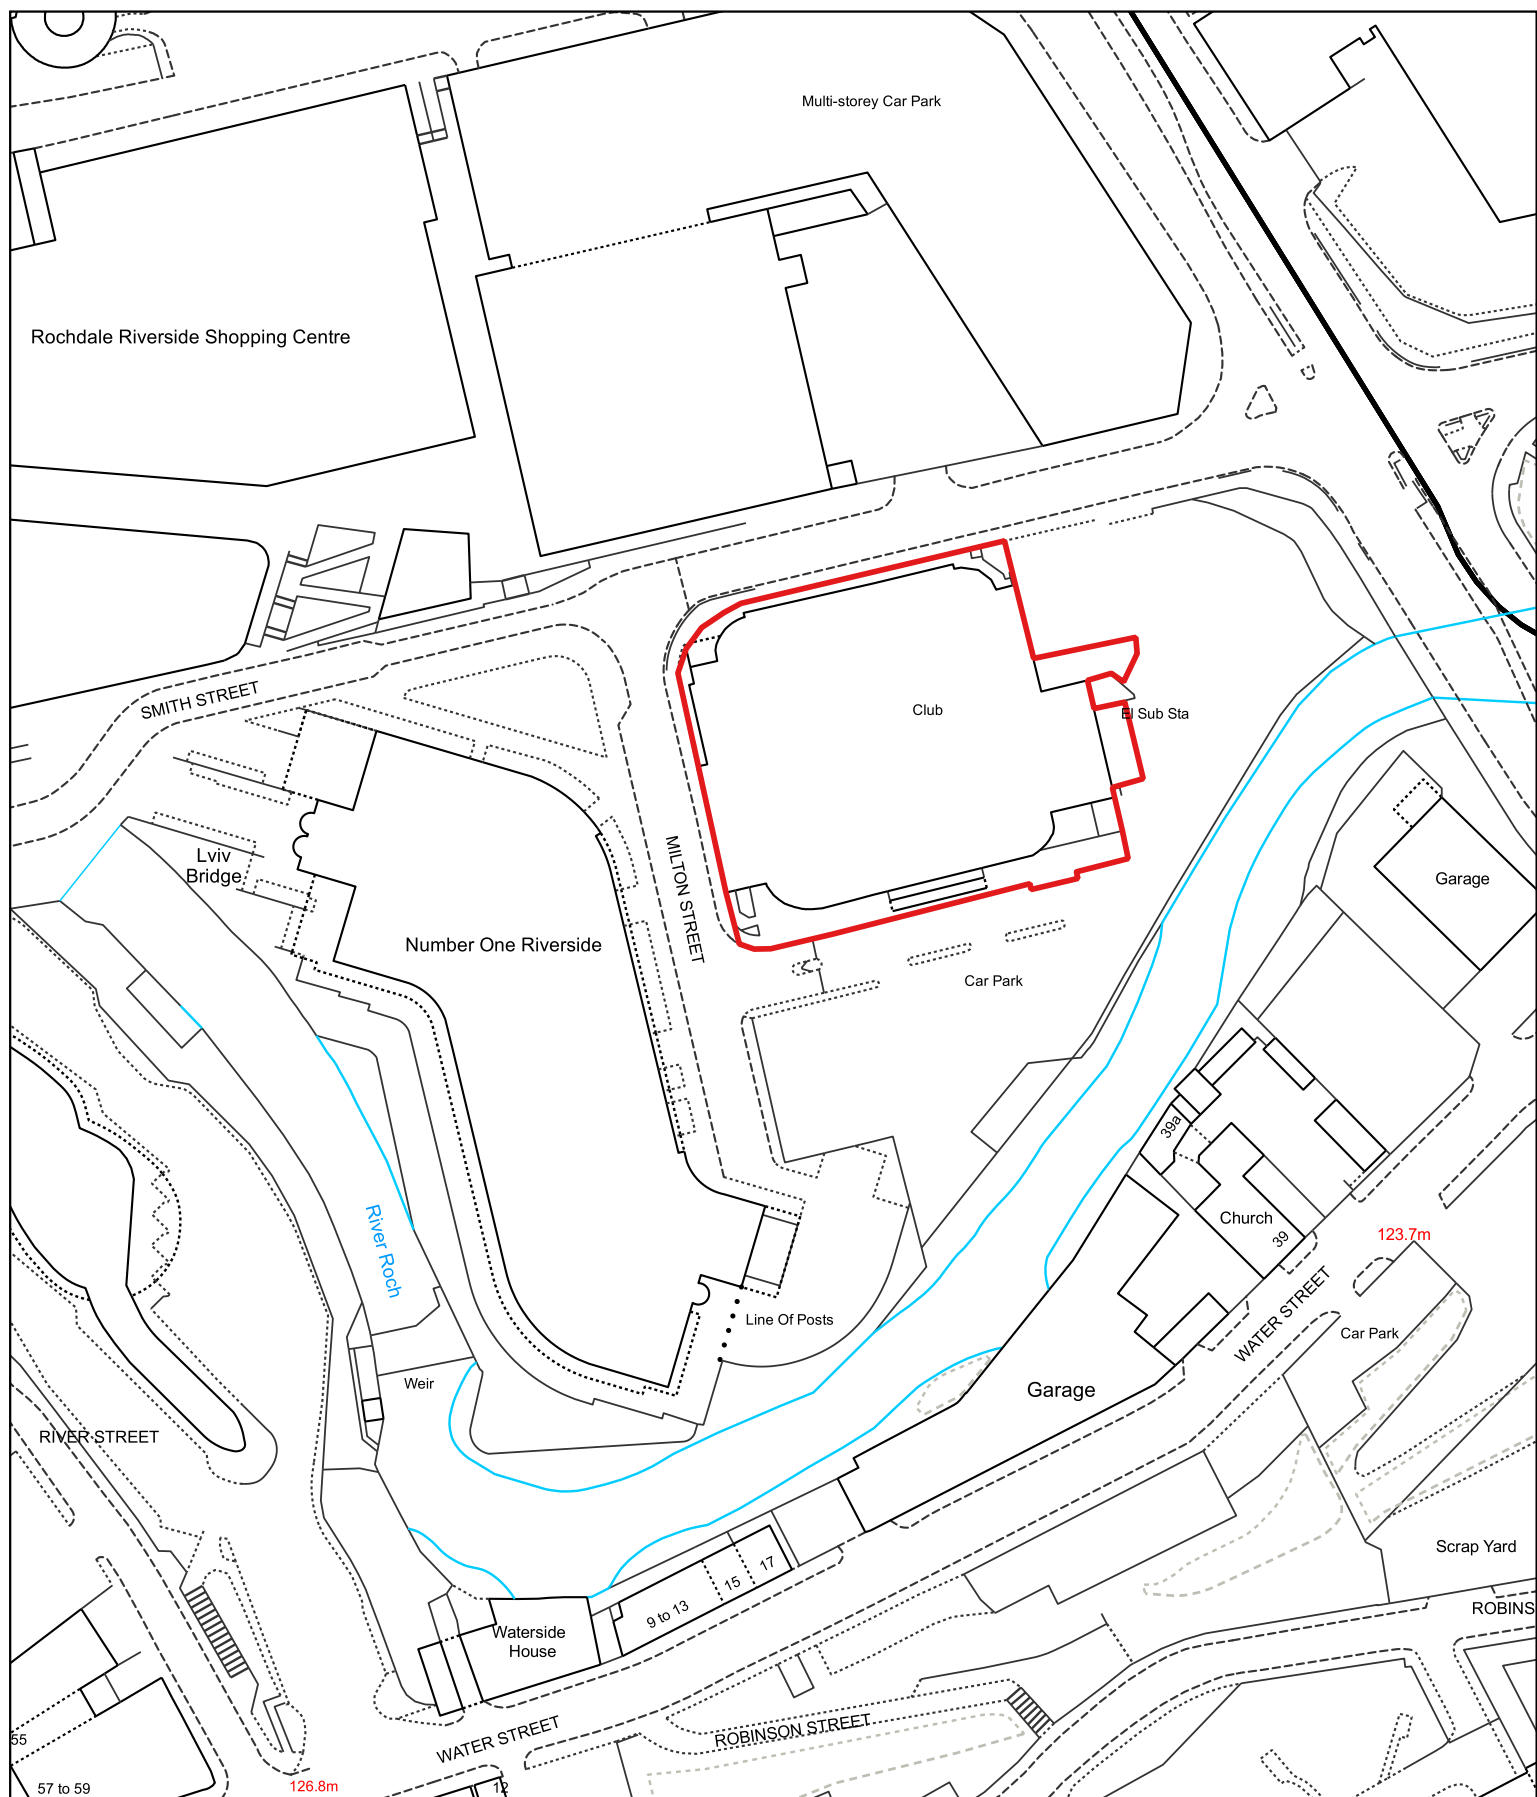

1:1,250



Former Mecca Bingo Smith Street, Rochdale