


ALL DIMENSIONS ARE FOR REFERENCE
PURPOSES ONLY DISCRPENCIES ARE TO BE
REPORTED TO THE DRAWINGS AUTHOR. DO NOT
SCALE FROM DRAWING.

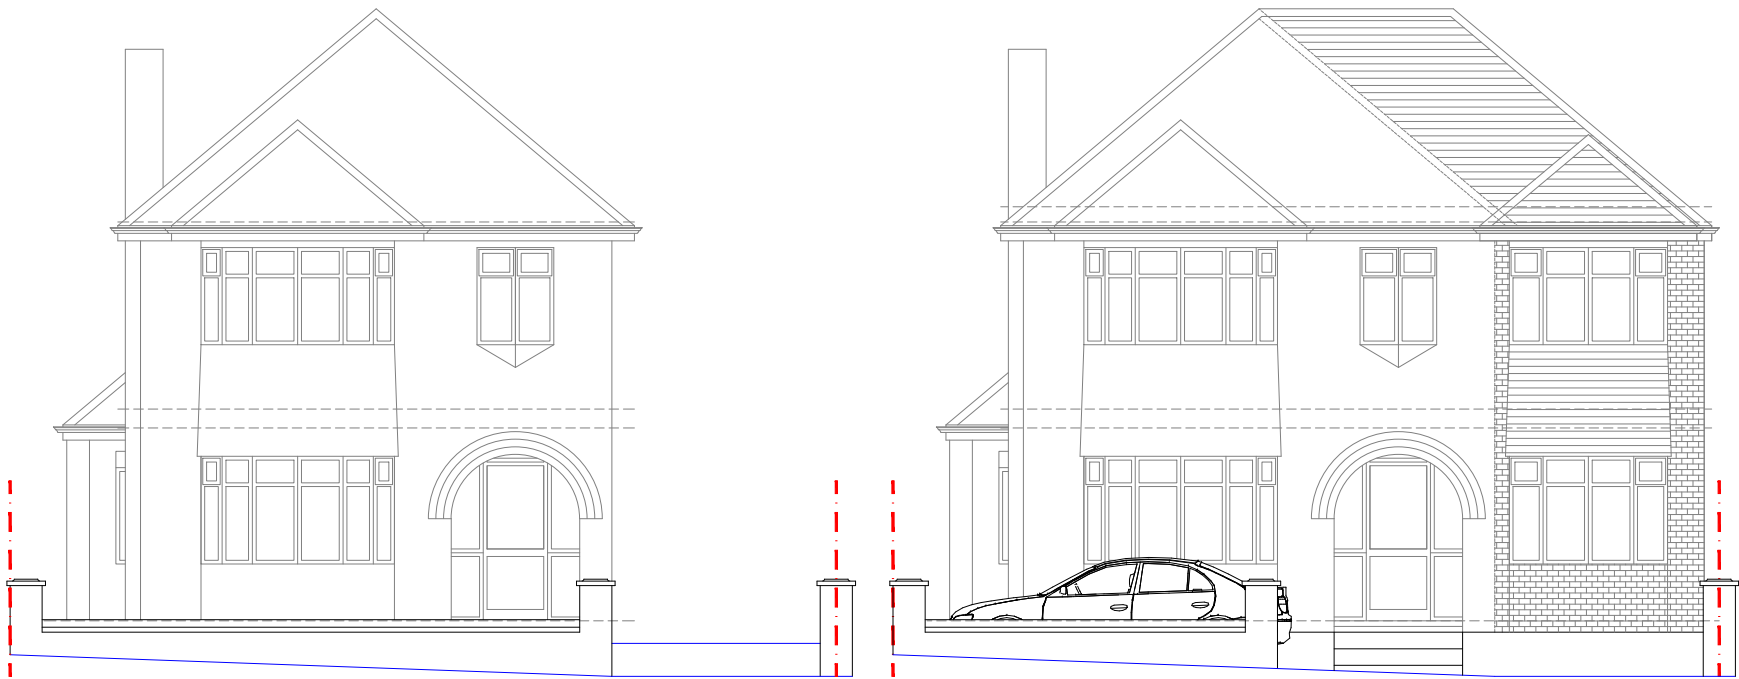

EXISTING STREET SCENE

PROPOSED STREET SCENE

X	XXX	XXX	XXX	XXX
Rev	Date	Description	Rev By	Chk'd By
Drawing Title		STREET SCENES		
Job-Dwg No		053ROC-109		
Project Title		EXTENSIONS AND INTERNAL REMODEL 26 MOSS LANE MIDDLETON ROCHDALE M24 1WX		
Client		MR & MRS CHEVREAU		
Status		PLANNING		
Scale		1:100	Drawing Size	A3
Date		01/24		