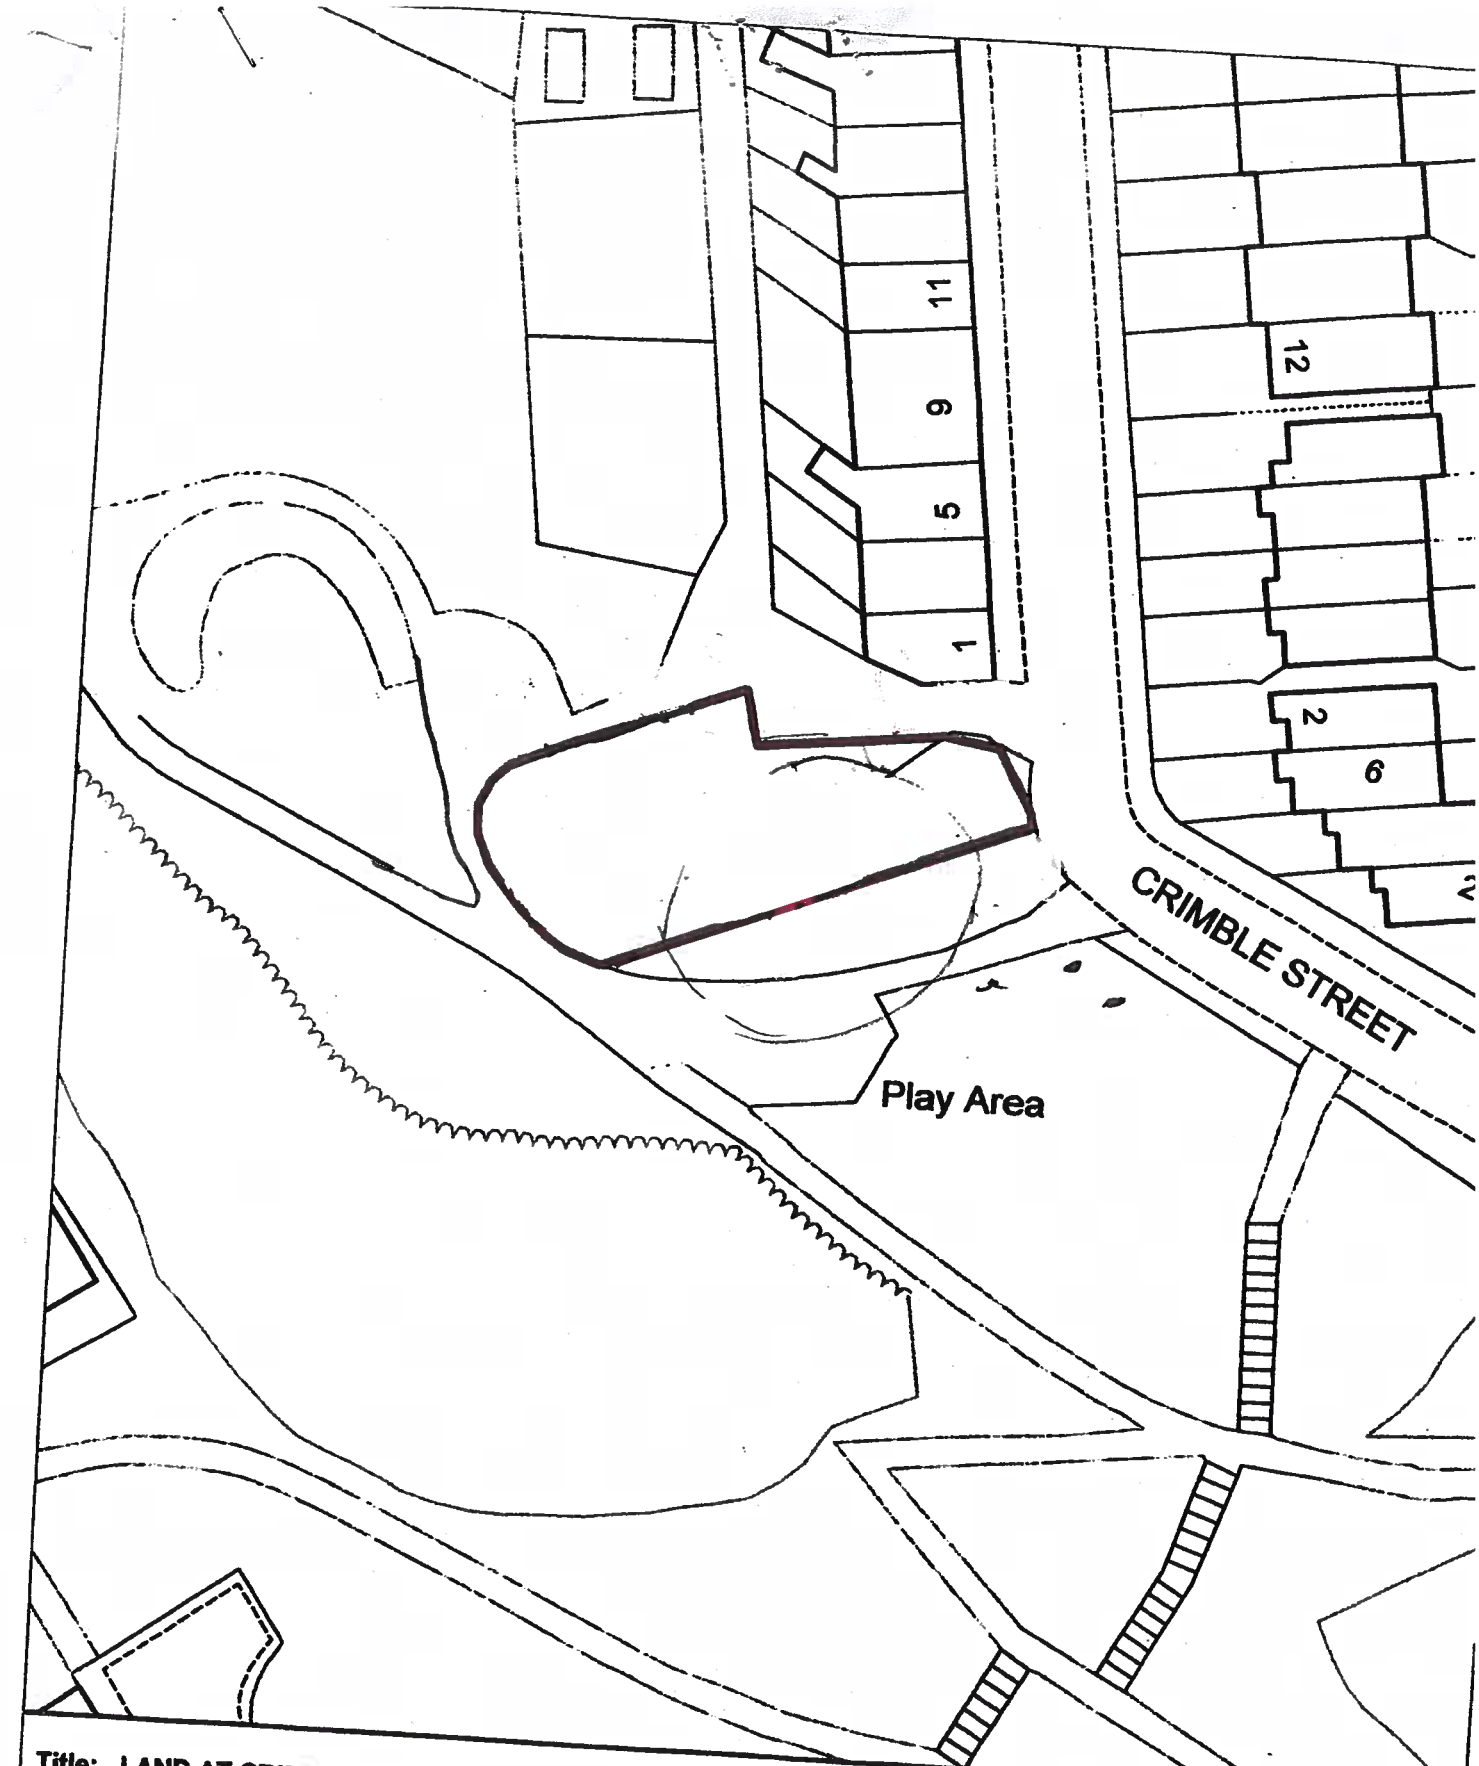


Title: LAND AT CRIMBLE STREET, ROCHDALE

Scale 1:500

Based on the Ordnance Survey mapping with the permission of the Controller of Her Majesty's Stationery Office © Crown copyright.

Unauthorised reproduction infringes Crown copyright and may lead to prosecution or civil proceedings.

Rochdale MBC LA100023108 2010.

N

impact

Rochdale Metropolitan Borough Council
St Albans House
Drake Street
Rochdale
OL16 1UZ

www.the impactpartnership.com
Tel : 01706 647474
Fax : 01706 861138