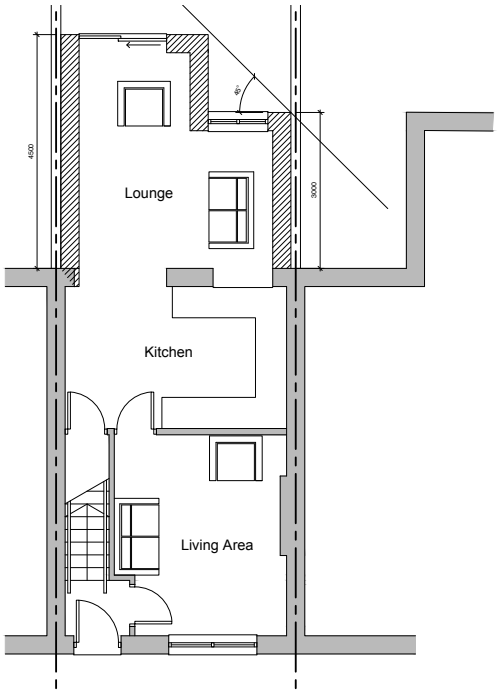

proposed ground floor plan

scale 1:50

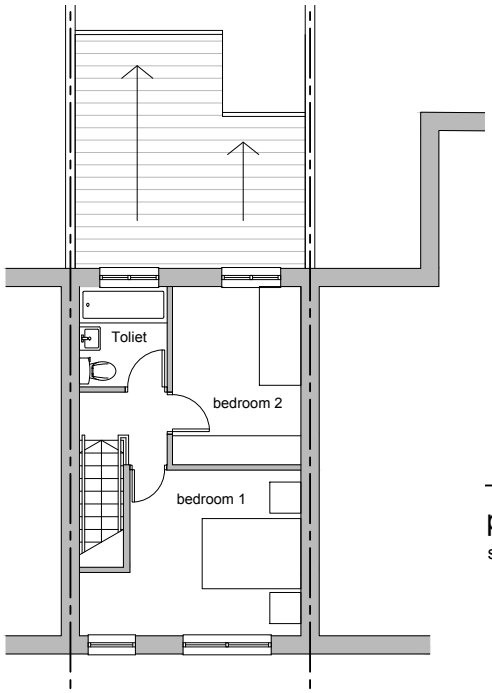

proposed first floor plan

scale 1:50

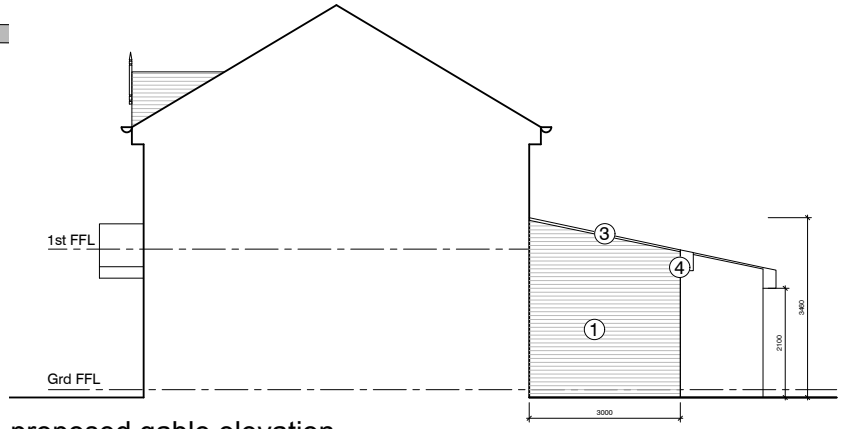

proposed gable elevation

scale 1:50

1. Red multi brickwork to match existing
2. White UPVC double glazed window/door assembly to match existing
3. Interlocking roof tiles to match existing
4. White UPVC fascia board to match existing
5. White UPVC rainwater & soil goods

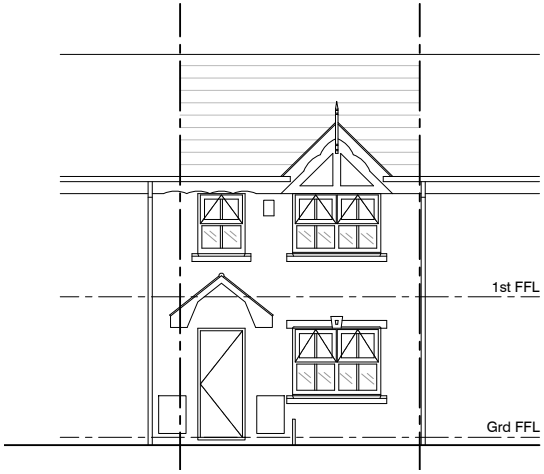

proposed front elevation

scale 1:50

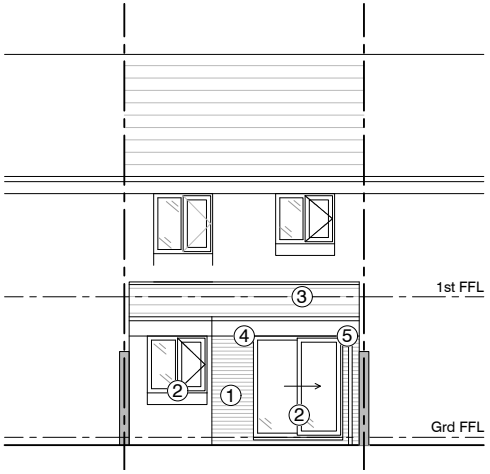

proposed rear elevation

scale 1:50

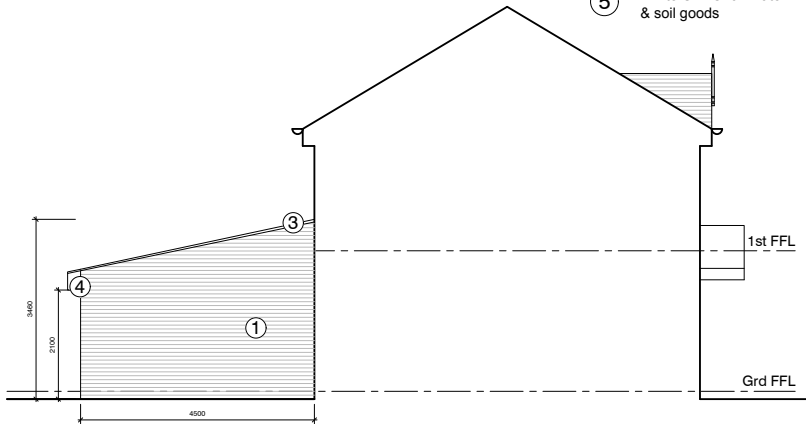

proposed gable elevation

scale 1:50

scale 1:50 0 2.5m

© Copyright Footprint Design Ltd

IMPORTANT NOTES: Do Not Scale from this Drawing. Use Figured Dimensions Only.

DRAWING STATUS: PLANNING

REVISION	DATE	DESCRIPTION
A	20.02.21	EXTENT REDUCED TO 3M

FOOTPRINT DESIGN
E info@footprintdesign.net
W www.footprintdesign.net

CLIENT: WASIF ARSHAD
SCALE: 1:50@A1
DATE: 22.12.20
PROJECT: 8 WIMBLEDON DRIVE, ROCHDALE, OL11 4NH
DRAWING TITLE: PROPOSED GENERAL ARRANGEMENT
DRAWING NO: A016_L(00)002