


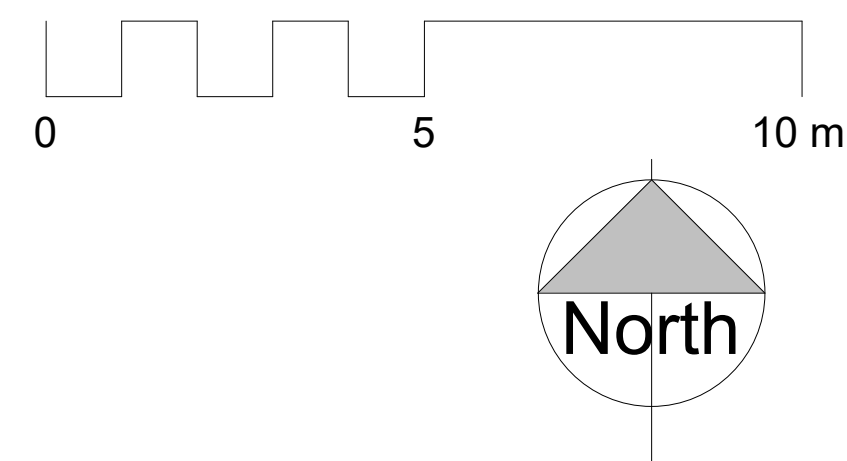


NOTES

ALL DIMENSIONS AND LEVELS ARE TO BE CHECKED ON SITE


ANY DISCREPANCIES ARE TO BE REPORTED TO THE PROJECT MANAGER BEFORE ANY WORK COMMENCES

THIS DRAWING SHALL NOT BE SCALED TO ASCERTAIN ANY DIMENSIONS WORK TO FIGURED DIMS ONLY


THIS DRAWING SHALL NOT BE REPRODUCED WITHOUT EXPRESS WRITTEN PERMISSION FROM Clarkes Bespoke Design LTD.

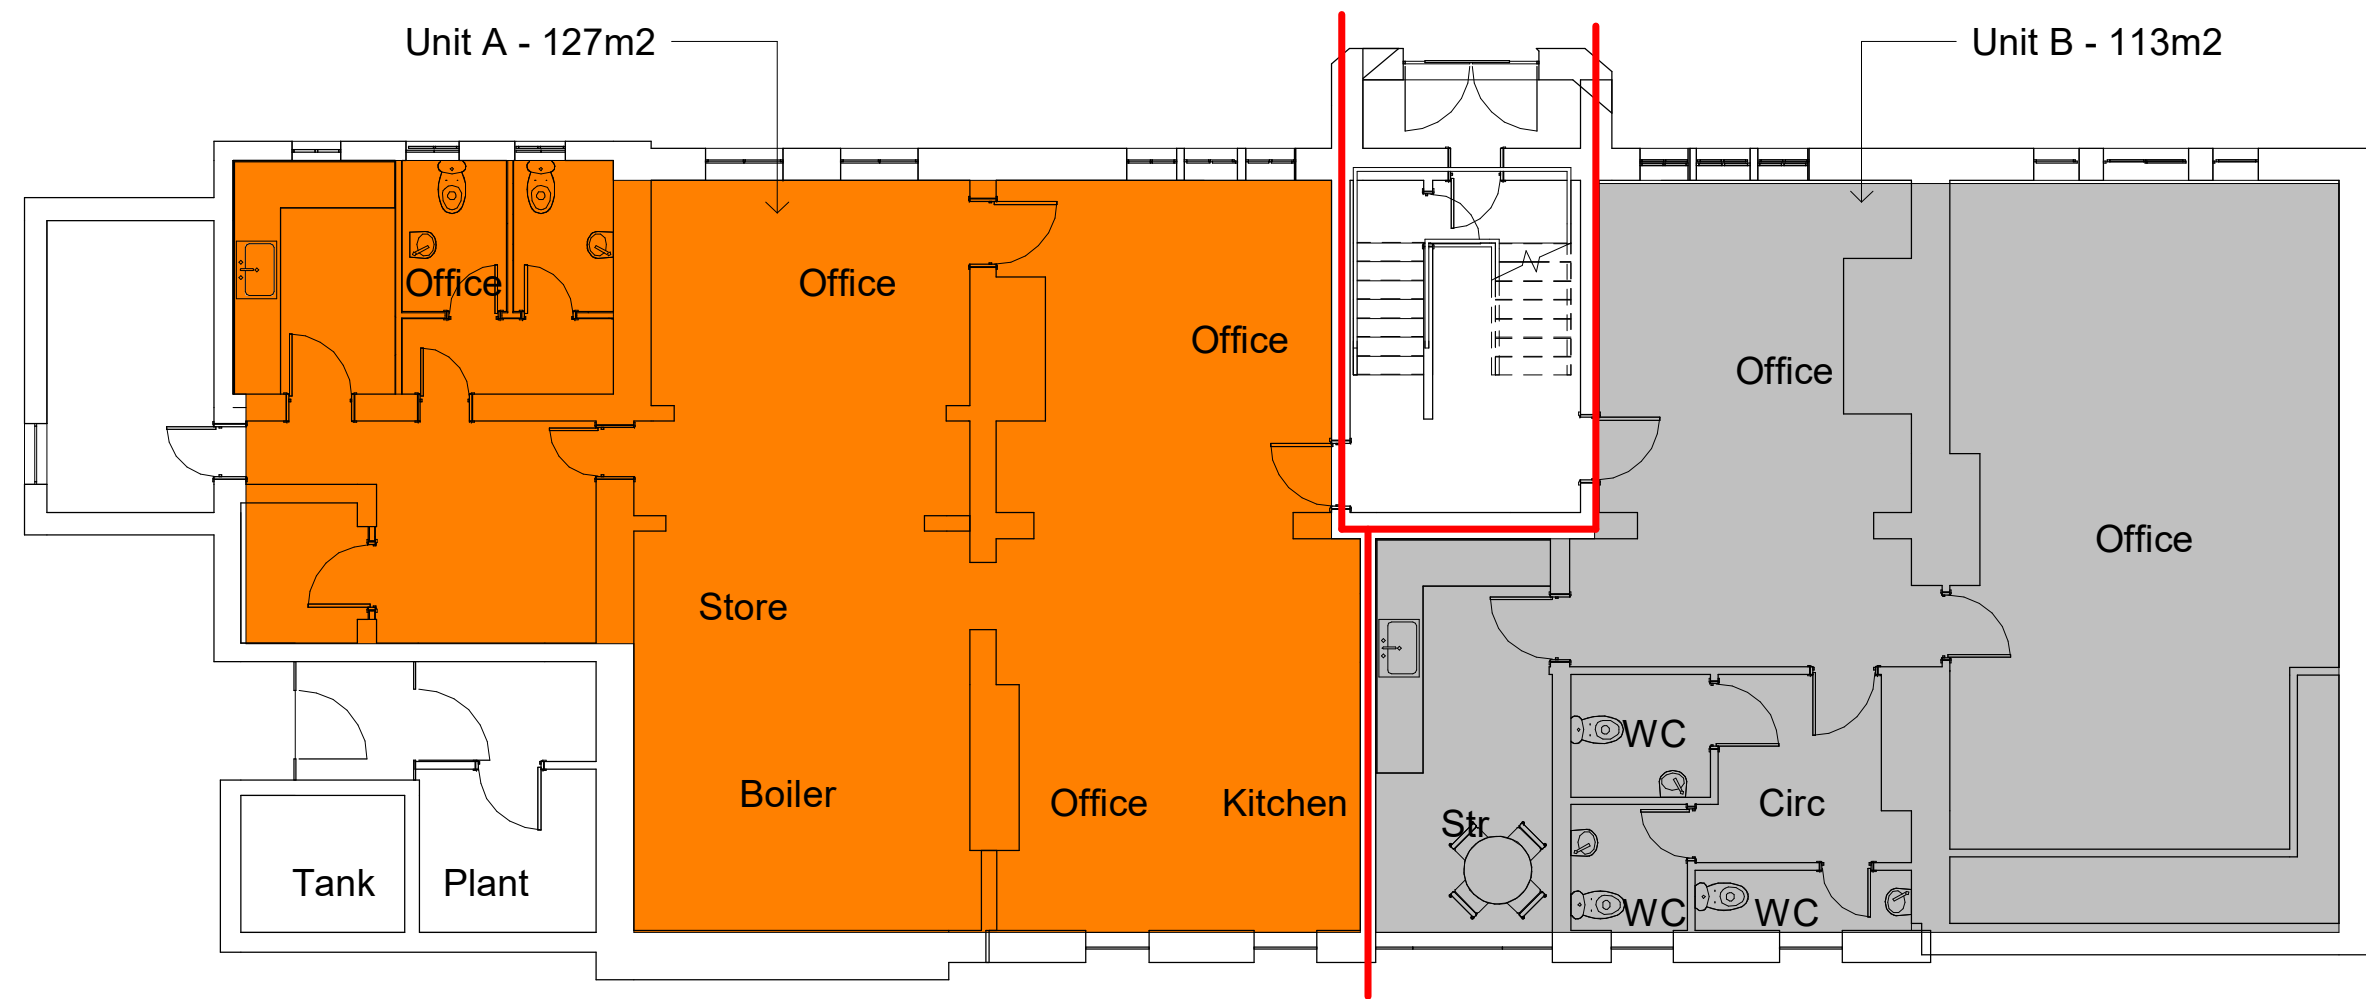


1 Proposed Basement
1 : 100

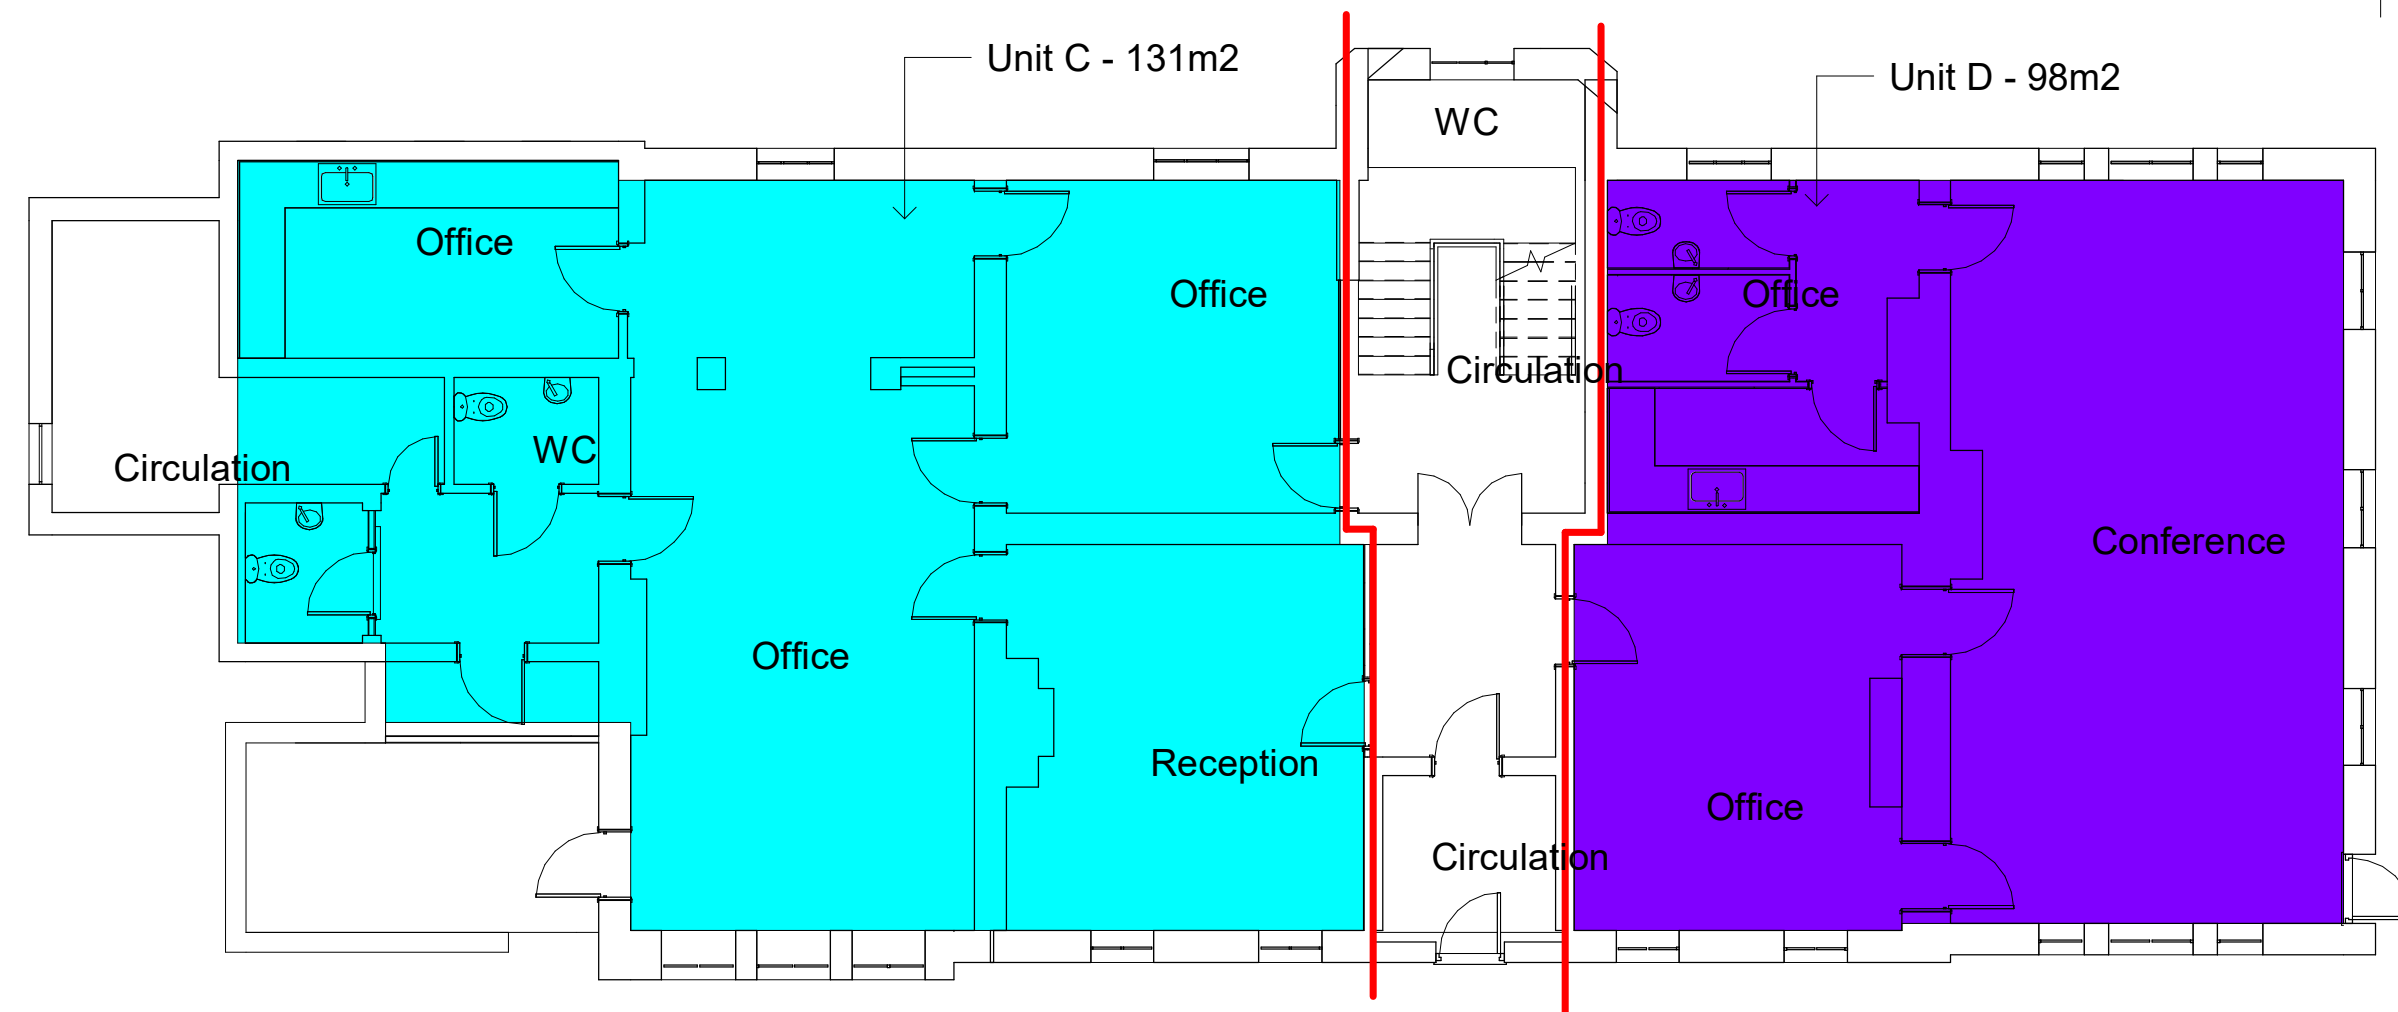

2 Proposed Ground Floor
1 : 100

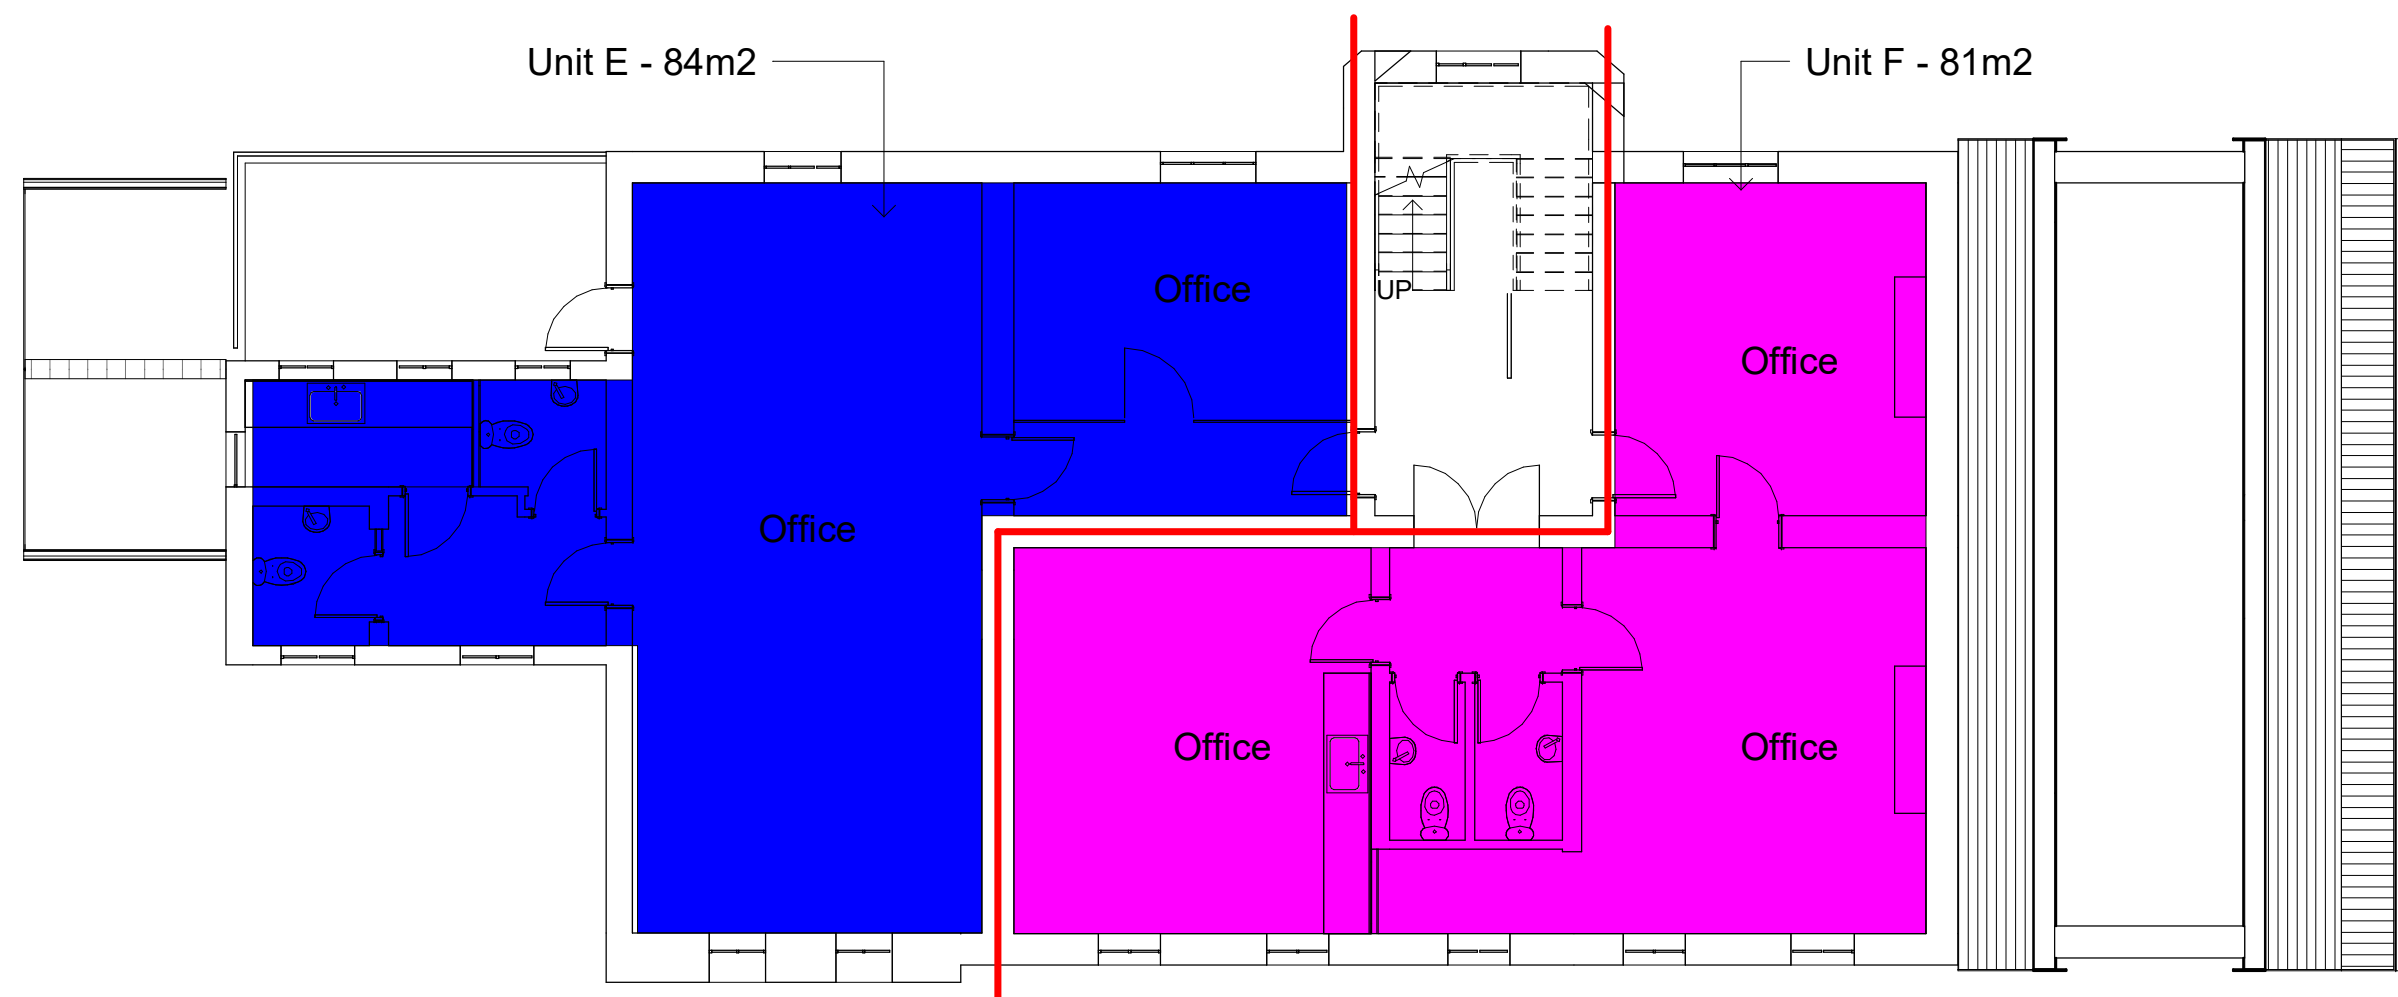

3 Proposed 1st Floor
1 : 100

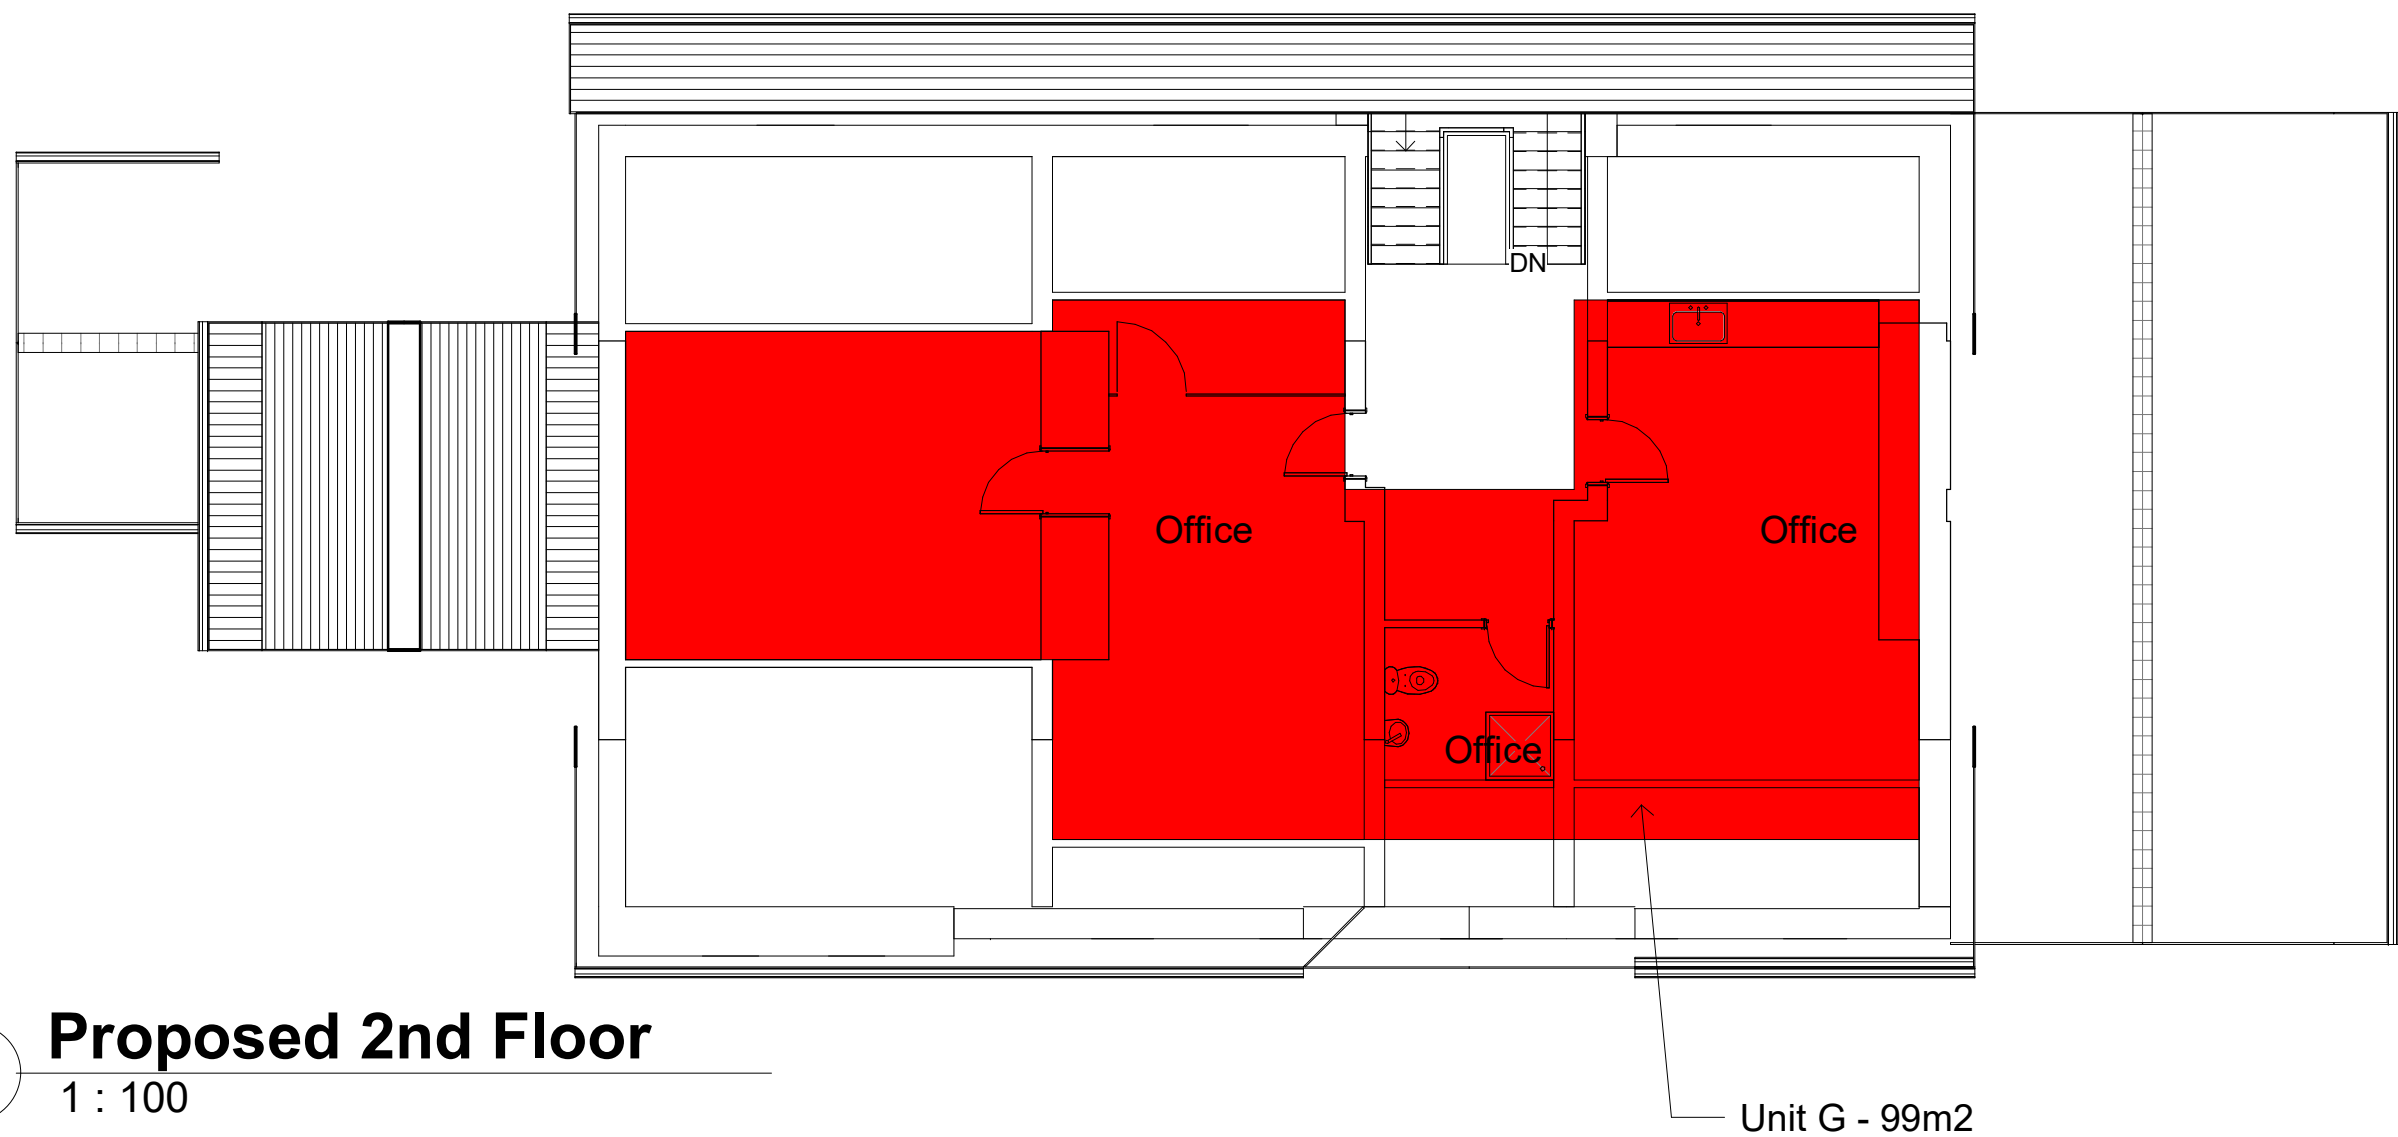

4 Proposed 2nd Floor
1 : 100

P1 21/04/22 BC First Issue			
Rev No.	Rev Date	Rev By	Description
project			
Partnership House			
location			
Sparrow Hill Rochdale OL16 1QT			
client			
Rashad Nazir			
			
T: 07402266305 E: brad@cbdarchitecture.com Phoenix House, 4 Huddersfield Road, Stalybridge, SK15 2QA			
			
drawing title			
As Proposed Plans			
dwg purpose			
PRELIMINARY			
scale 1 : 100		drawn BC checked BC	
@ sheet size A1		rev date 21/04/22	
20-	PL-003	P1	
job number	drawing number	revision	