


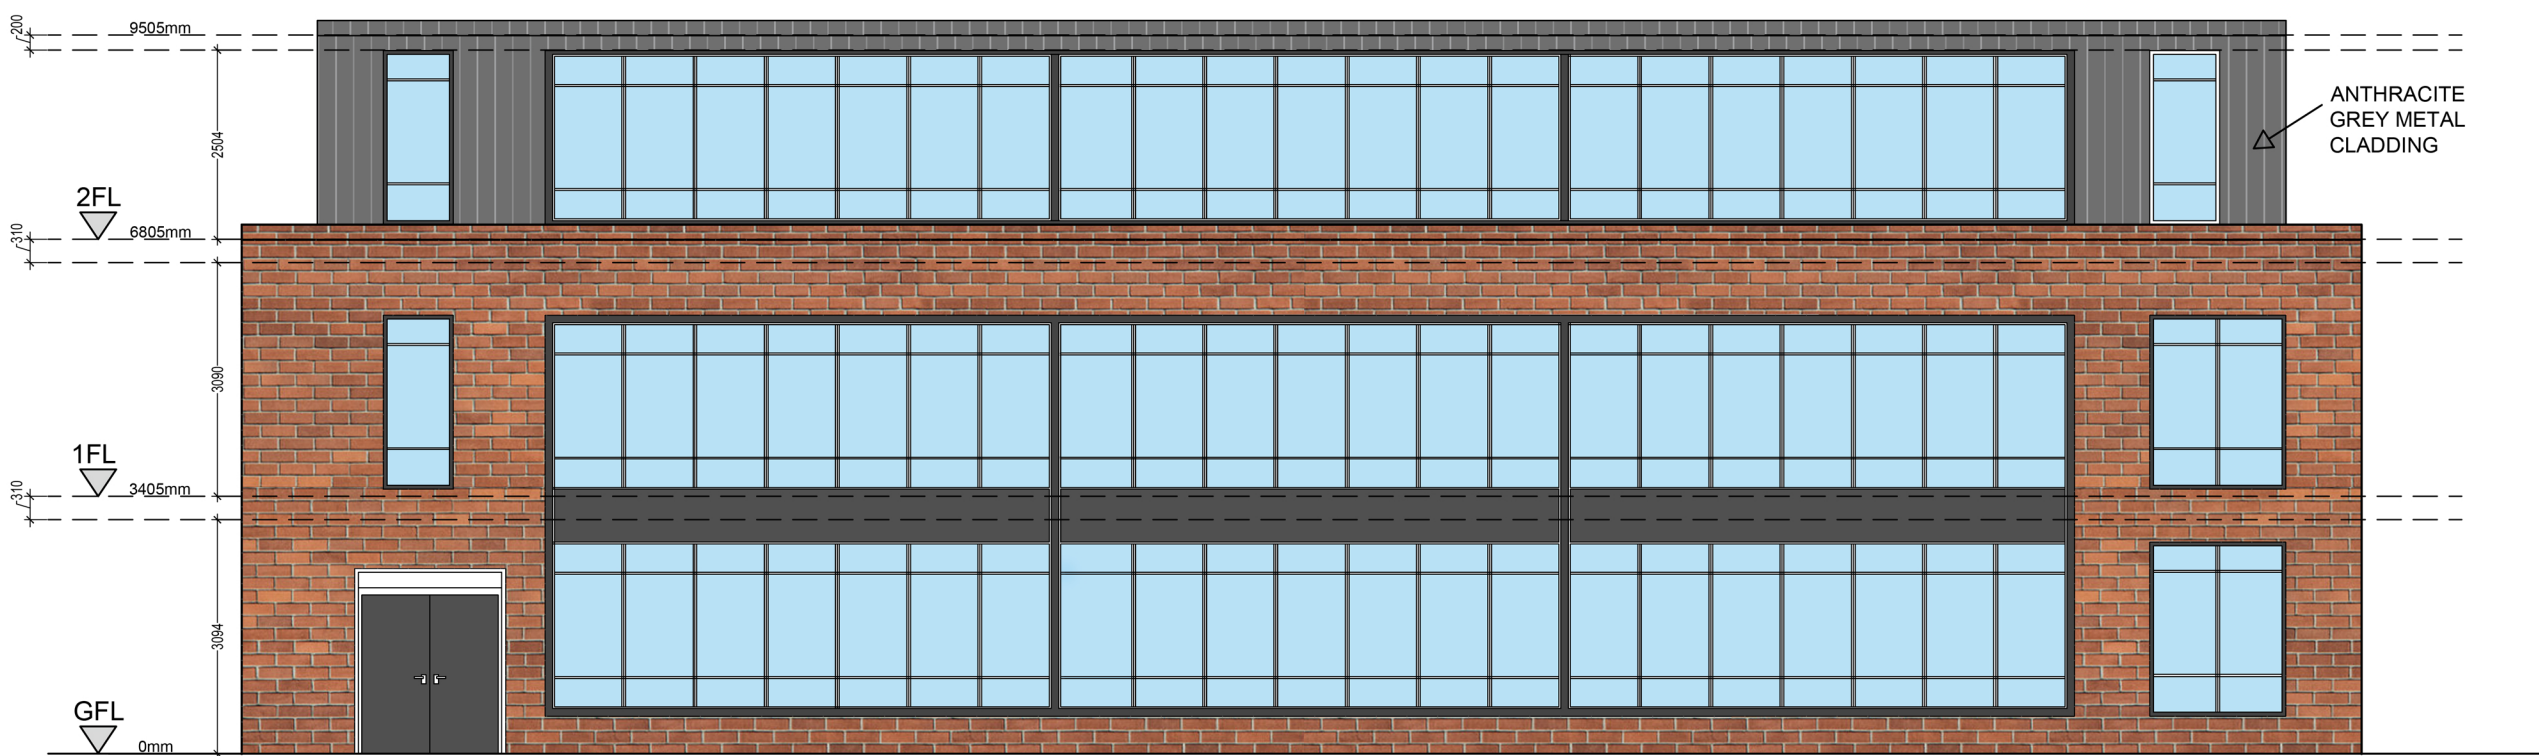


PROPOSED FRONT ELEVATION



PROPOSED RIGHT ELEVATION



EXISTING REAR ELEVATION

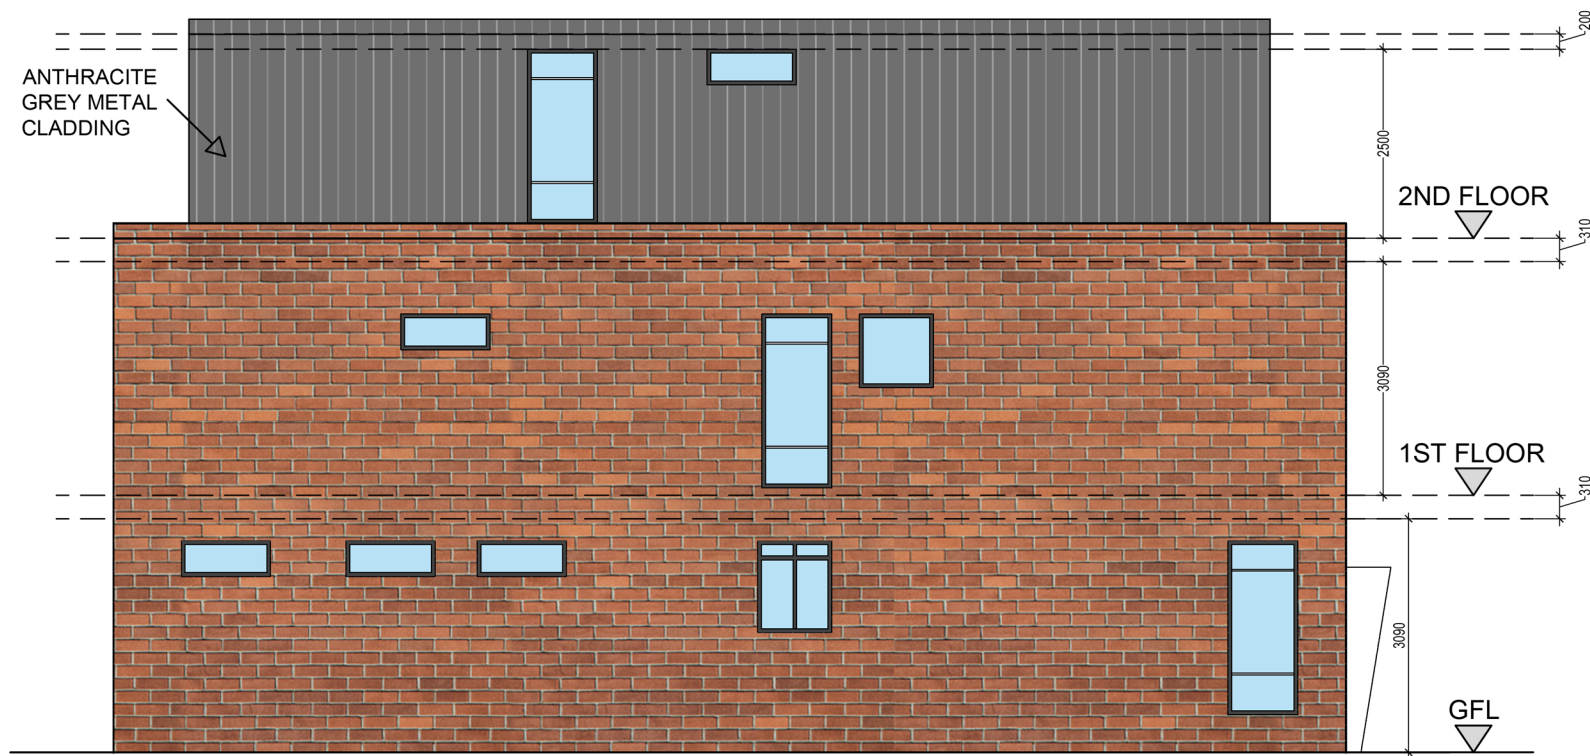

PROPOSED LEFT ELEVATION

General Notes

No.	Revision/Issue	Date

Firm Name and Address

 **Mason and Marlowe**
Mason and Marlowe Ltd.
Project Managers and Quantity
Surveyors
5 Picadilly Place
Manchester, M1 3BR

Project Name and Address

18 Sadler
Manchester, M24 5UJ

Project	Sheet
Date 28/02/2023	A1
Scale 1/100	