



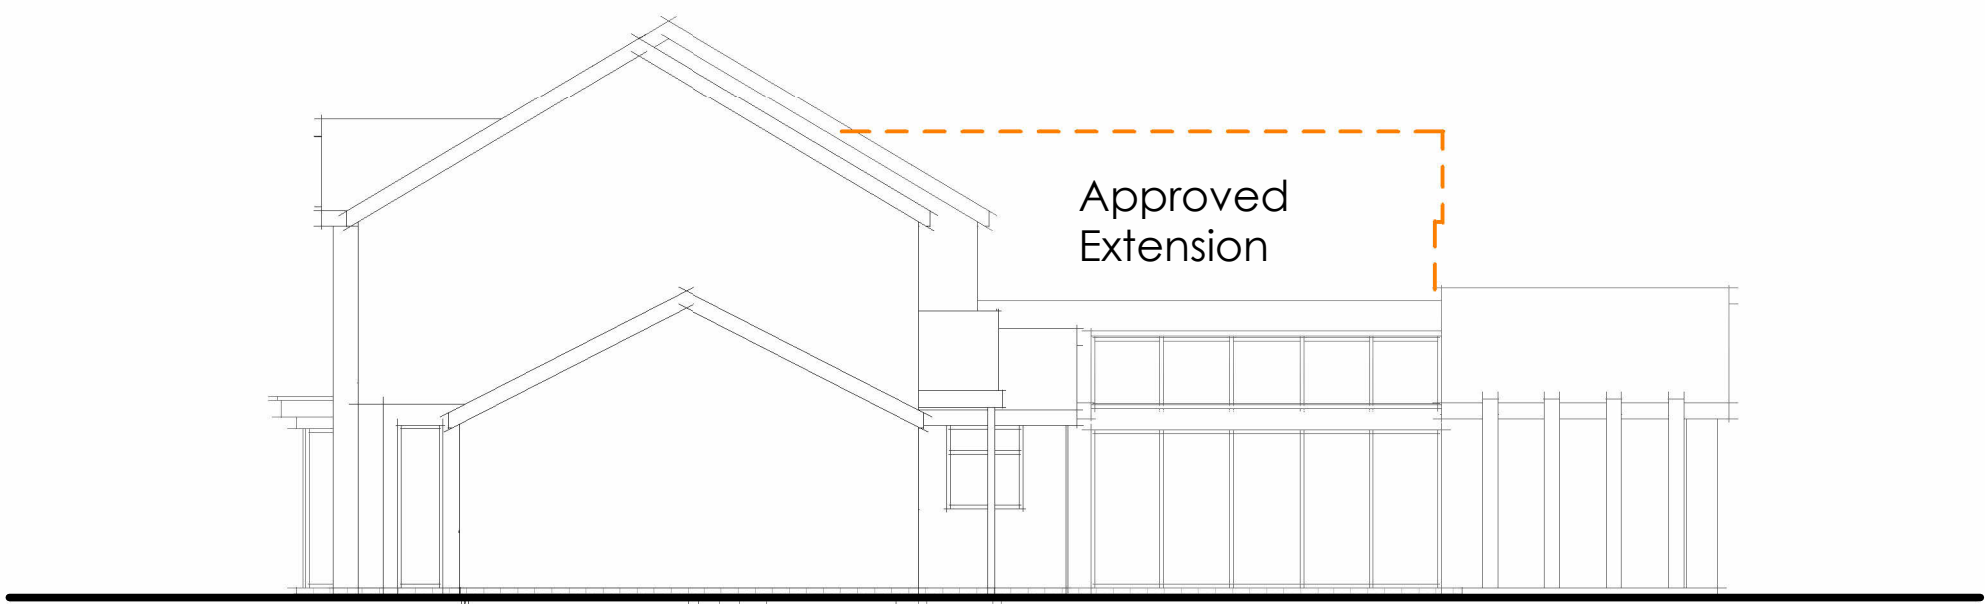


1 Existing South  
1 : 100

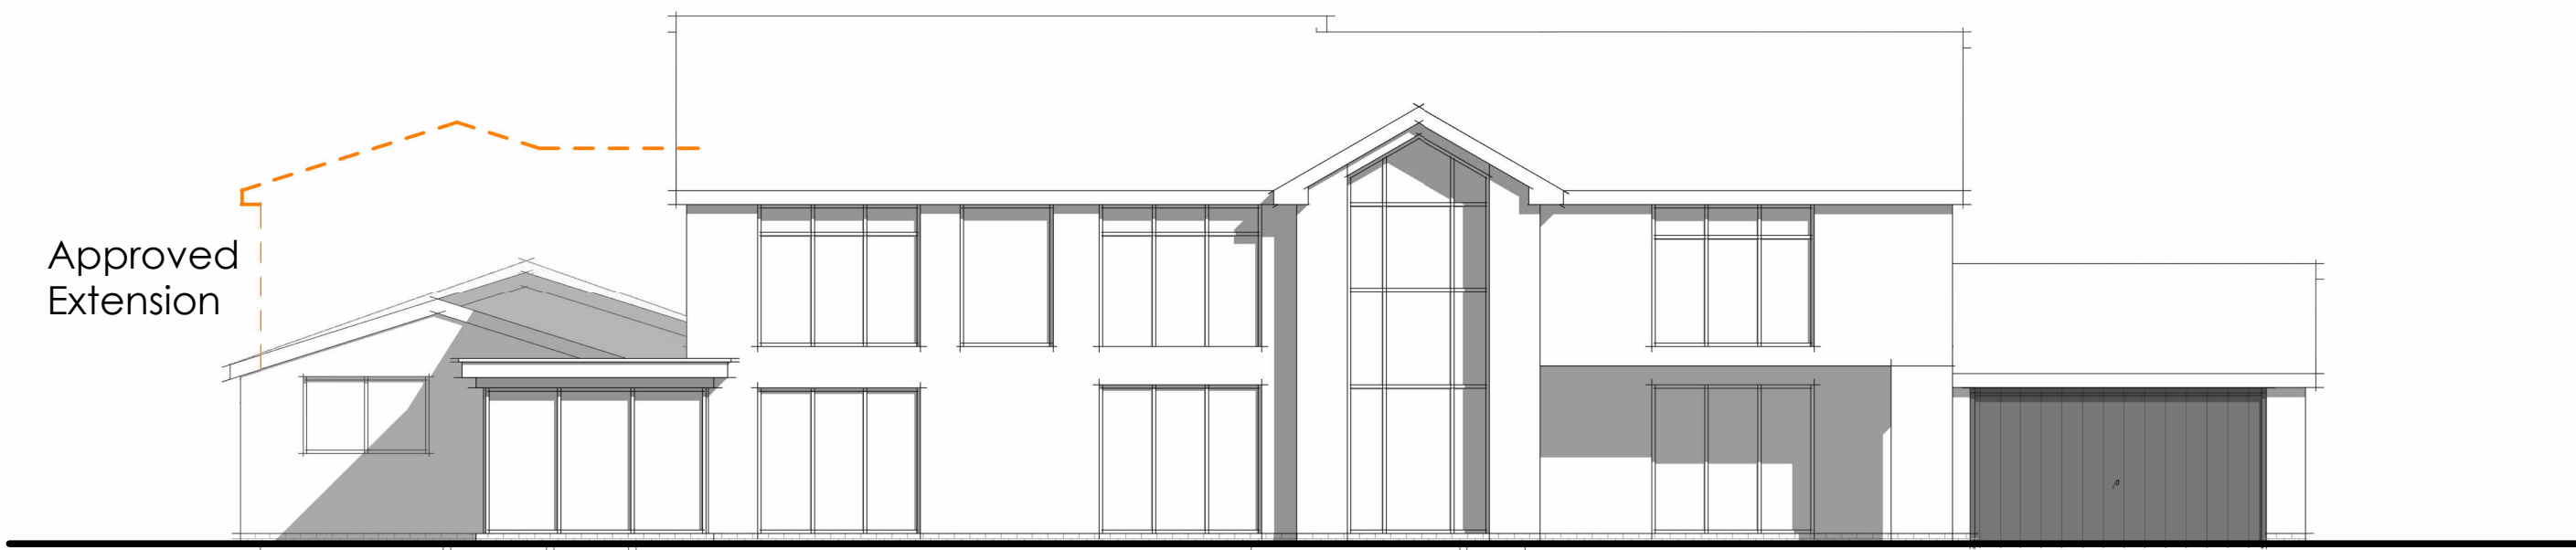

2 Existing West  
1 : 100



3 Existing North  
1 : 100

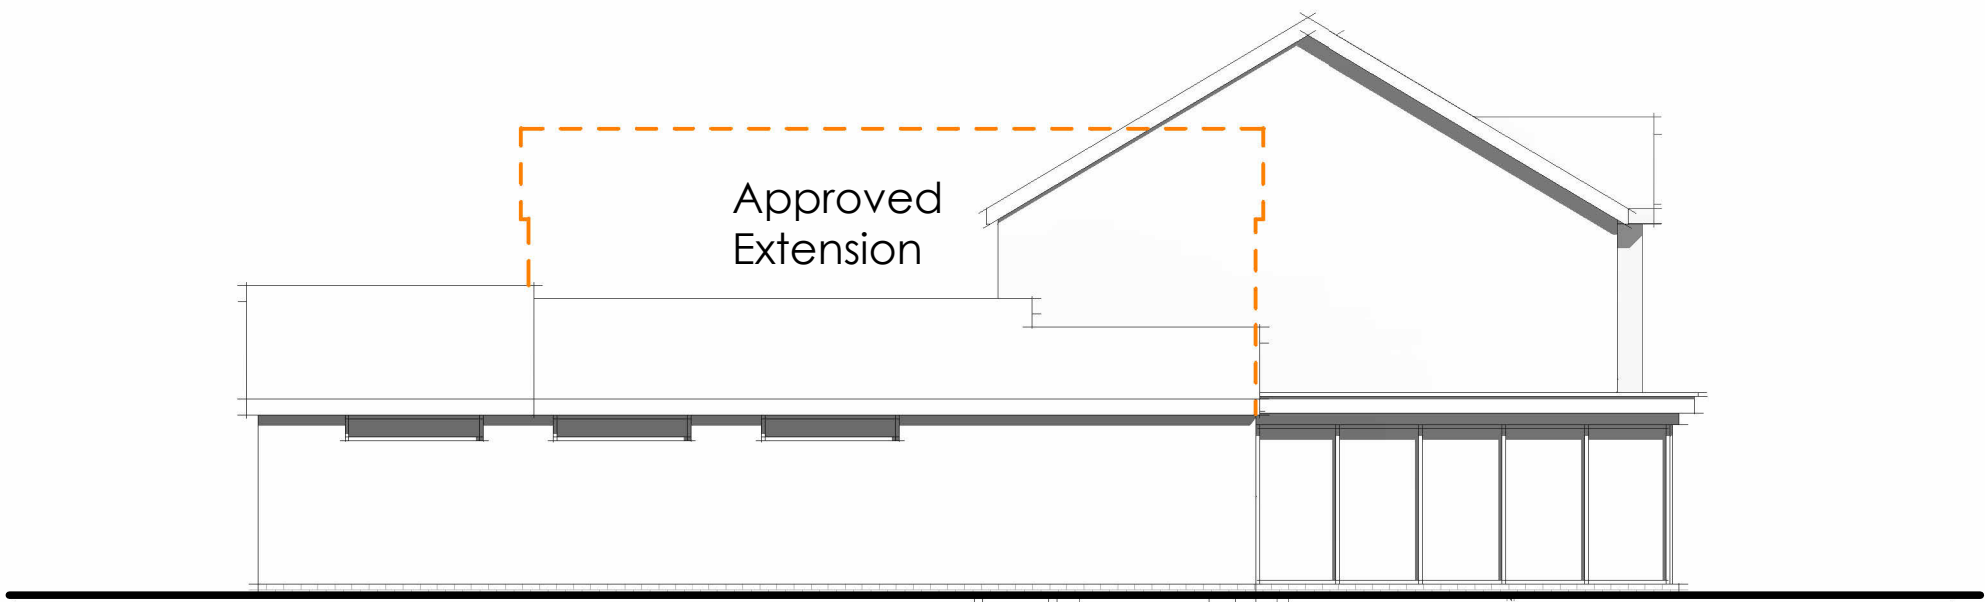

4 Existing East  
1 : 100