


Location Plan - David Lloyd (Manchester North)

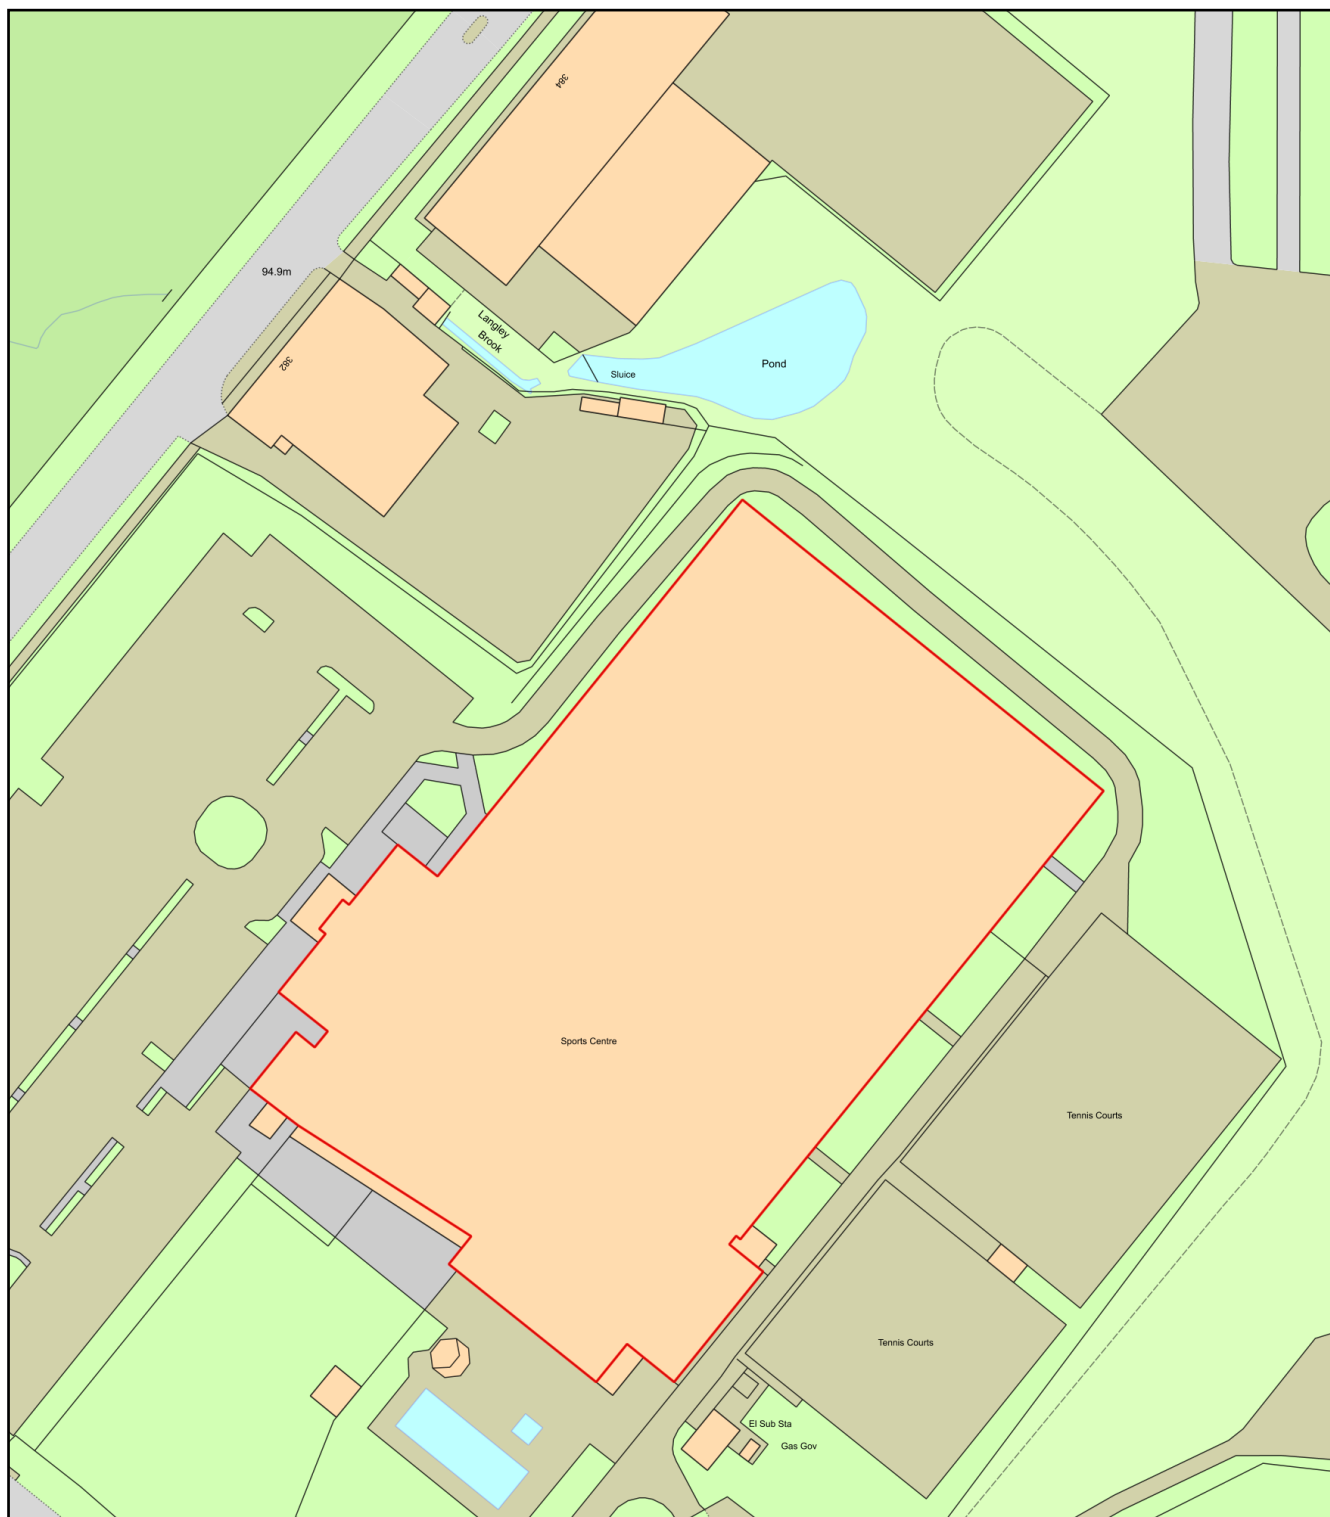

0 50
Metres



Plan Produced for: Neil Beaumont

Date Produced: 09 Aug 2023

Plan Reference Number: TQRQM23221131102067

Scale: 1:1250 @ A4