


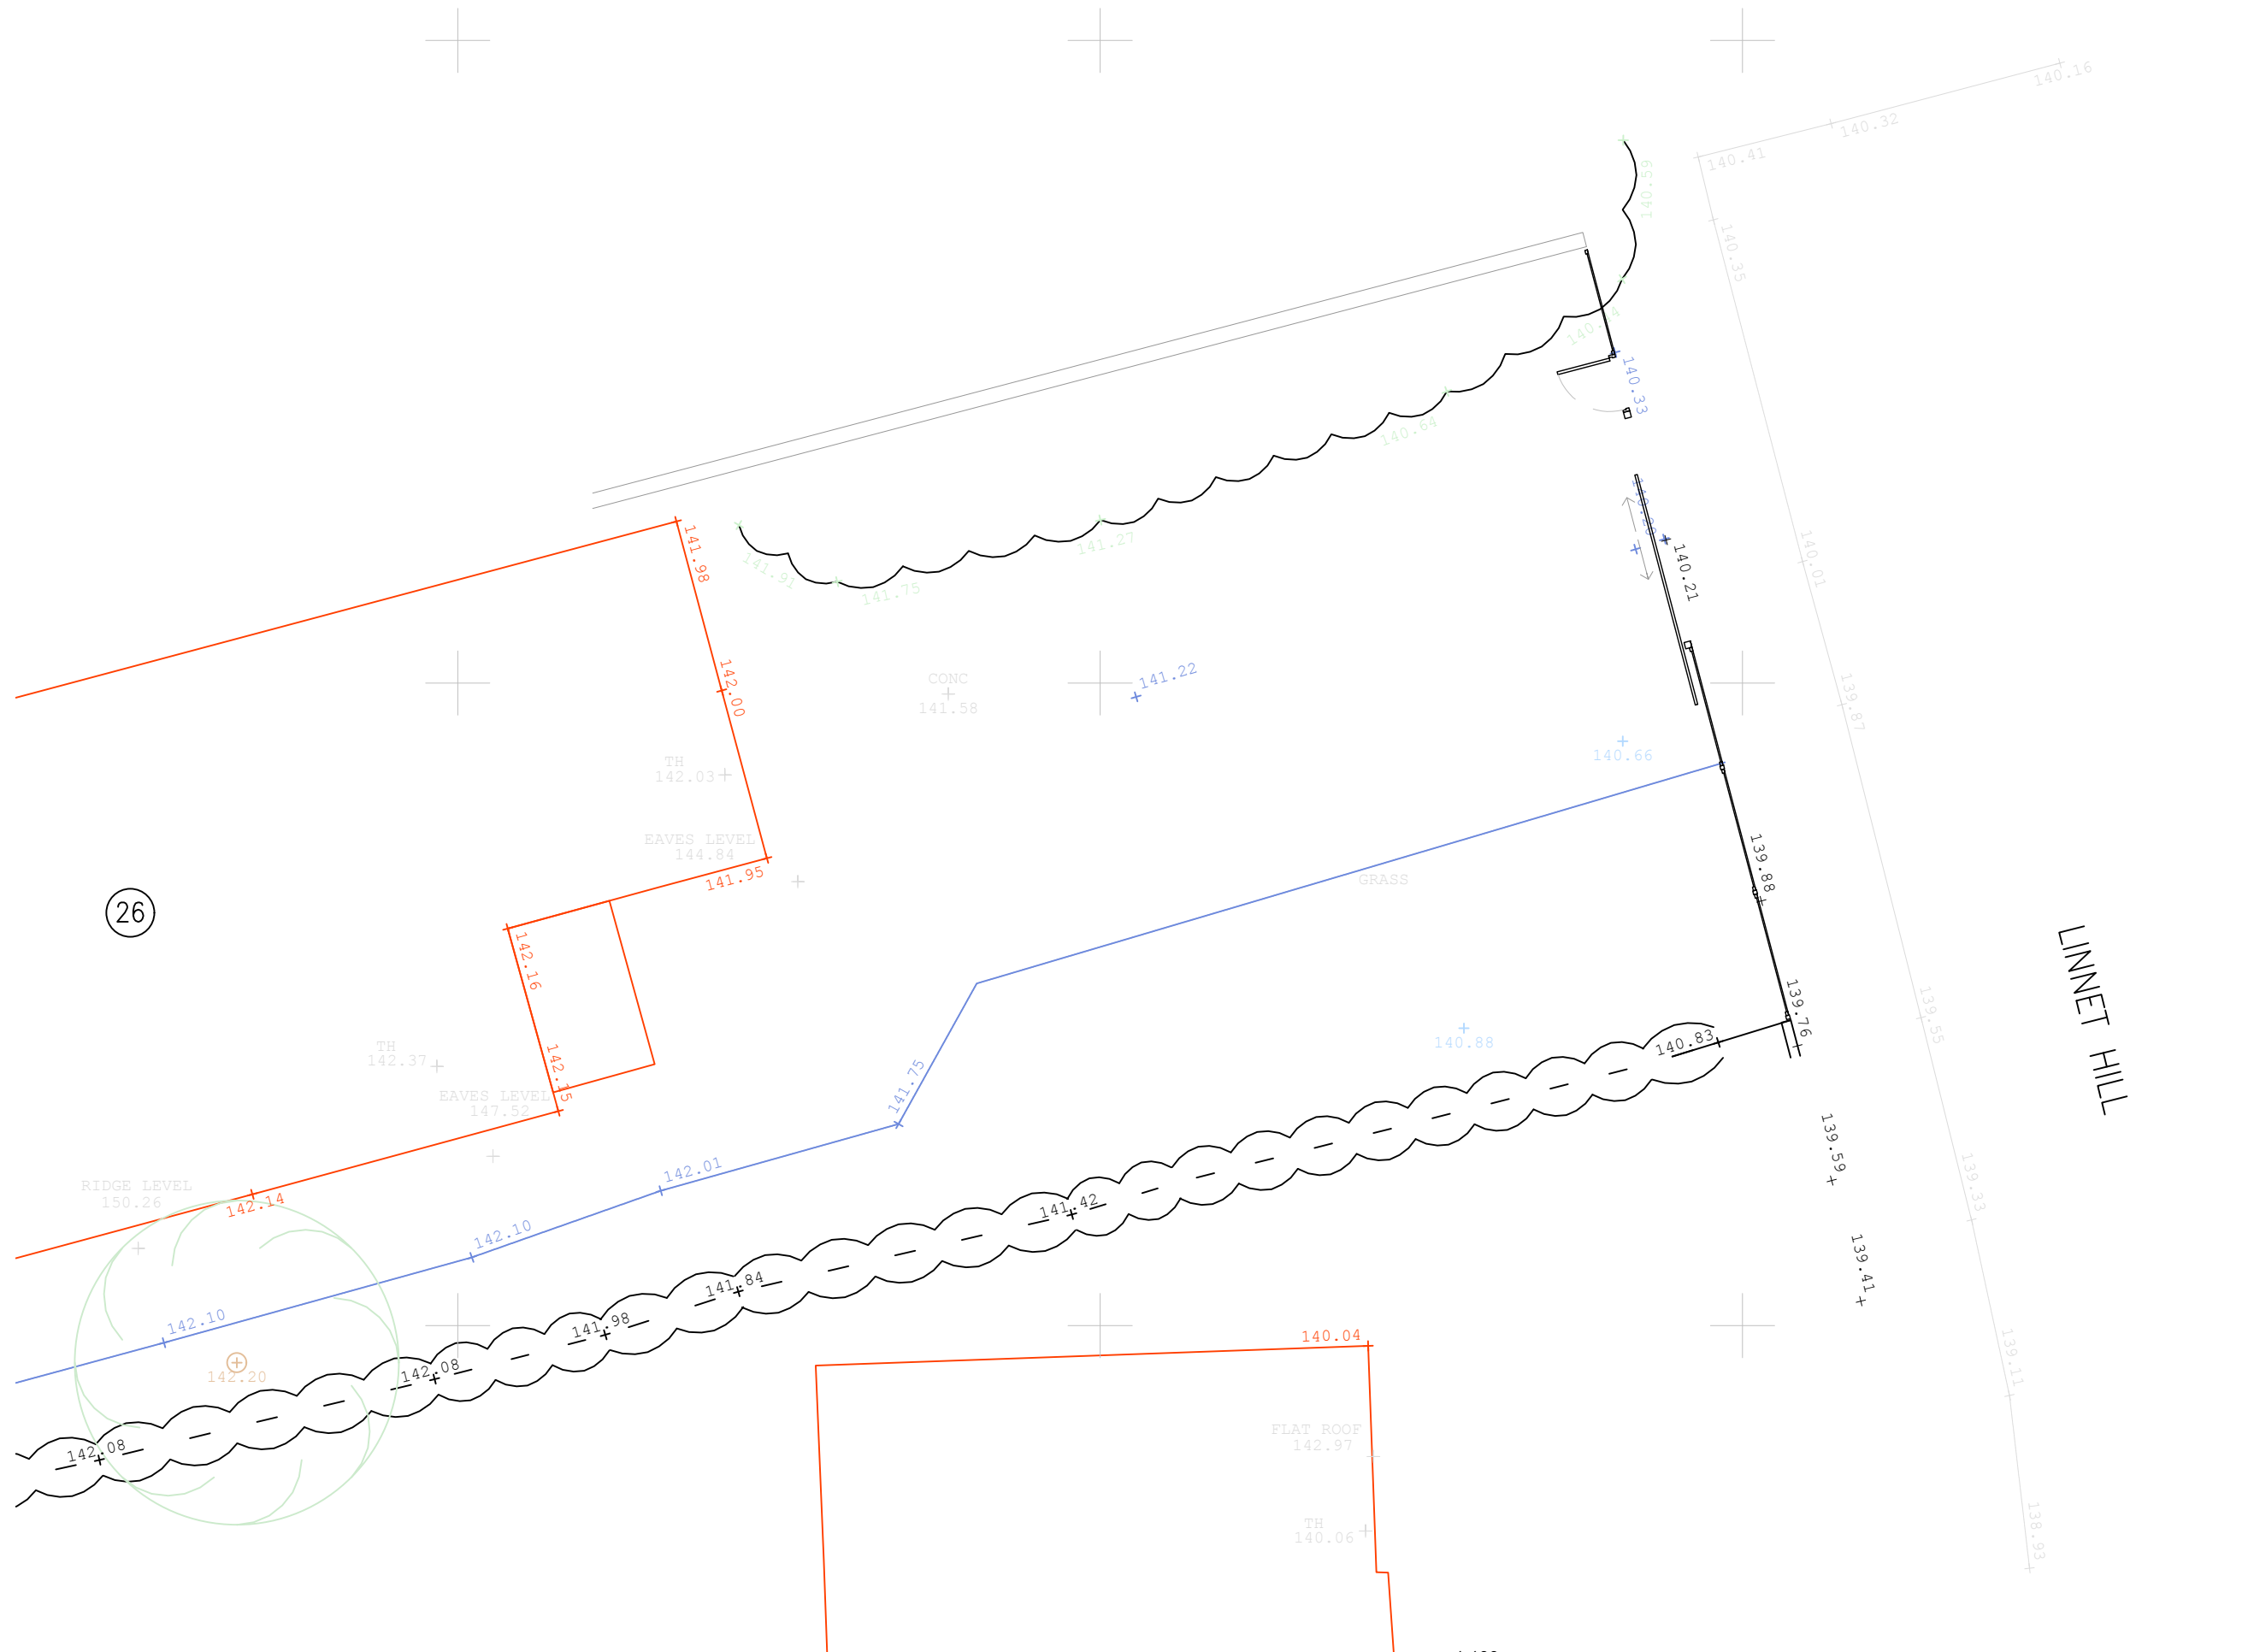

26

All levels and dimensions must be checked on site by contractor prior to commencement of works. Any variations must be reported to the client.

All information hereon is the copyright of the designer. Copying in full or in part is forbidden without the written permission from the designer.

Client	Claire Smith	Revision	
Project	Driveway Gates to 26 Linnet Hill, Bamford, Rochdale	Drawing Number	772-02
Title	Existing Site	Dwg Scale	1:100 a3
M A H E Architecture			