

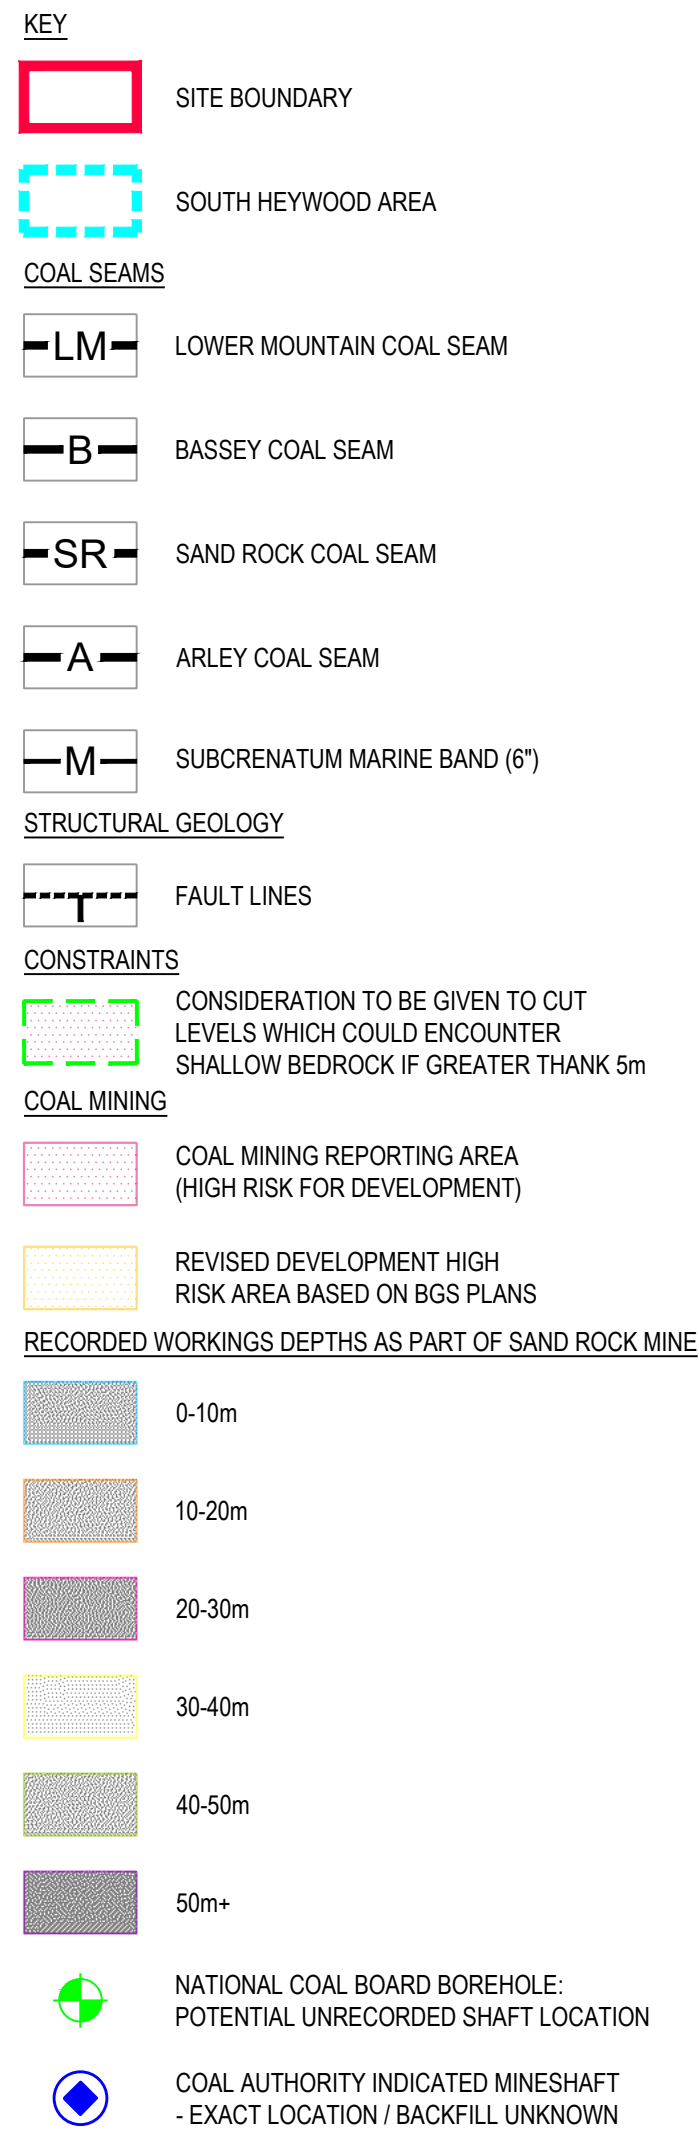
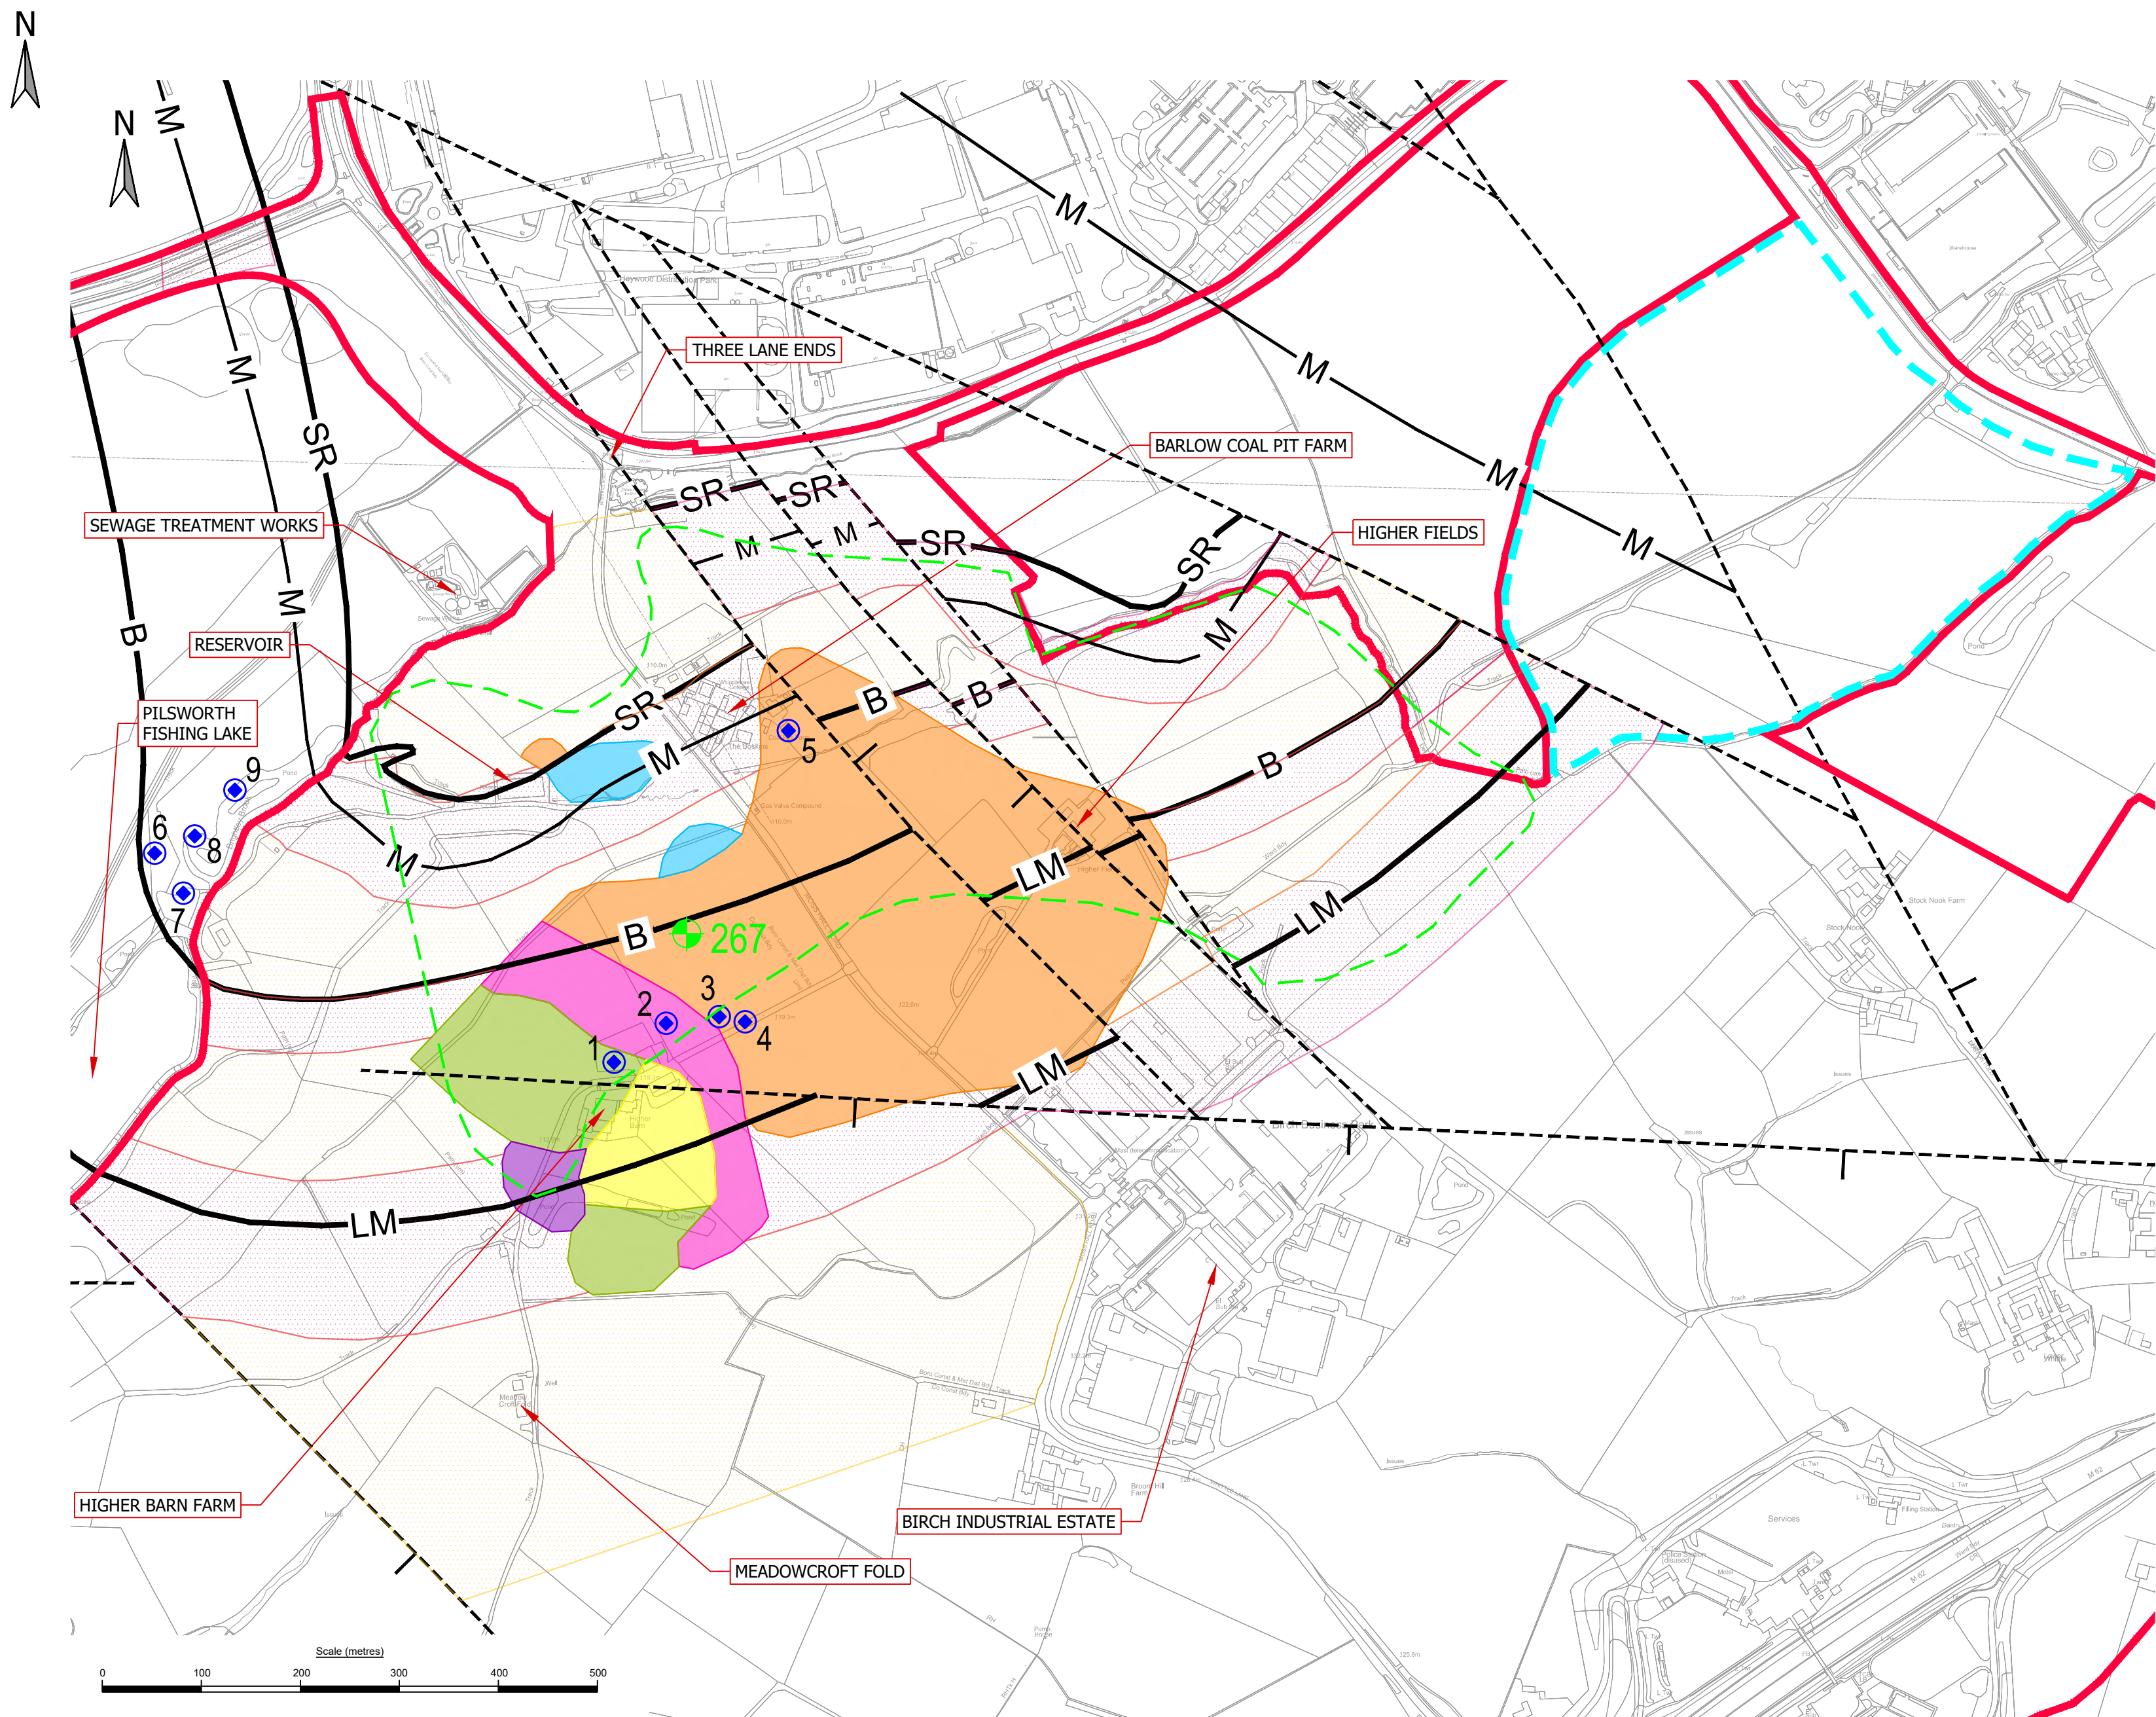
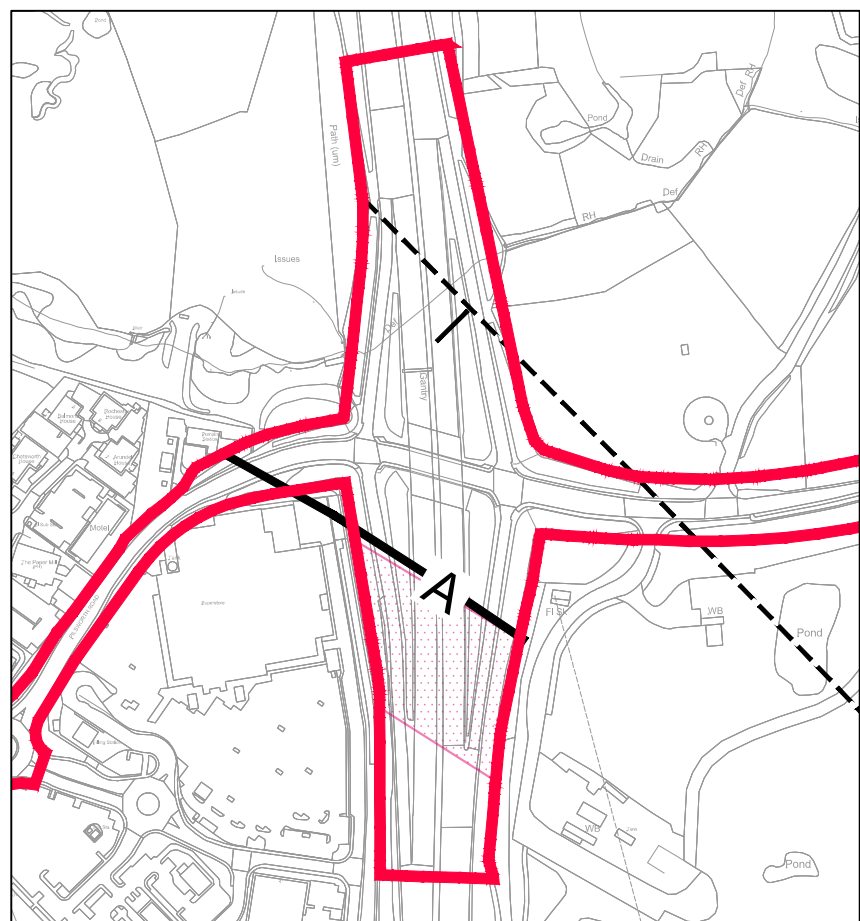


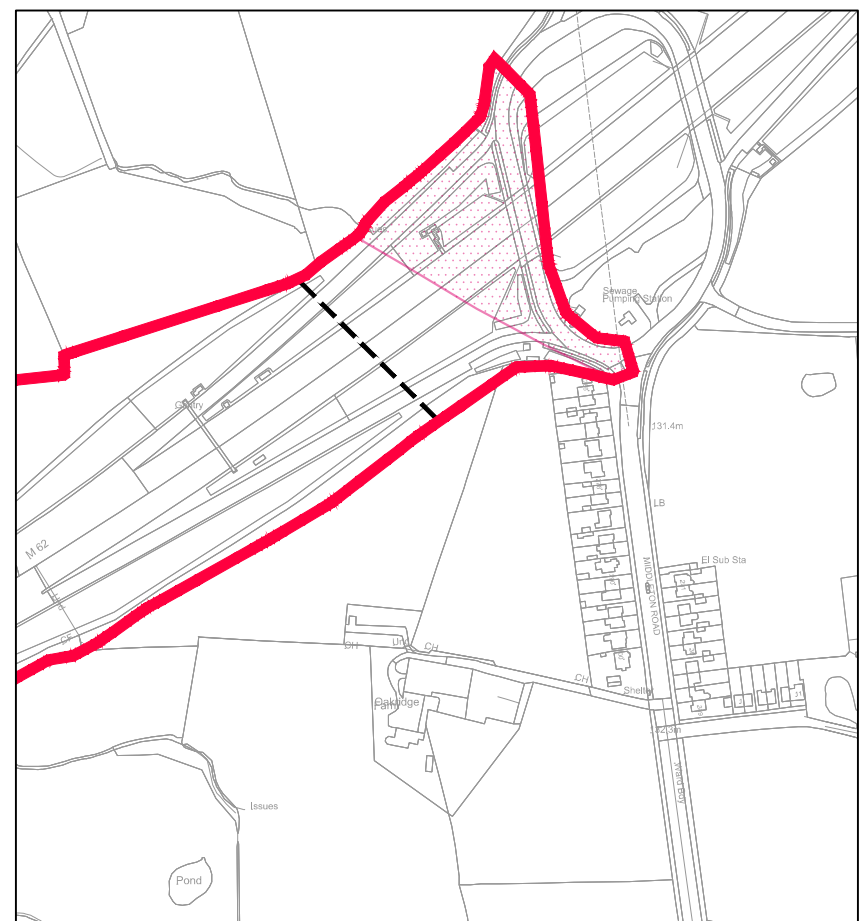

CONSTRAINTS IDENTIFICATION
COAL MINING POSES A POTENTIAL ISSUE AS MINE SHAFTS AND SHALLOW WORKINGS CAN COLLAPSE. THE COLLAPSE CAN BE MIGRATORY FROM DEPTH TO THE SURFACE MEANING THAT IN ORDER TO BUILD THEY NEED TO BE STABILISED.

SURFACE EXTRACTION MEANS THAT A COMMODITY HAS BEEN REMOVED FROM SURFACE TO BELOW GROUND LEVEL. THE RESULTANT EXCAVATION MAY OR MAY NOT HAVE BEEN BACKFILLED. IF THE EXCAVATION HAS BEEN BACKFILLED IT IS LIKELY TO HAVE BEEN IN AN UNCONTROLLED MANNER AND MAY BE WITH MATERIALS THAT POSE AN UNACCEPTABLE RISK TO CONTROLLED WATERS & HUMAN HEALTH. UNCONTROLLED FILLING MAY LEAD TO GROUND COLLAPSE, UNACCEPTABLE SETTLEMENTS AND THE FAILURE OF FOUNDATIONS.

- NOTES:**
- WHOLE SITE FALLS WITHIN A COAL MINING REPORTING AREA
 - FOR OTHER MINERAL EXTRACTION INFORMATION REFER TO DRAWING B048805-TTE-00-XX-DR-U-0005 2-01.
 - RECORDED WORKINGS IDENTIFIED FROM BGS RECORDS ASSOCIATED WITH SAND ROCK COAL SEAM.

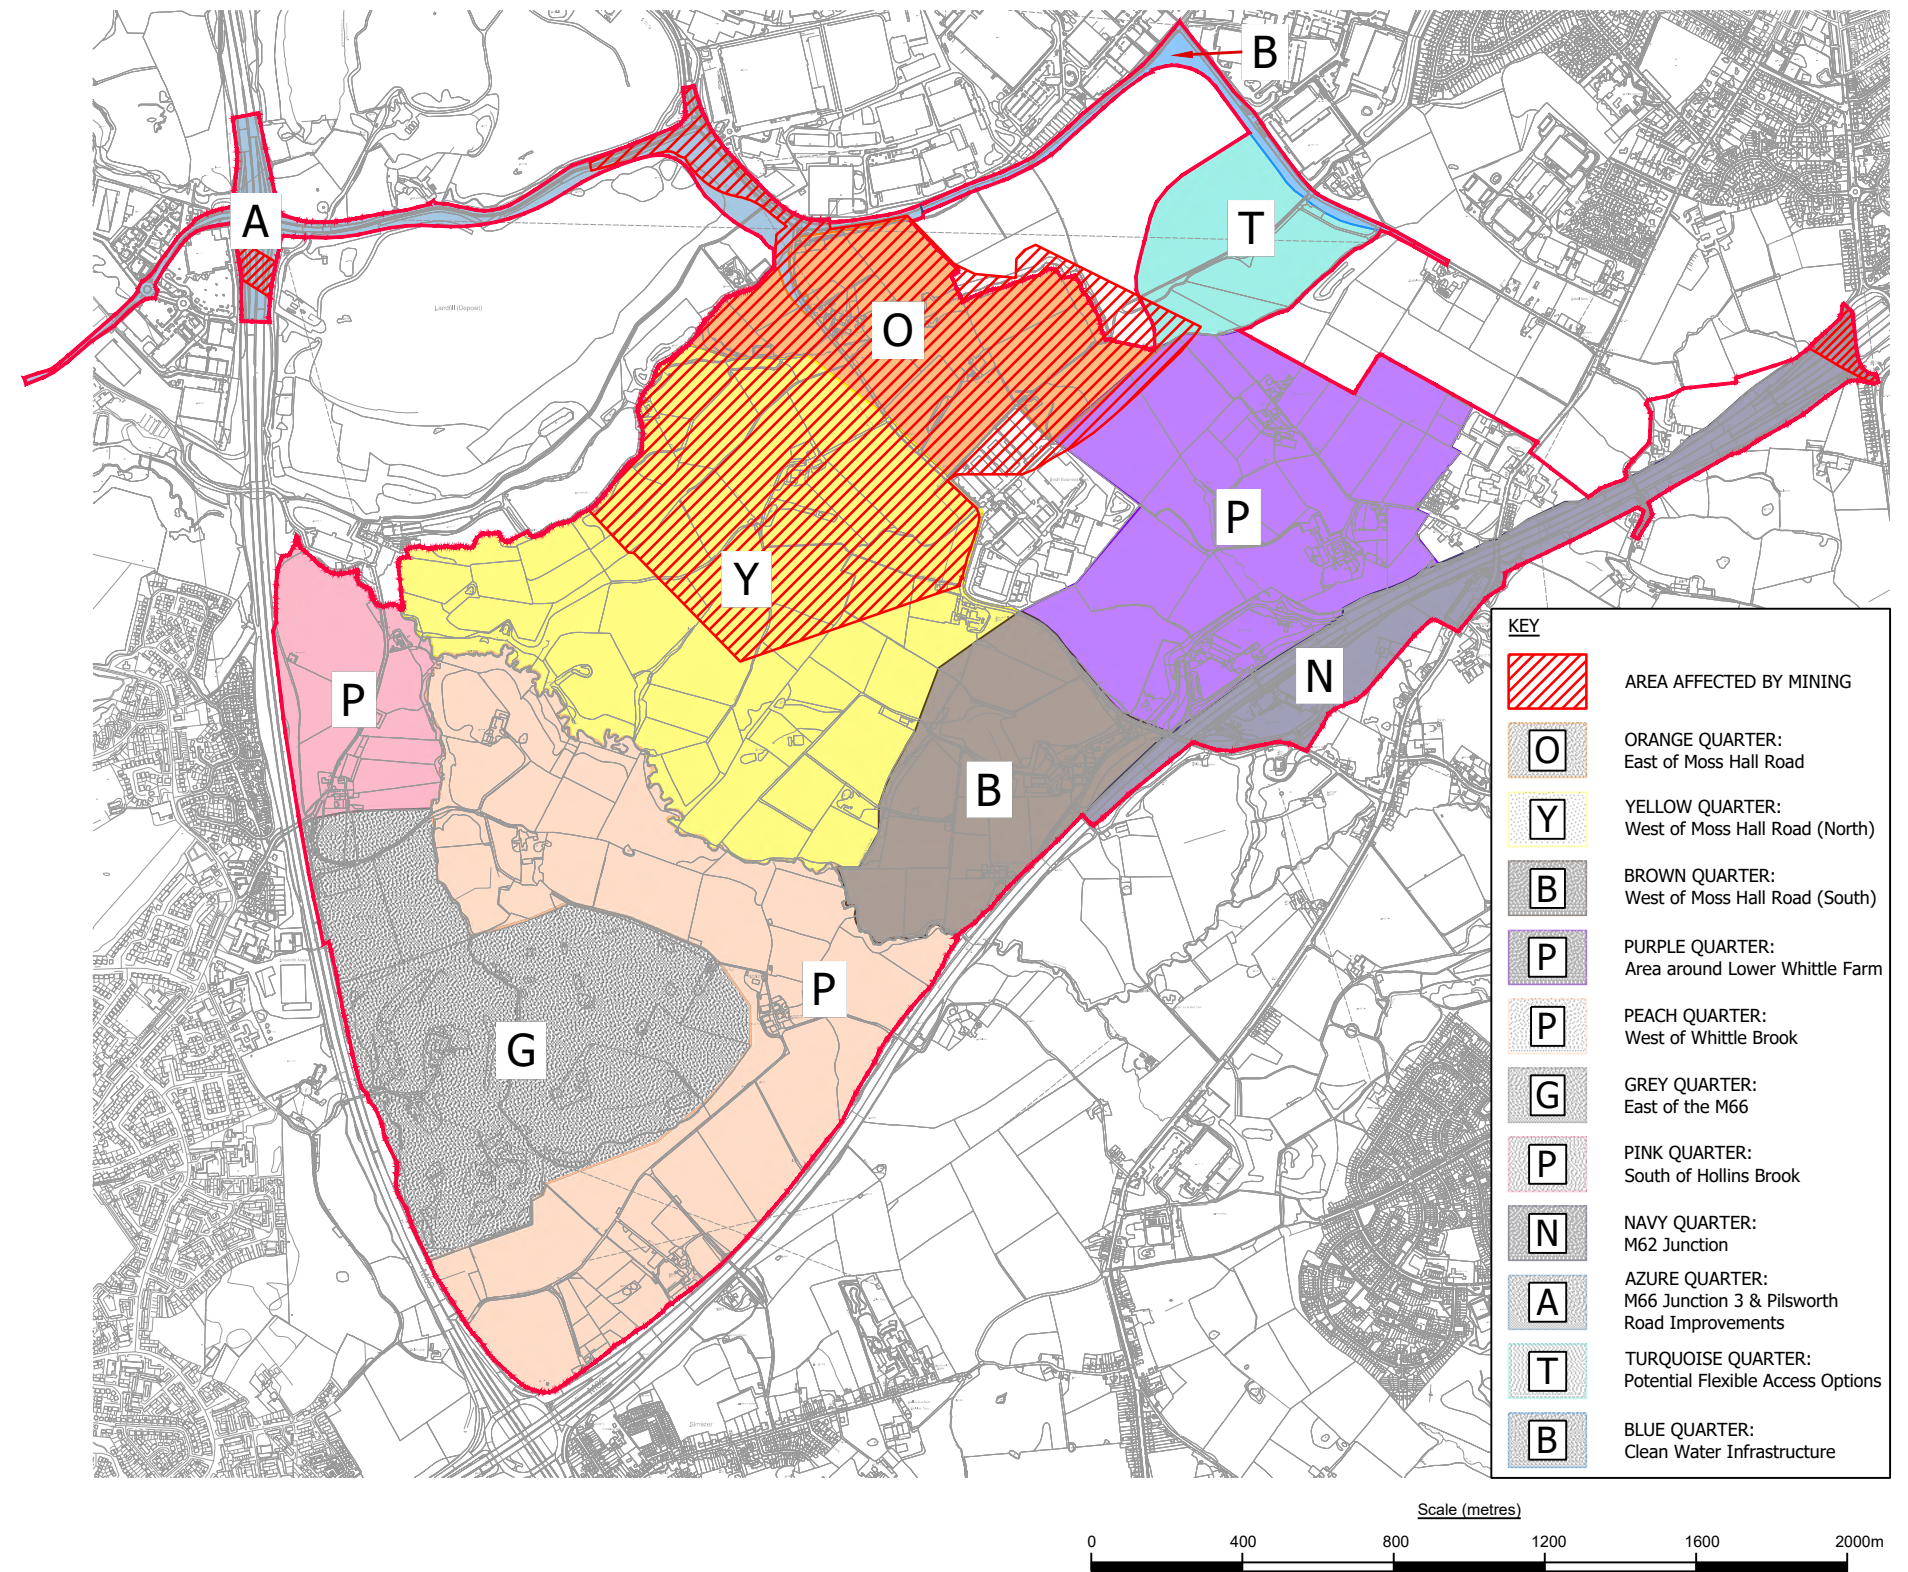

Mineshaft Feature References			
Coal Authority Interactive Viewer	Pilsworth-03-1703 -03 1982 Plan	Recorded Location	Coal Mining Features Plan Reference
383408-005	4	Higher Barn Farm	1
383408-006	5	Higher Barn Farm	2
383408-007	6 - Anticipated to the same record	Higher Barn Farm	3
383408-008		Higher Barn Farm	4
383408-009		Coal Pits Farm	5
383408-001	7 - Anticipated to the same record	Pilsworth Fishing Lake	6
383408-002		Pilsworth Fishing Lake	7
383408-003	2	Pilsworth Fishing Lake	8
383408-004	3	Pilsworth Fishing Lake	9

FOR INFORMATION ONLY

02 SITE BOUNDARY UPDATED	11.09.24	CM	NB	PG
01 FIRST ISSUE	01.08.24	CM	NB	PG
Rev	Description	Date	Dwn / Chk / App	

Issuing Office
Tetra Tech Leeds
3 Sovereign Square, Sovereign Street,
Leeds, United Kingdom, LS1 4ER
Tel: +44 (0)11 3278 7111
www.tetratech.europa.com



Client
**NORTHERN GATEWAY
DEVELOPMENT JOINT VENTURE**

Project Name
**NORTHERN GATEWAY
(JPA1.1)**

Sheet Title
COAL MINING FEATURES PLAN

Model Reference
N/A

TTE Project Number	Drawn By	Date	Checked By	Date	Approved By	Date	Scale @ A1	Status
B048805	CM	01.08.24	NB	01.08.24	PG	01.08.24	As Shown	S2
Client Project Number	Originator	Function	Spatial	Form	Role	Number	Revision	
B048805	- TTE -	00	- XX -	DR	- U -	1001	02	