


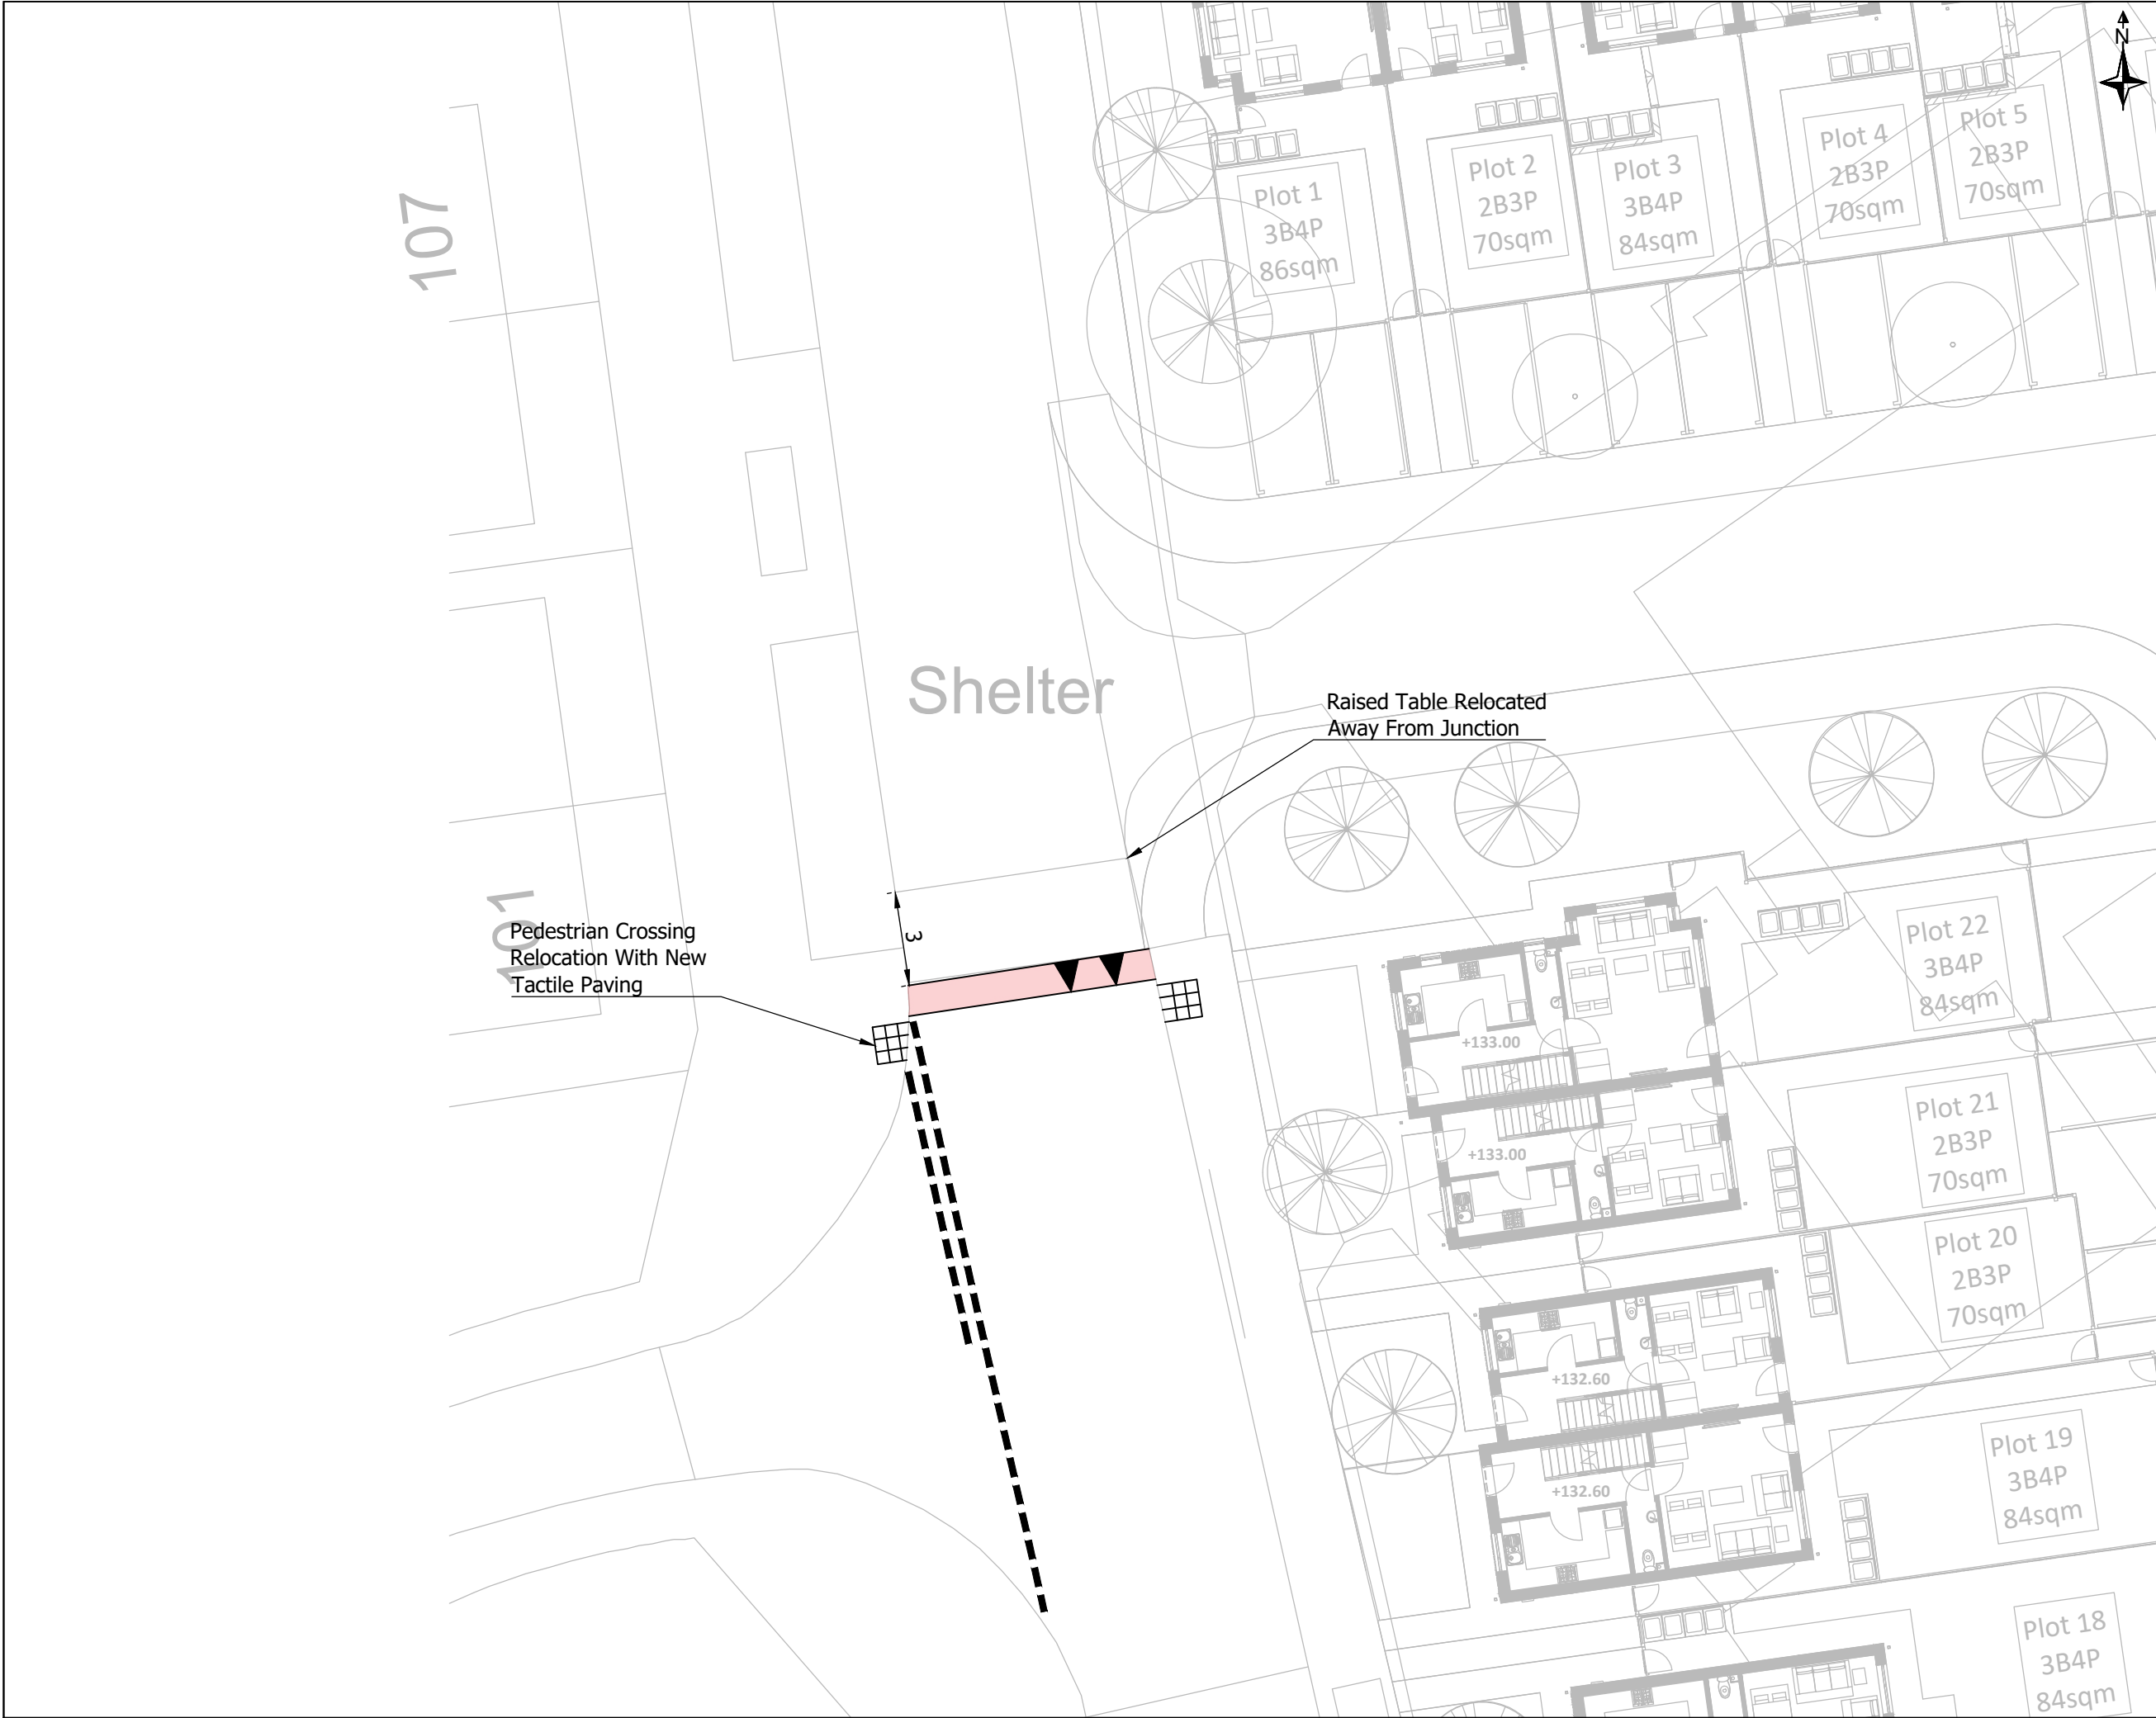

- Notes:
1. Do Not Scale This Drawing Unless For Planning Purposes Only. Any Dimensions Shown Are Indicative Only And Are Subject To Verification Onsite.
 2. Site Layout Provided By BTP Architects Drawing Number 107 Dated 28/06/2024.
 3. Drawing Not For Construction.

A Updated Layout Added		30/01/2025
Client: Built Developments Ltd		
Project: Bury Old Lane Haywood Manchester		
Drawing Title: Indicative Off-Site Work		
Drawing Number: RHC-24-234-03		
Revision: A	Sheet Size: A3	Scale: 1:200
Drawn & Checked By: AR	Date: 24/01/2025	Status: Information
E: enquiries@robertshighwayconsultants.co.uk P: +44 (0)7935 229255 W: www.robertshighwayconsultants.co.uk Ordnance Survey © Crown Copyright 2024. All Rights Reserved. Roberts Highway Consultants		