


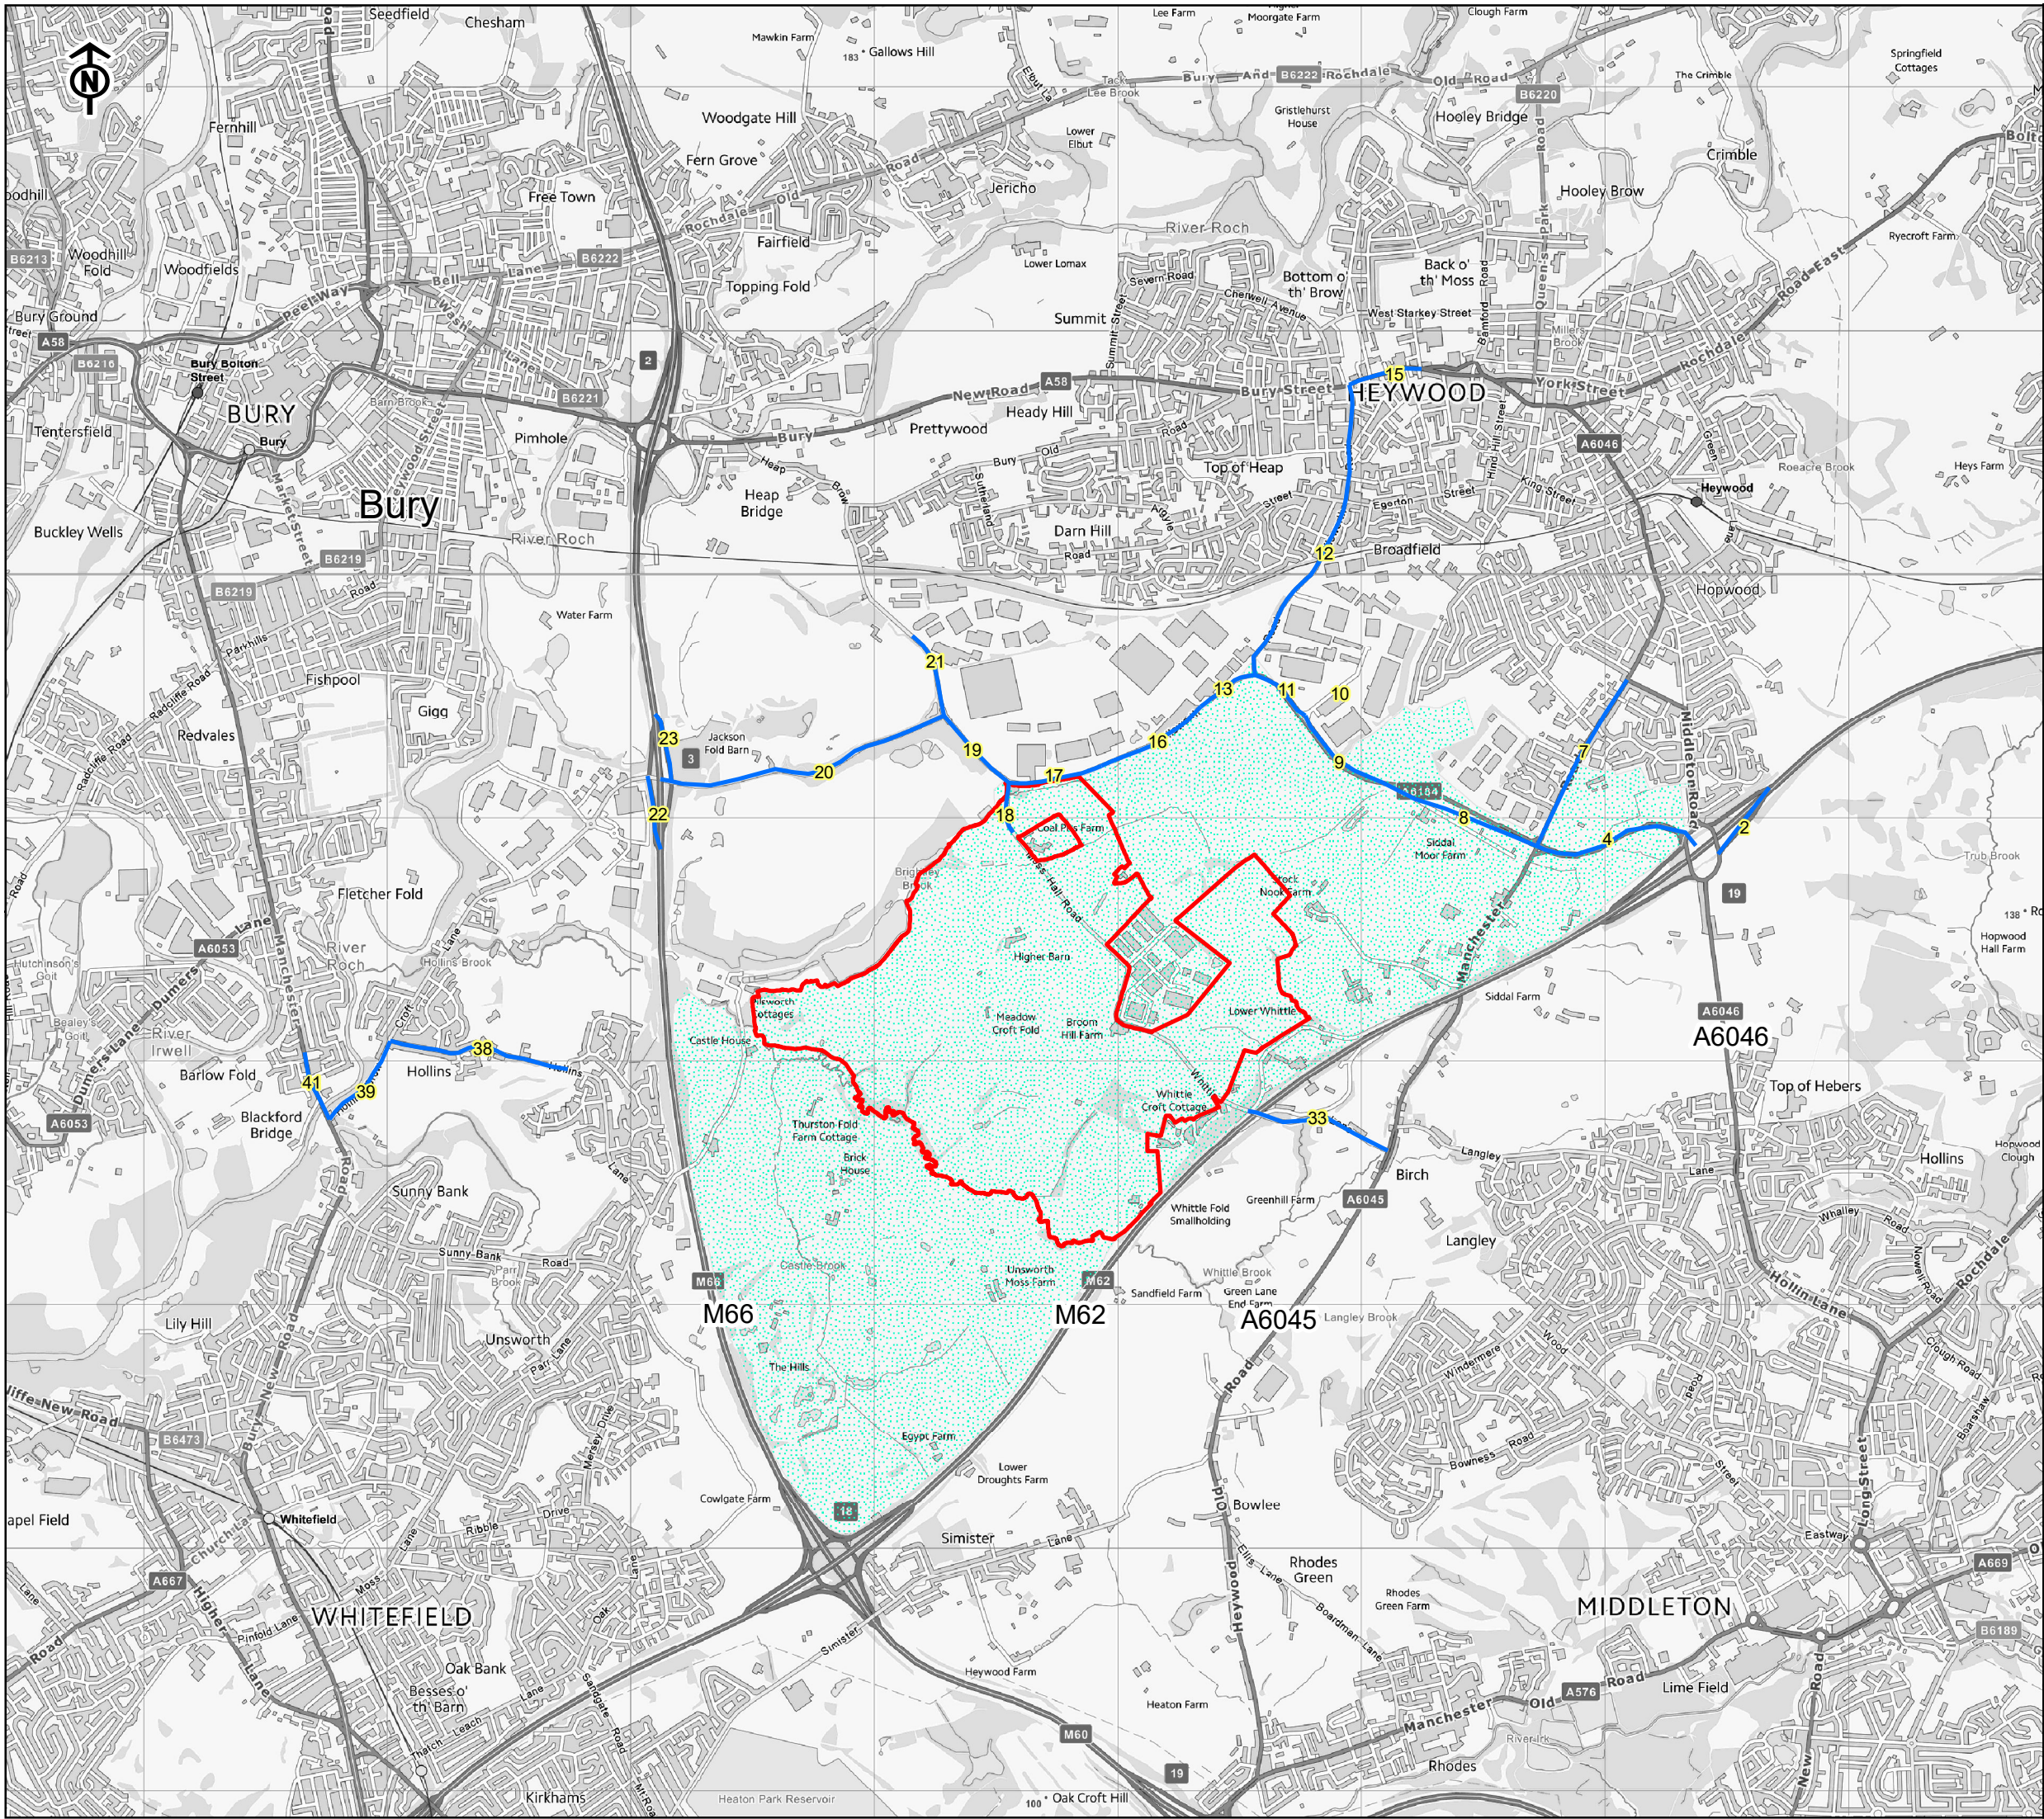

Legend

- Links for
- Proposed Scheme (Application Boundary)
- PfE JPA1.1 Allocation Boundary

Figure 8.5: ES Transport and Access – Links for Assessment

Proposal: Northern Gateway JPA1.1
Location: Bury, Manchester
TT Job No.: 784-B048805



TETRA TECH

0 320 640 960 Meters

Scale: 1:25,641 @A4

NGR: 383,617 E / 408,616 N

08 April 2025

© Crown Copyright All rights reserved.
Licence number: 100019980

© Tetra Tech Limited