



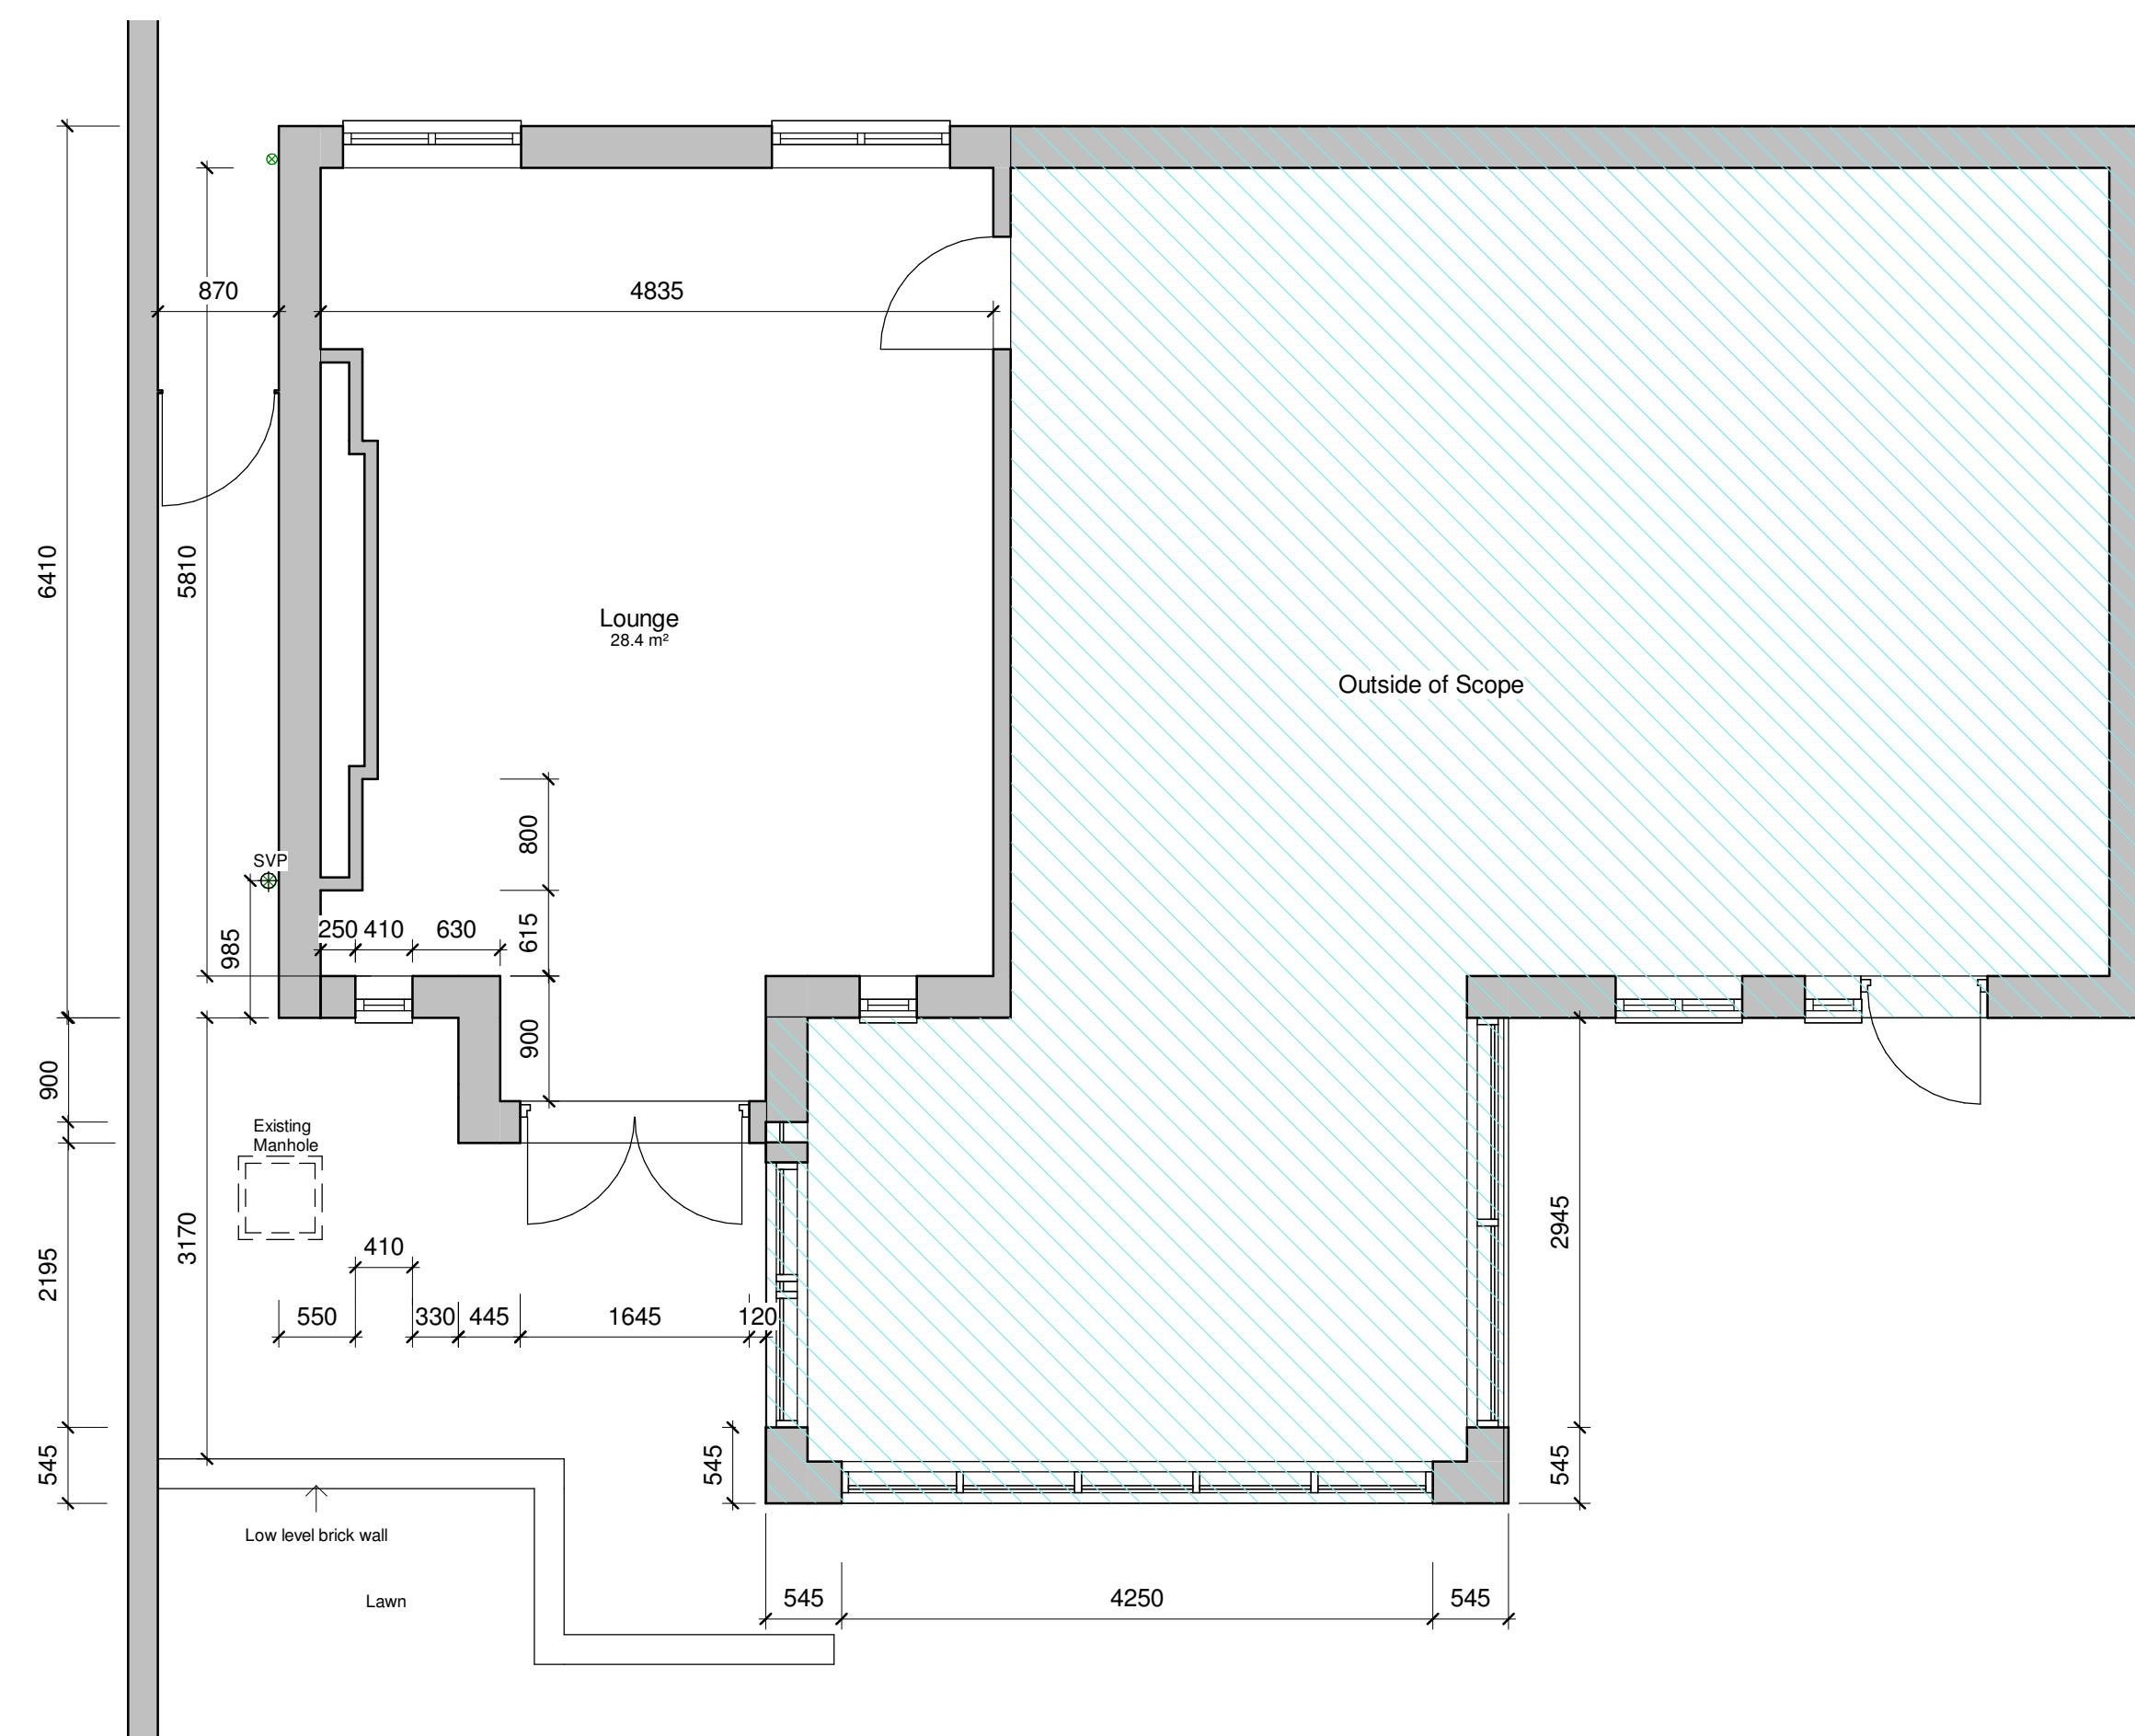

0 Existing Ground Floor
1 : 50

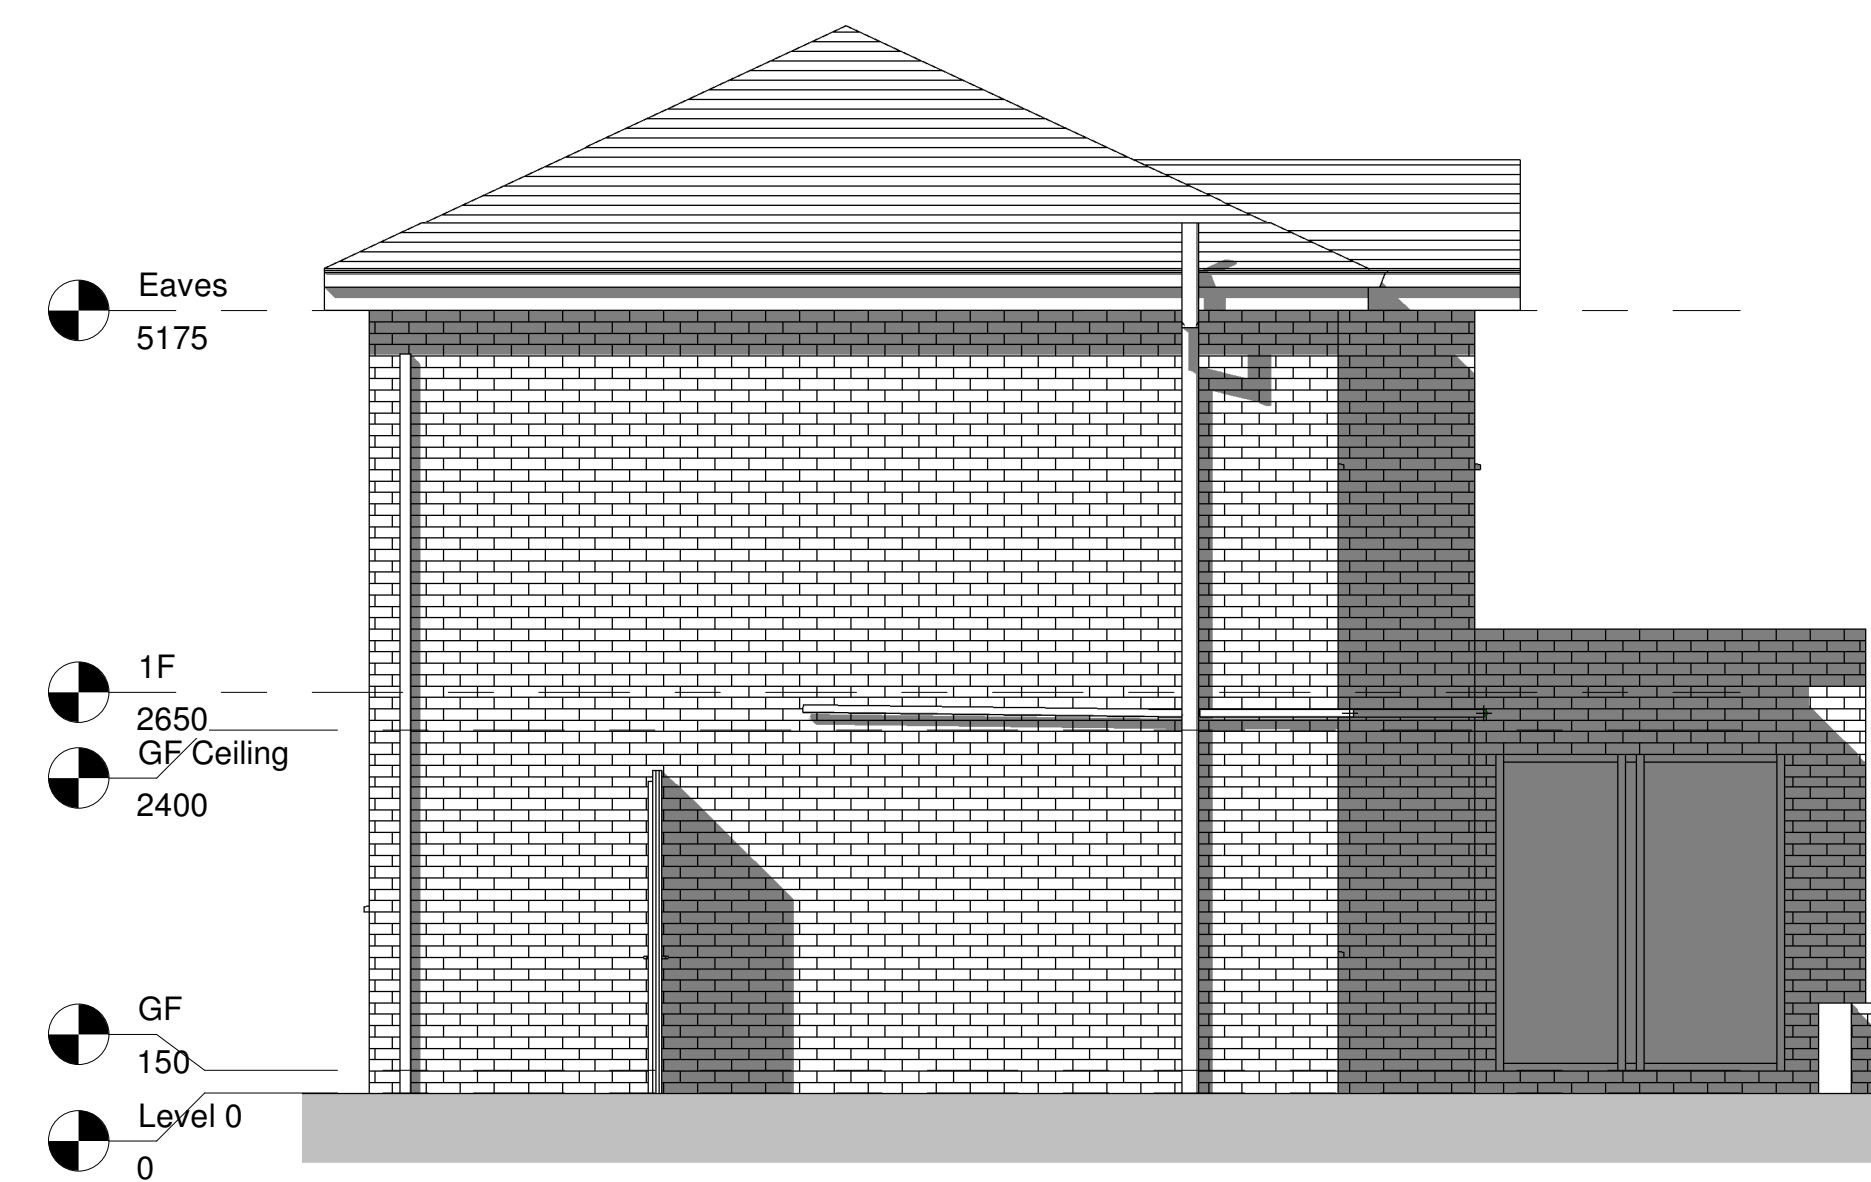

1 South Existing
1 : 50



2 West Existing
1 : 50

[illegible]

design with
DOM

PROJECT	
---------	--

Broadlea Grove

TITLE	
-------	--

Existing Plans and Elevations

CLIENT	
--------	--

Mo Tayab

DRAWN BY DG

SCALE (@ A1)
1:50

DRAWING

DRAWING NUMBER	F
BLG_DWD_00_DR_A_3000	

REV