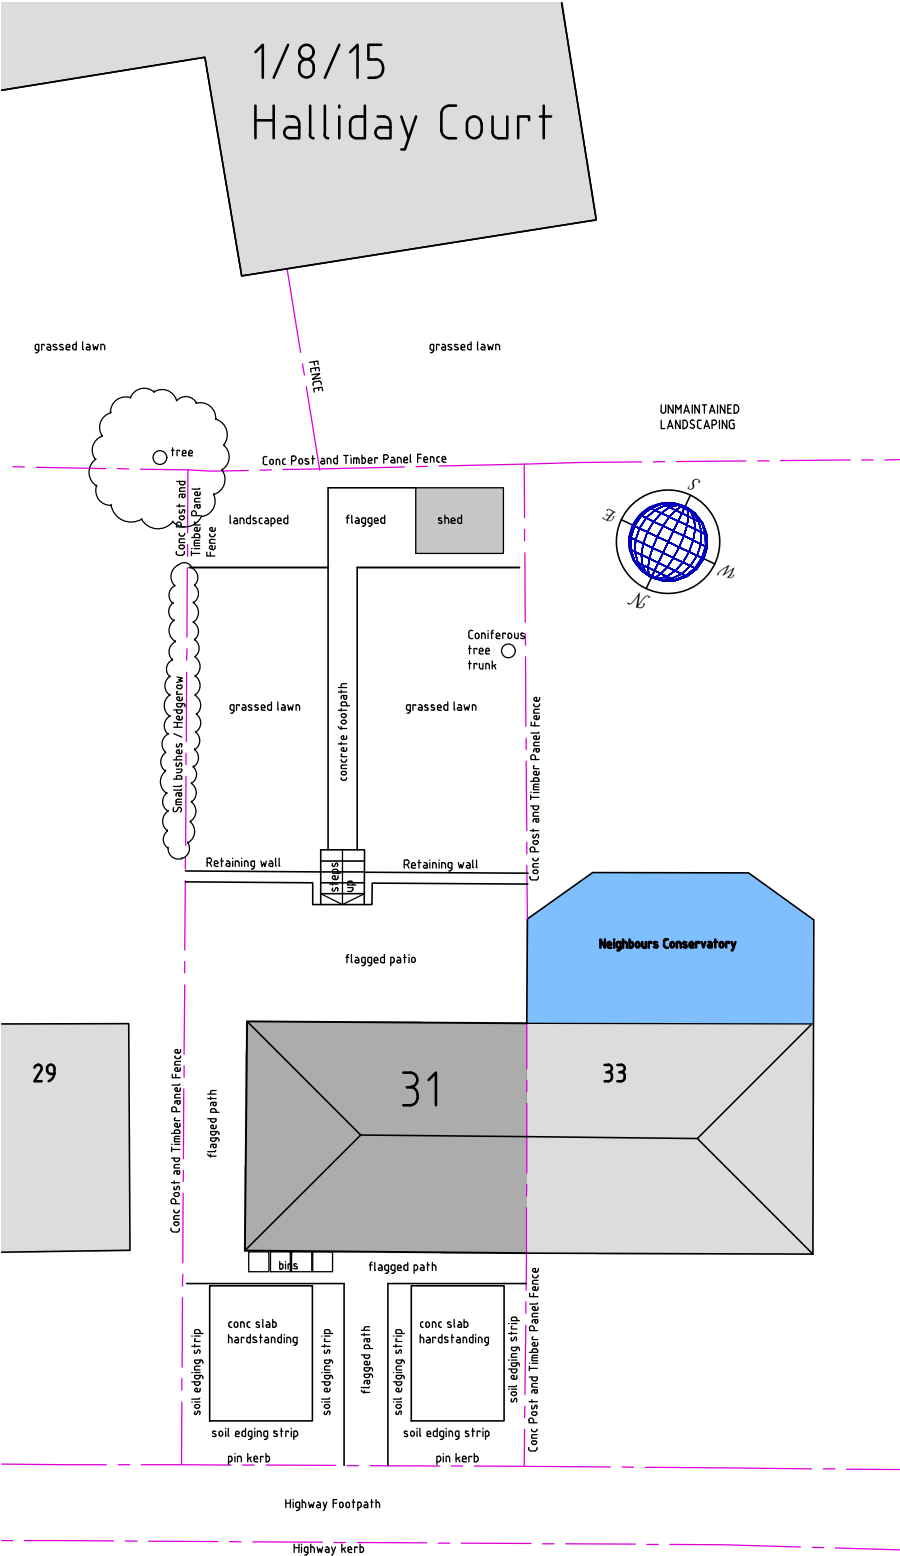


SCALE BAR 1:200

Rev.	Amendments	Date
------	------------	------


ISSUED FOR : PLANNING

CLIENT
Mr & Mrs Betham
-

PROJECT-SCHEME
31 Stopford Avenue
Smighybridge. Littleborough
OL15 8QH

TITLE
1:200 BLOCK PLAN
AS EXISTING
-

PROJECT No.	DRG. No. BPE001	SCALE 1:200
	DATE MAY '23	REVISION A

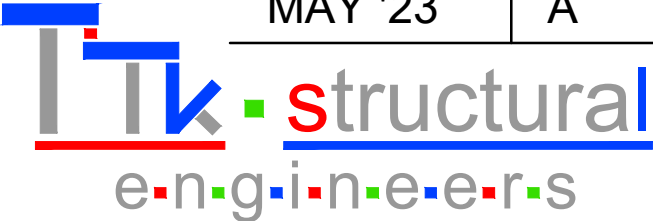

99 Manor Road. Shaw. Oldham. OL2 7JG (m: 07971 037112)

THIS IS AN ISO A3 SIZED DRAWING