


GENERAL NOTES:

- For the purposes of construction the drawing must not be scaled and only within or between elements.
- All dimensions are to be taken from the original drawing.
- All dimensions to be checked on site.
- All architectural drawings are to be read in conjunction with the relevant specification and schedule of materials.
- All the details and site/ground drawings to be read in conjunction with the relevant consultants and subcontractor drawings.


REV.	DESCRIPTION	DATE	DRAWN	CHECK
P01	PLANNING ISSUE	30/01/24	KJ	AZ

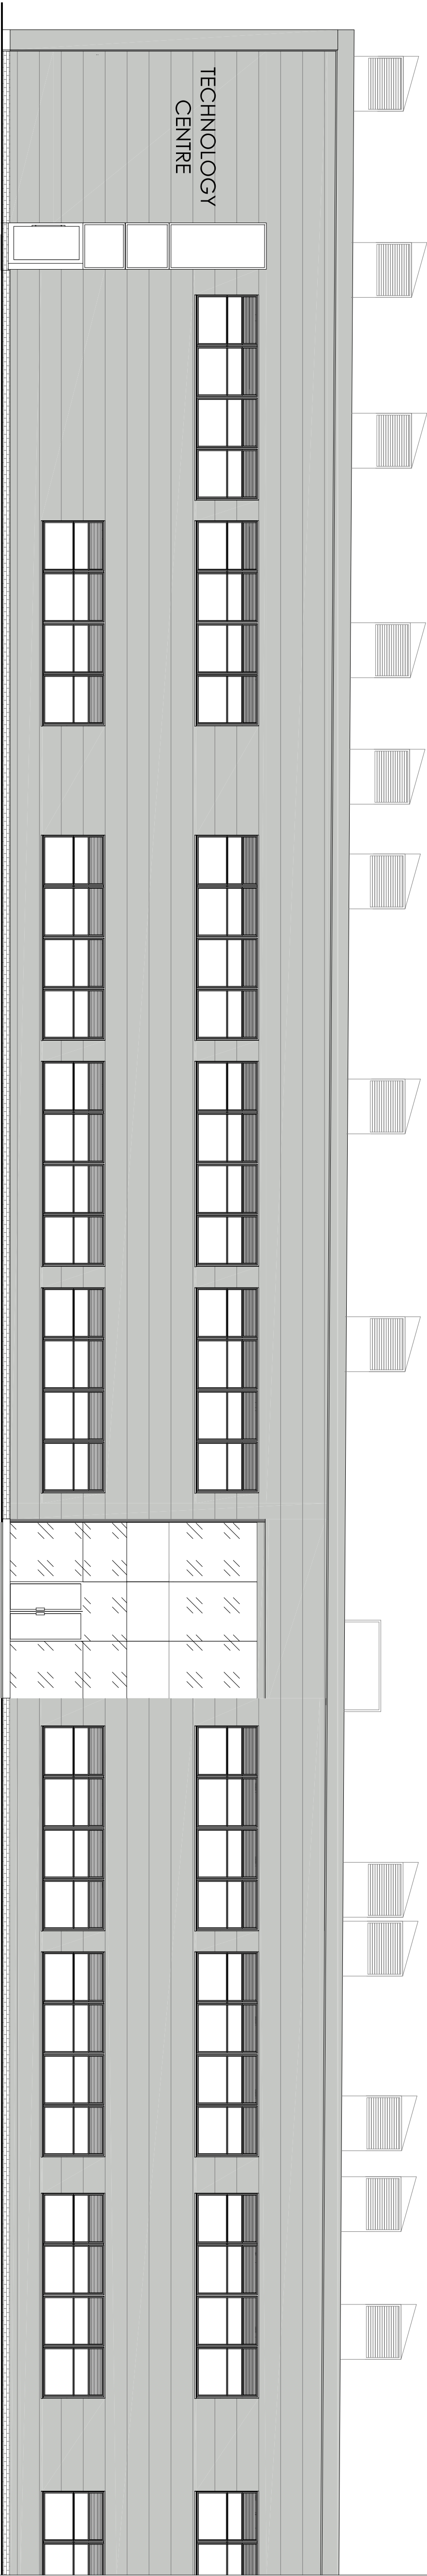

EXISTING

Graphic vinyl applied to existing glazing. See Hopwood Hall College Proposed Signage - CGI Visualisations for details.

Illuminated lettering.

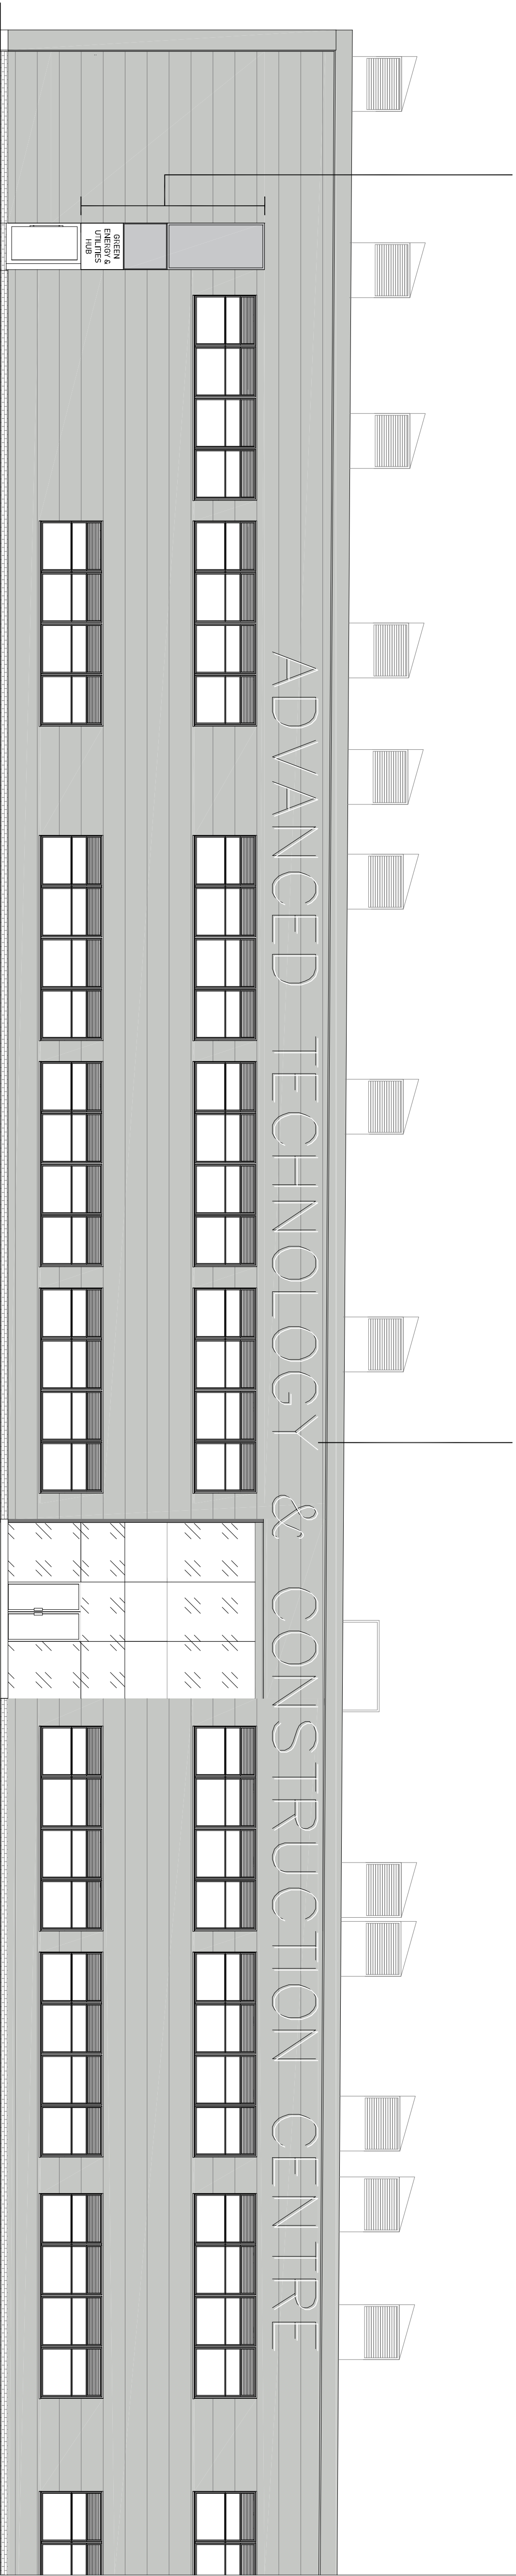

PROPOSED

Details

Illuminated Lettering:

900mm high letters (38700mm o/a length).
Built up rim and return metal letters.
Painted to RAL colour, complete with opal 050 acrylic faces.
LEDs: 6500k, approx. 800watts.
Typeface: Gotham Typeface.

Graphic Vinyl:


Green Energy & Utilities Hub vinyl signage to cover all glass directly above entrance door. Bottom panel will be backlit.

See Hopwood Hall College Proposed Signage - CGI Visualisations for further details.

DRAWING SCALE: 1:100



KEY PLAN (NTS):

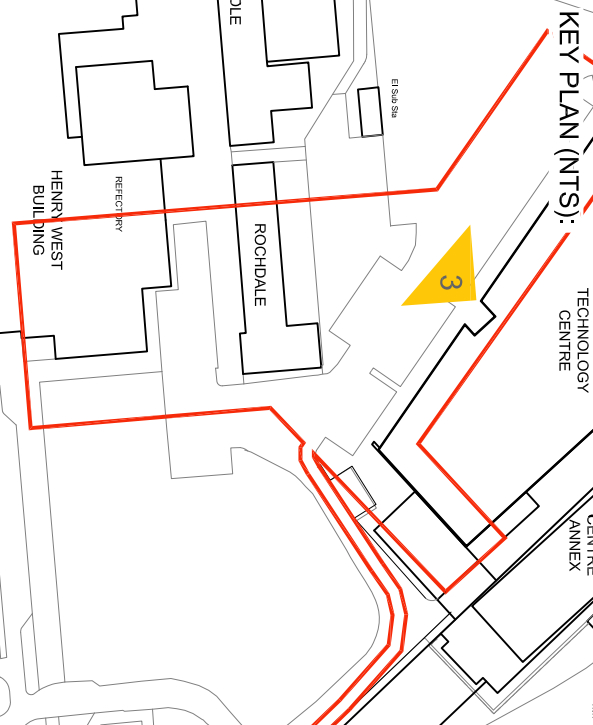

CLIENT:

Hopwood Hall College

PROJECT TITLE:

Campus Signage

PROJECT NO:

20862

DRAWING TITLE:

Elevation 3 - Existing & Proposed

DRAWING NO:

PROJECT	ORIGIN	ZONE	LEVEL	TYPE	ROLE	NO. #	REVISION
HCS	SEV	XX	XX	DR	A	03003	P01

SUITABLE FOR INFORMATION

REVISION: PLANNING

seven.

Studios at:
SEVENARCHITECTURE.CO.UK
Clarendon House
51 Bengali St
London E14 9AB
T: 01423 709 807
F: 01423 709 807
MANCHESTER
MARKGATE
CONWAY
DOUGLASSIDE
E17 2B6 875 720