



SD8811
388918
411967

SD8911
389137
411967

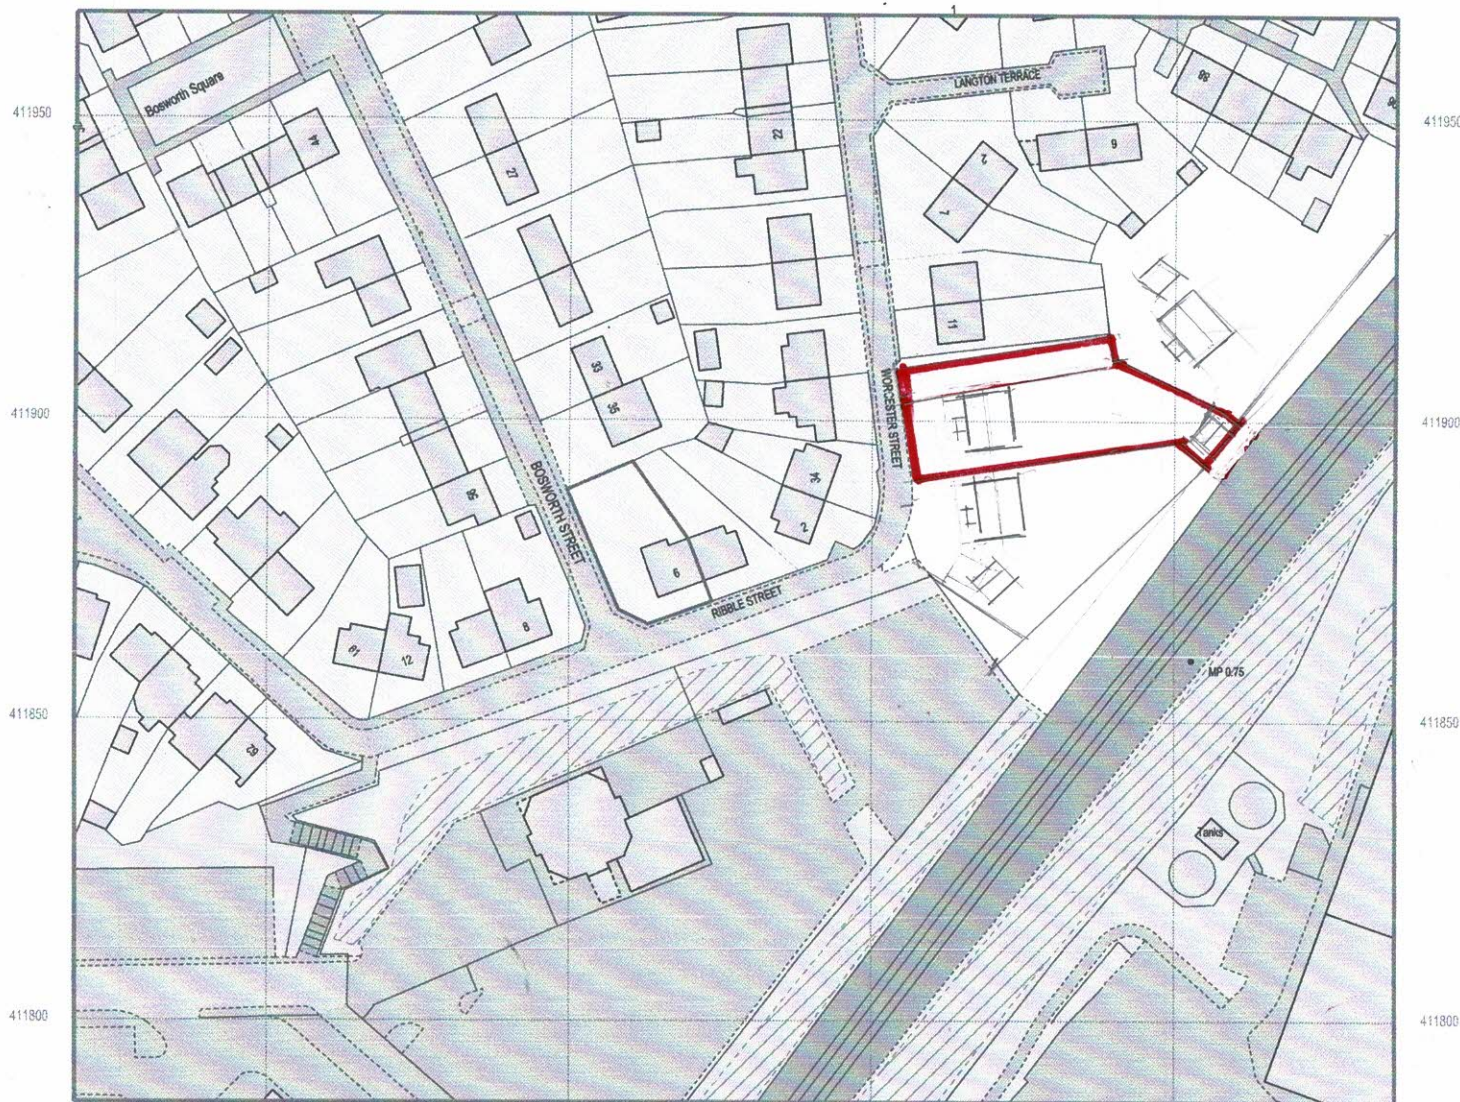

411786
SD8911
388918

411786
SD8911
389137

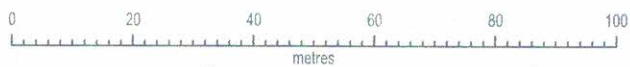

© Crown copyright 2022 Ordnance Survey 100053143

LOCATION PLAN

Scale bar 1 : 1250

