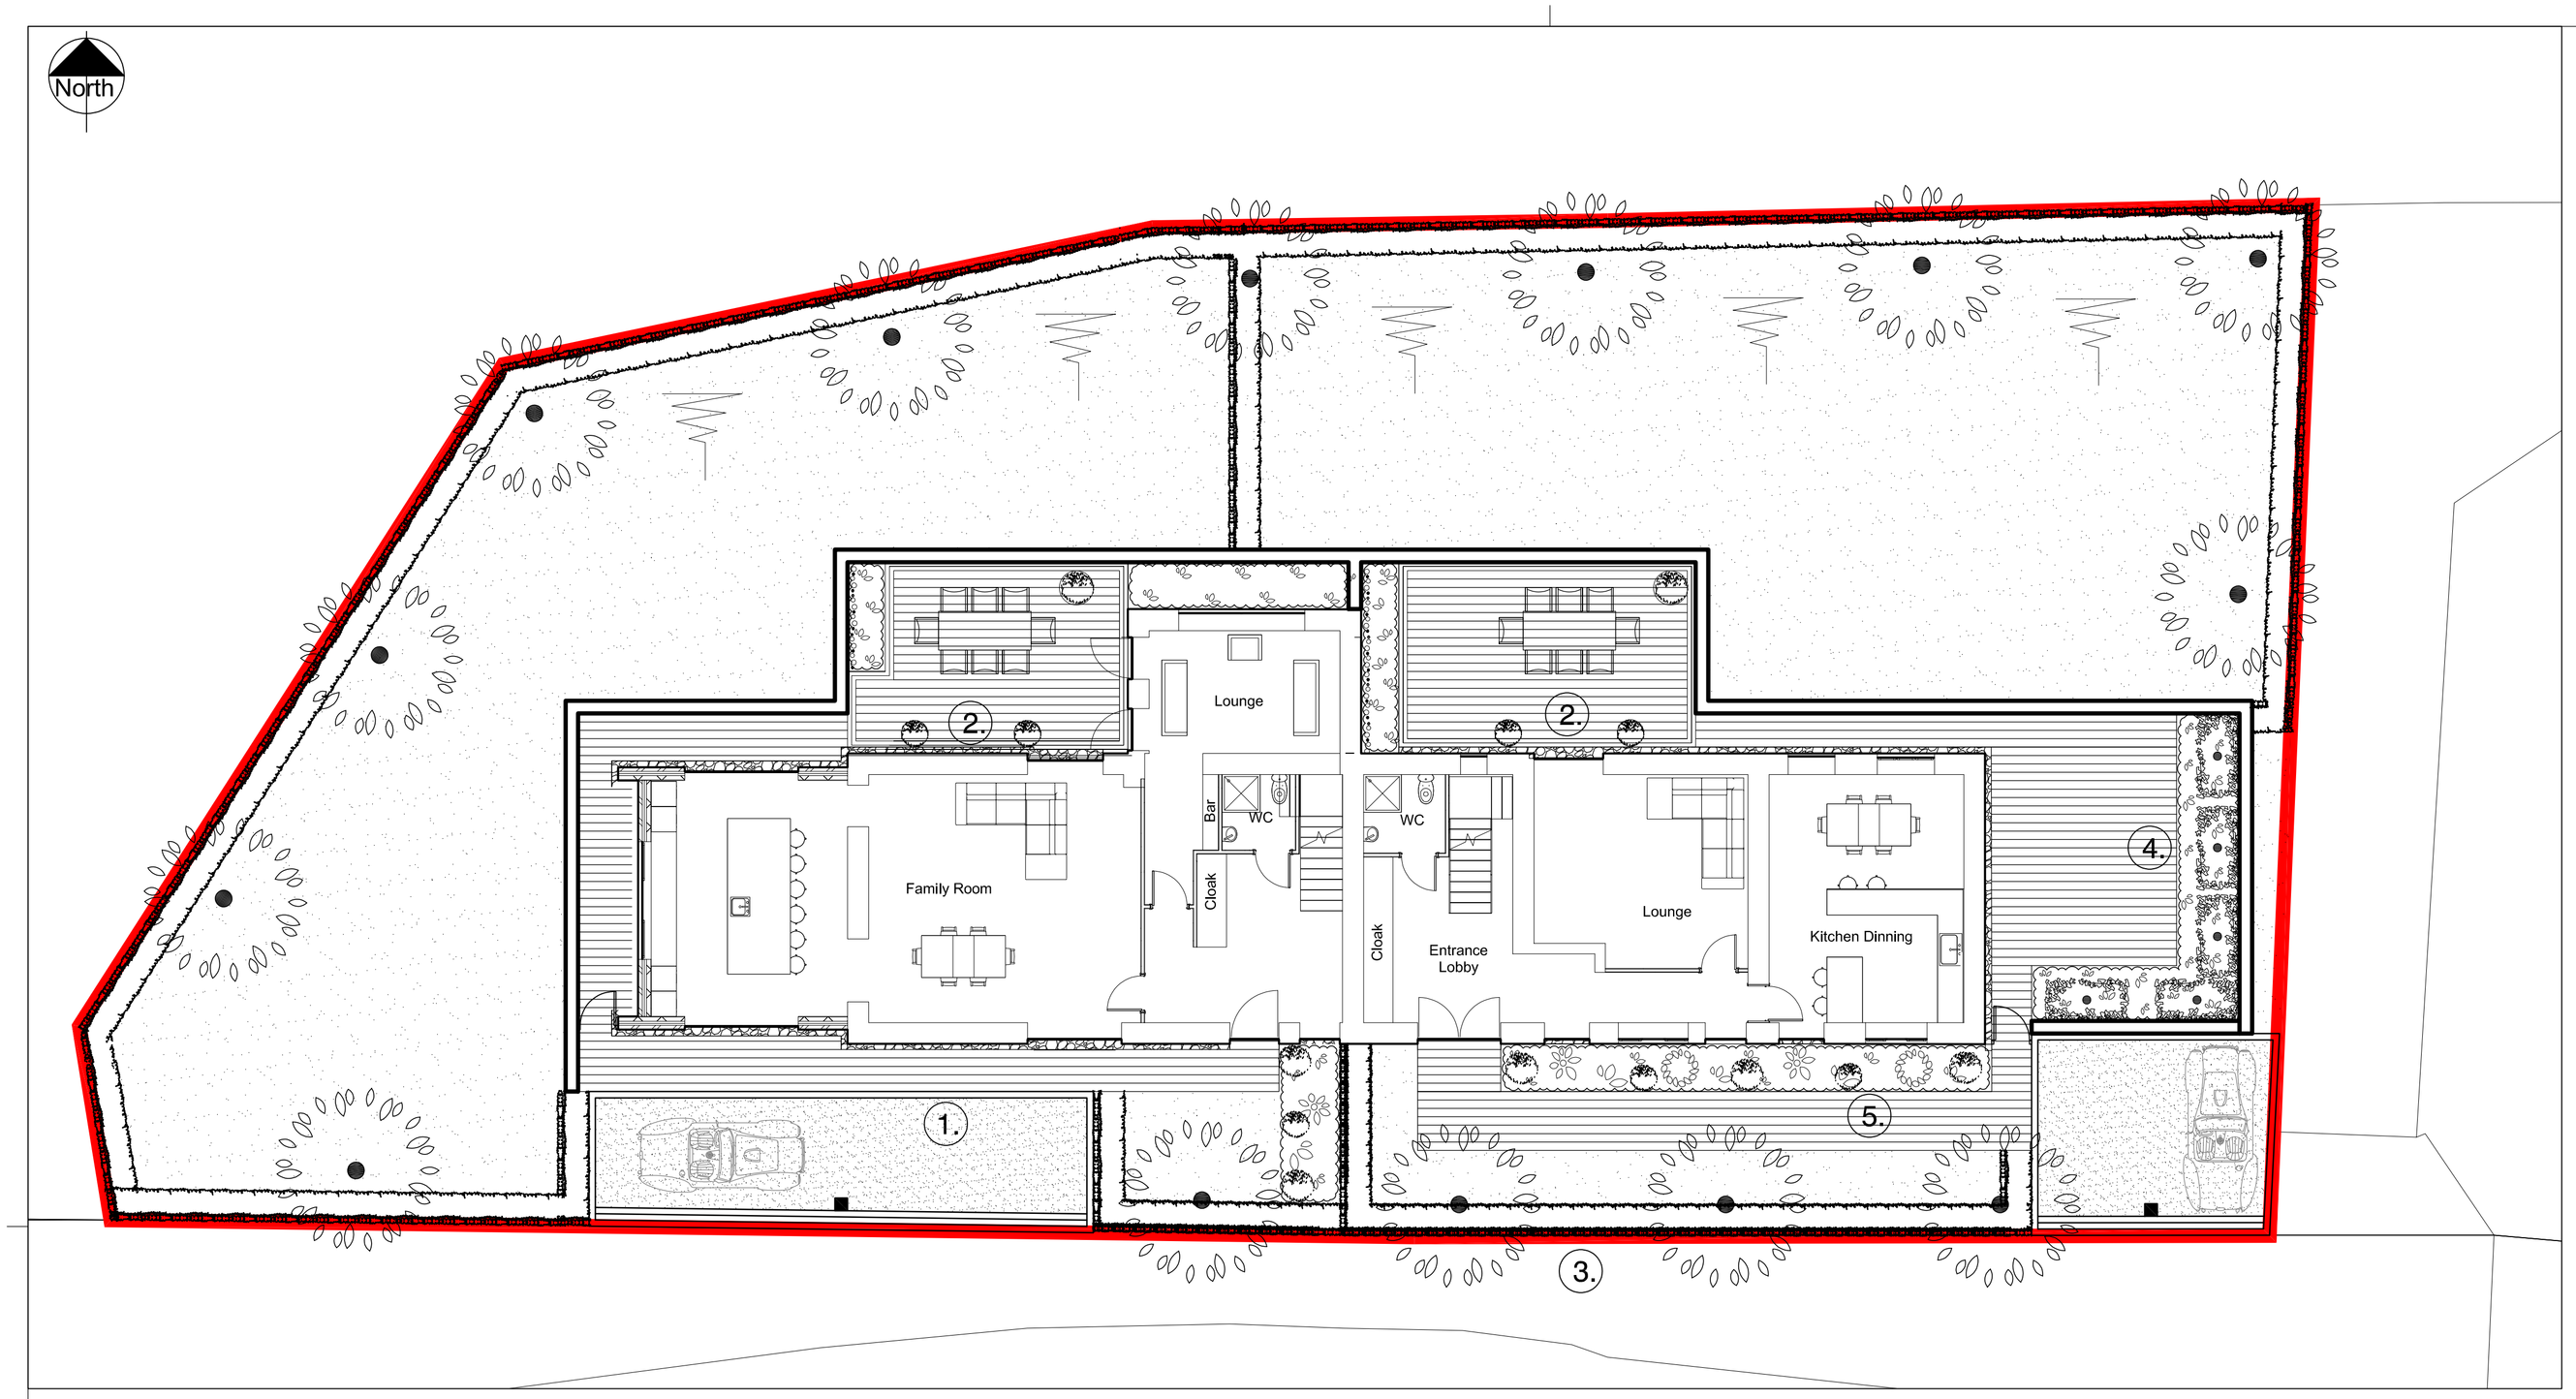

0 5 10 m

NOTES

ALL DIMENSIONS AND LEVELS ARE TO BE CHECKED ON SITE

ANY DISCREPANCIES ARE TO BE REPORTED TO THE PROJECT MANAGER BEFORE ANY WORK COMMENCES

THIS DRAWING SHALL NOT BE SCALED TO ASCERTAIN ANY DIMENSIONS WORK TO FIGURED DIMS ONLY

THIS DRAWING SHALL NOT BE REPRODUCED WITHOUT EXPRESS WRITTEN PERMISSION FROM Clarkes Bespoke Design LTD.

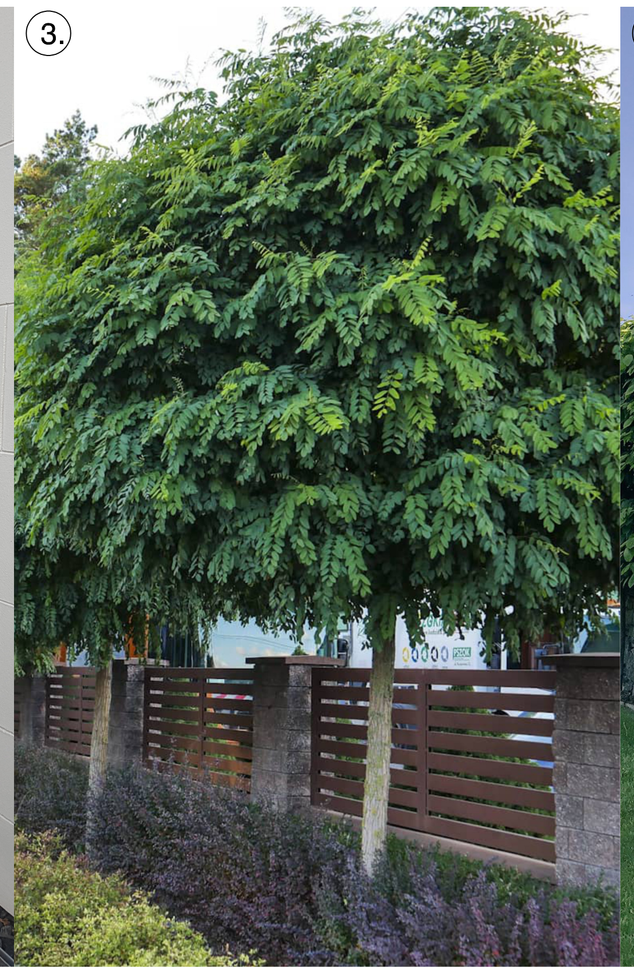

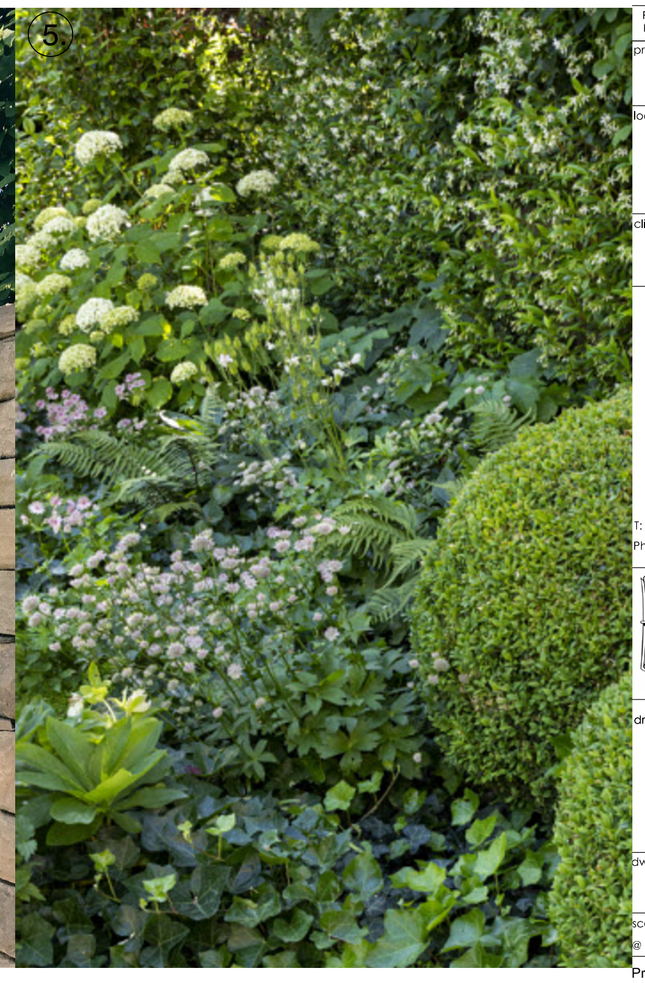

Rev No.	Rev Date	Rev By	Description

project
M009 Leaches Farm

location
Leaches Farm
Ashworth Road
Rochdale
OL11 5UN

client
Justin Farrell

DESIGN
ARCHITECTURE.INTERIOR.LANDSCAPE
T: 07402266305 E: brad@cbdarchitecture.com
Phoenix House, 4 Huddersfield Road, Stalybridge, SK15 2QA

CIAT
REGISTERED PRACTICE

drawing title
Precedent Sheet

dwg purpose
Information

scale @ sheet size A1
drawn CW checked CW
rev date27.05.2024

Project Number M009
002 A drawing number
23.05.24 Current Revision A Issued To

Clarkes Bespoke Design LTD