
GROUND FLOOR PLAN
as proposed
Scale 1:50@A3

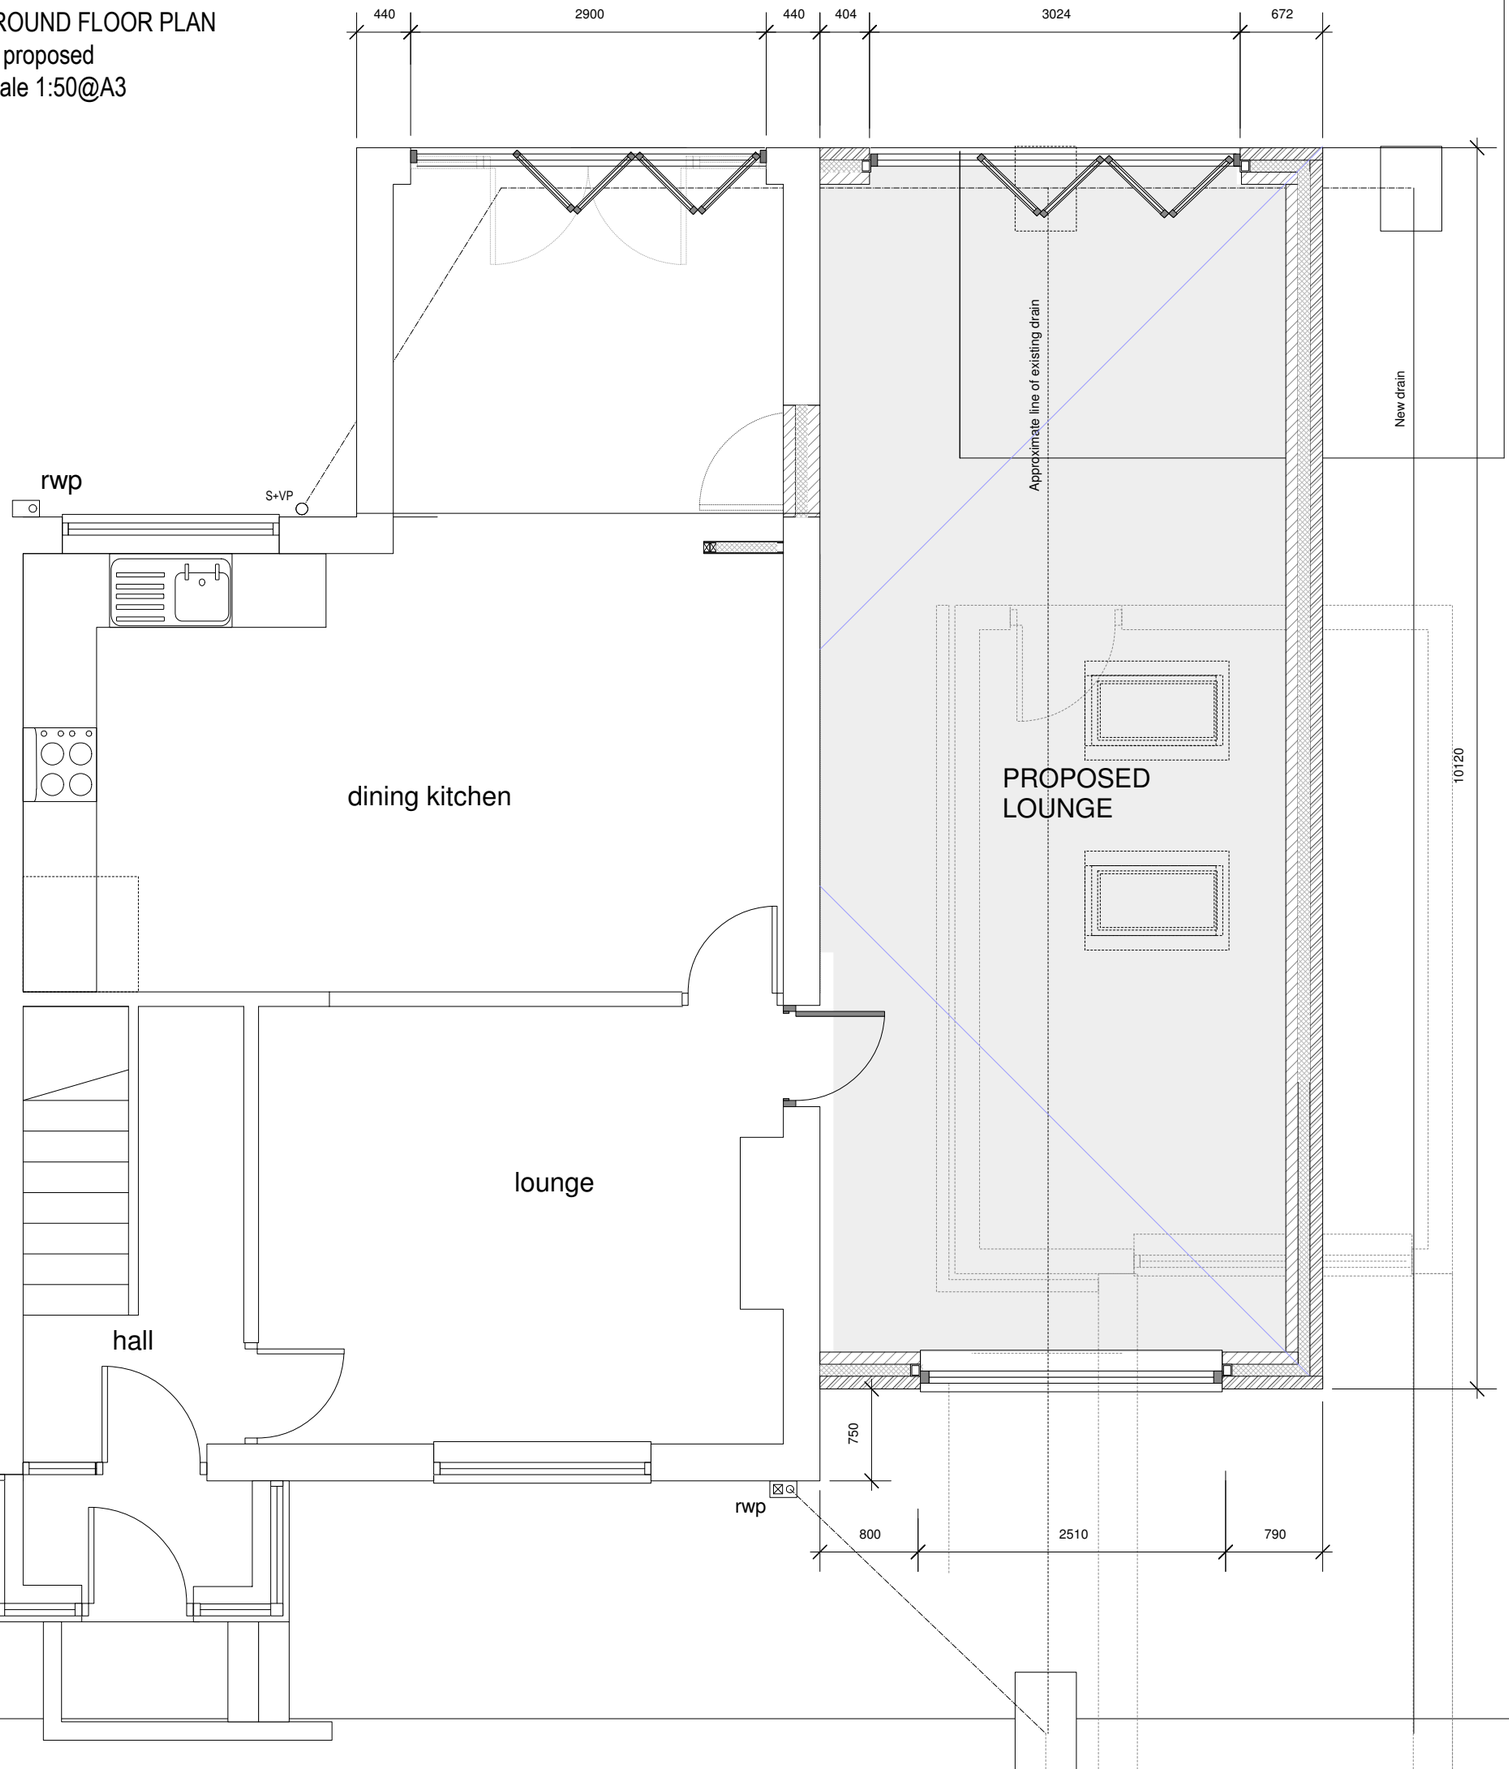

SUBJECT TO
PLANNING AND
BUILDING REGULATION APPROVAL

revisions

A	Re-design	Mar.17

project
PROPOSED SINGLE STOREY SIDE EXTENSION

at
32 Kinder Way, Middleton.

client
Mr M.A. Smith & Mrs J.M. Evans

drawing
GROUND FLOOR PLAN
as proposed

date Dec.2018

drawing nr. 2

scale as per drawing @A3

rev.
A