


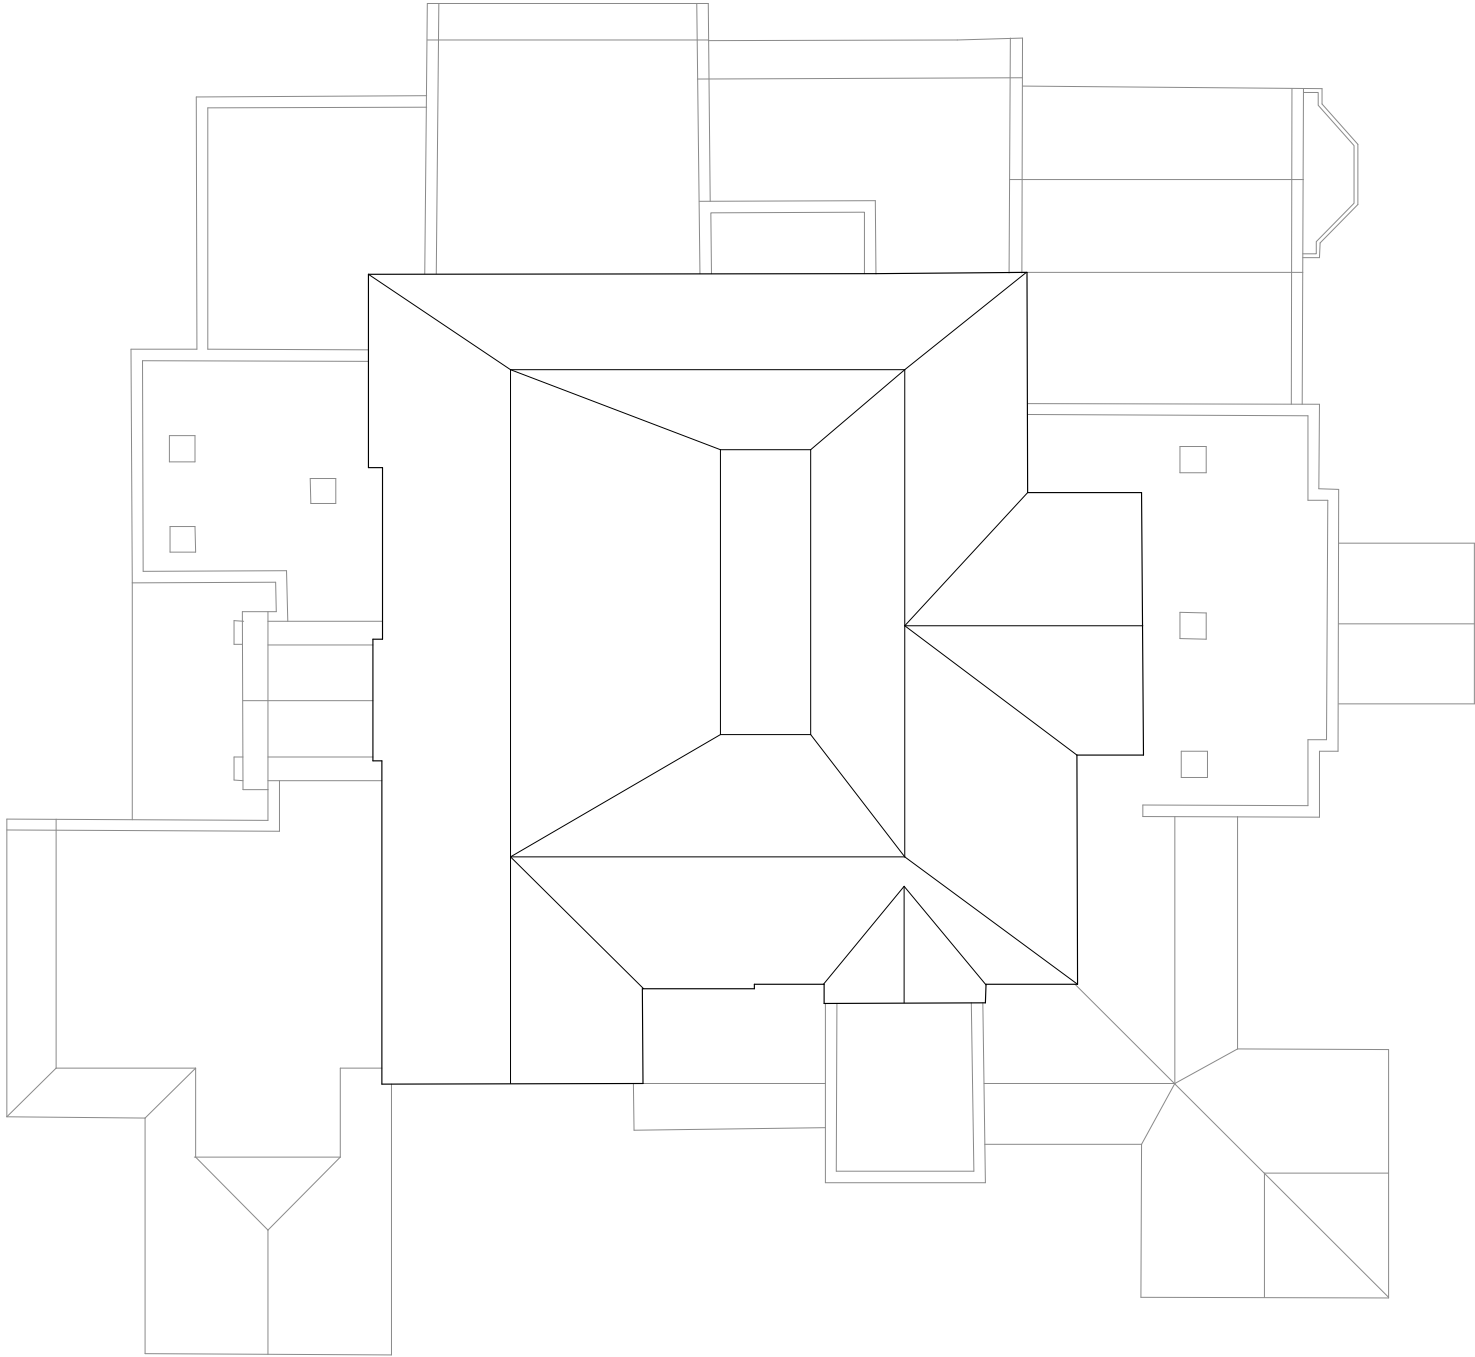

Rev A2 - 07/23 - Rooflights added