


NOTES

THIS DRAWING IS TO BE READ IN CONJUNCTION WITH THE FOLLOWING DLA ARCHITECTURE DRAWING NUMBERS:

- 2022-052 20000 GROUND & FIRST FLOOR GA PLAN
- 2022-052 20002 ROOF PLAN
- 2022-052 20010 GA ELEVATIONS & SECTIONS


This Drawing is for planning only, it is not to be used for any other purpose.

| External Materials Schedule |   |
|-----------------------------|---|
| Ref                         | Material description   |
| 1                           | Built up metal profiled cladding panel 32mm profile sheet laid horizontally wide rib out finish Colourcoat Prisma colour Metallic Silver RAL 9006                              |
| 2                           | Built up metal profiled cladding panel 32mm profile sheet laid vertically narrow rib out finish Colorcoat Prisma colour Sargasso RAL 5003                                      |
| 3                           | Built up metal profiled insulated cladding 50mm half round panels vertically laid colour Merlin Grey BS18B25                                                                   |
| 4                           | Composite metal wall cladding grade B microrib panels laid horizontally finish Colorcoat Prisma colour Metallic Silver RAL 9006                                                |
| 5                           | PCC retaining / dock wall   |
| 6                           | Powder coated aluminium framed curtain walling with double glazed units argon filled cavity low 'e' clear inner pane with look-a-like panels and integral door where indicated |
| 7                           | Office windows powder coated aluminium framed double glazed fixed lights argon filled cavity low 'e' clear inner pane                                                          |
| 8                           | Insulated vertical rise sectional level access doors colour Merlin Grey BS18B2                                                                                                 |
| 9                           | Powder coated steel external doorsets to warehouse colour Merlin Grey BS18B25                                                                                                  |
| 10                          | dock leveller to specialist sub-contractor details   |

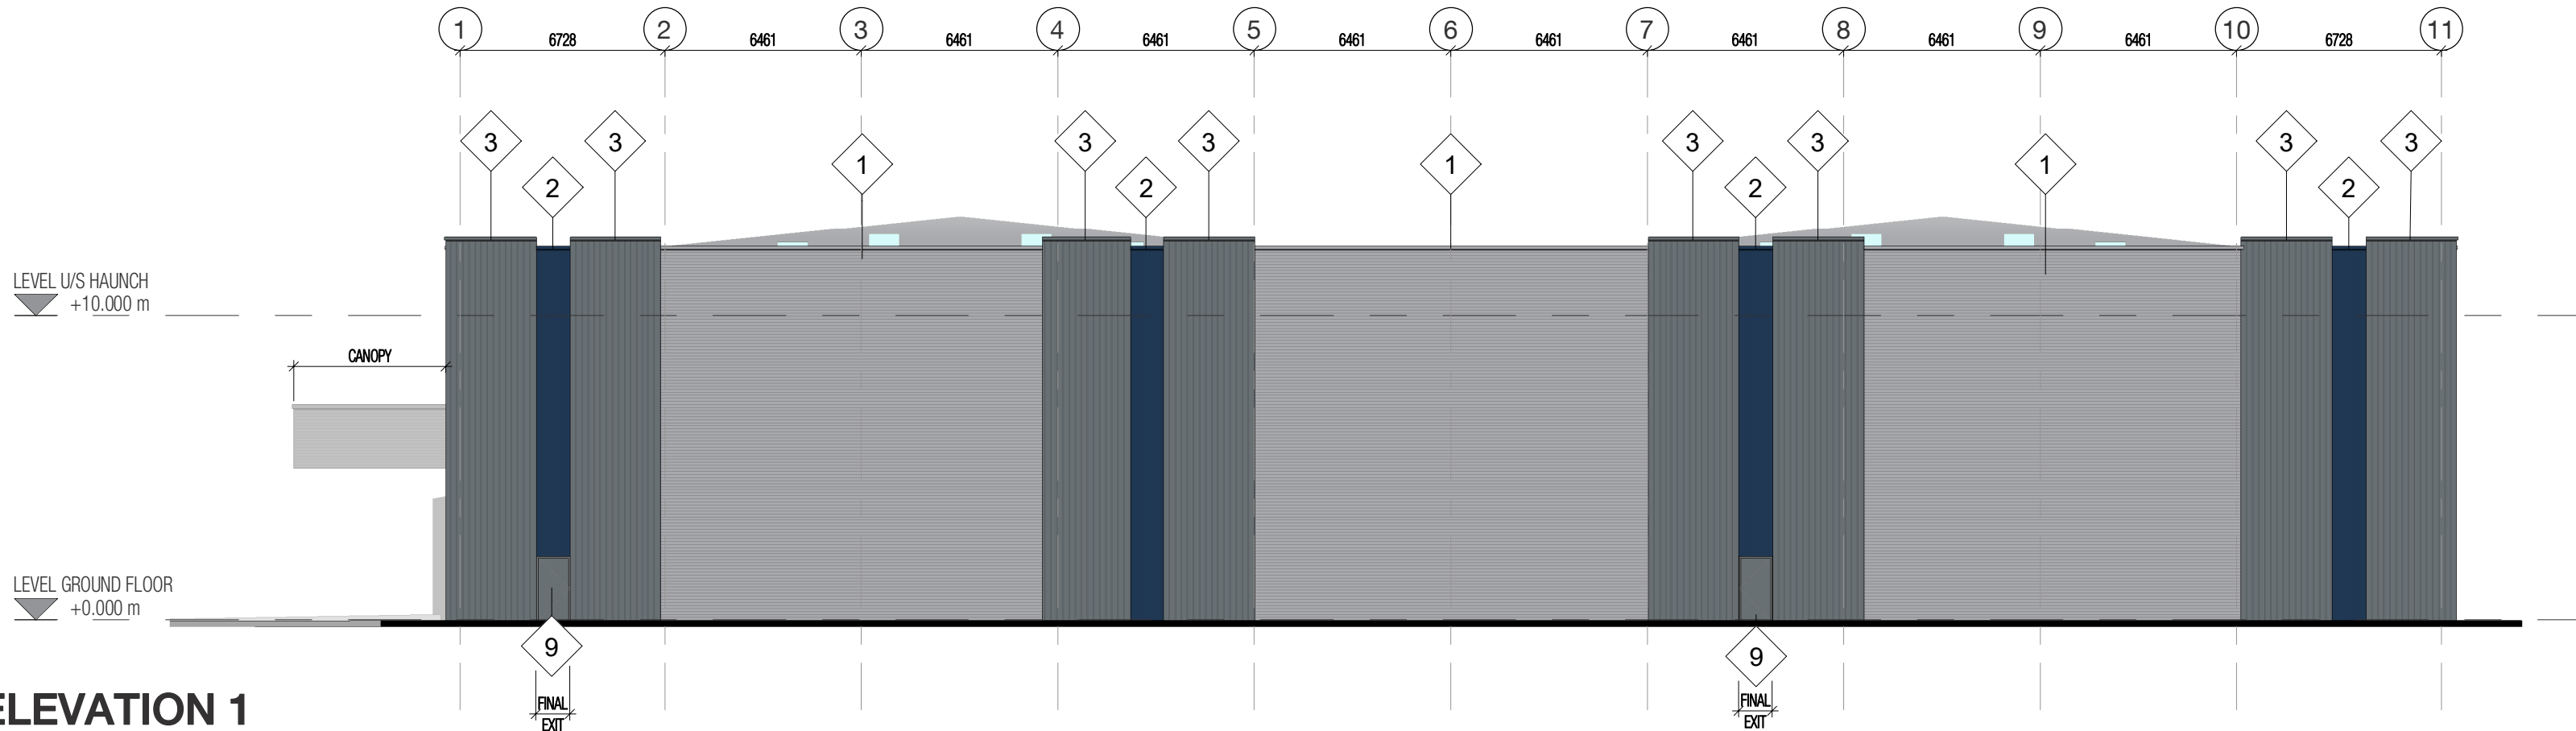


ELEVATION 1

1 : 200

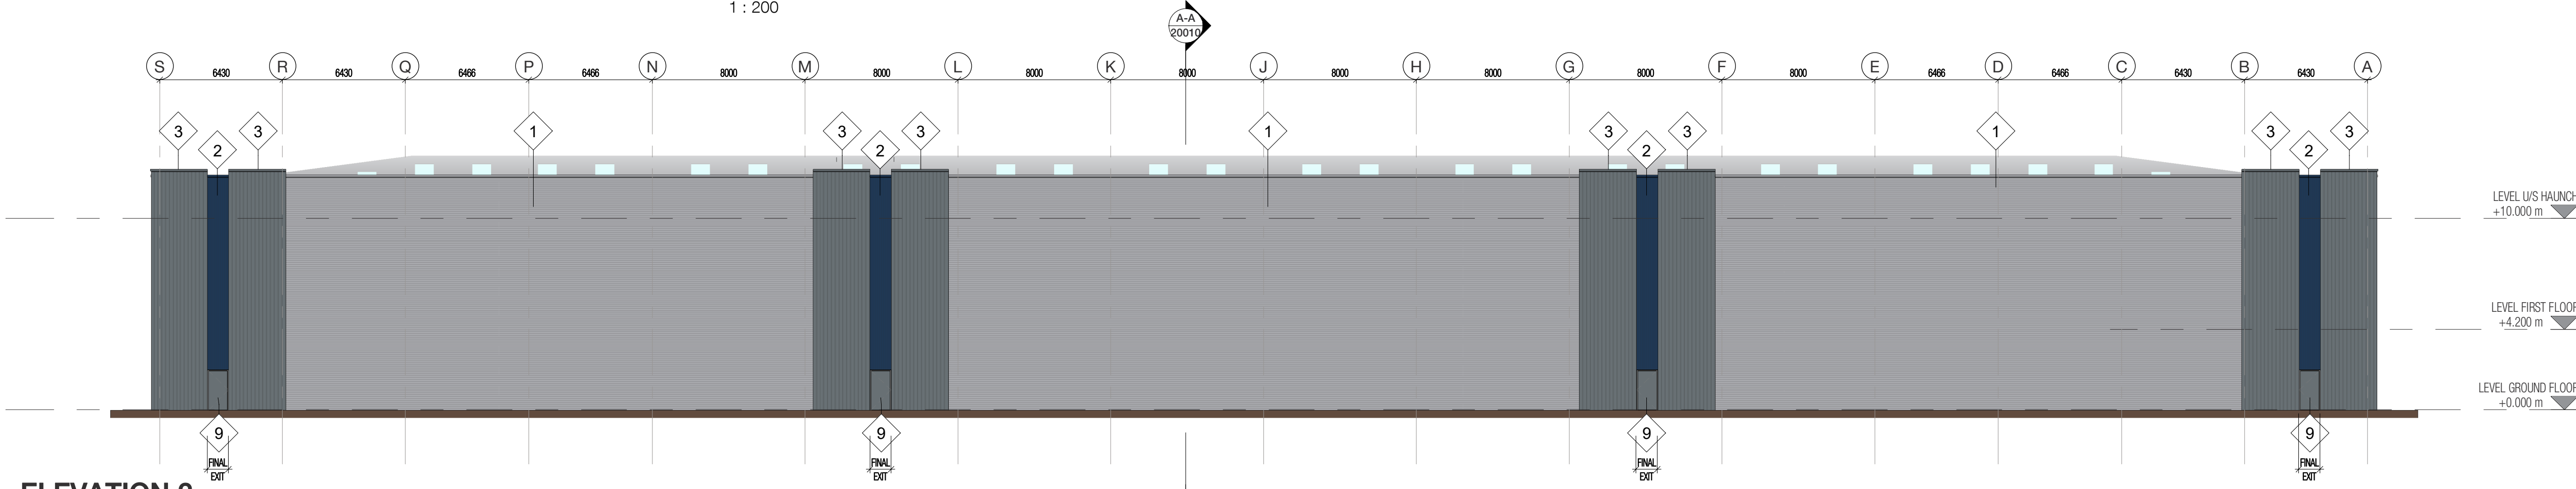


ELEVATION 2

1 : 200

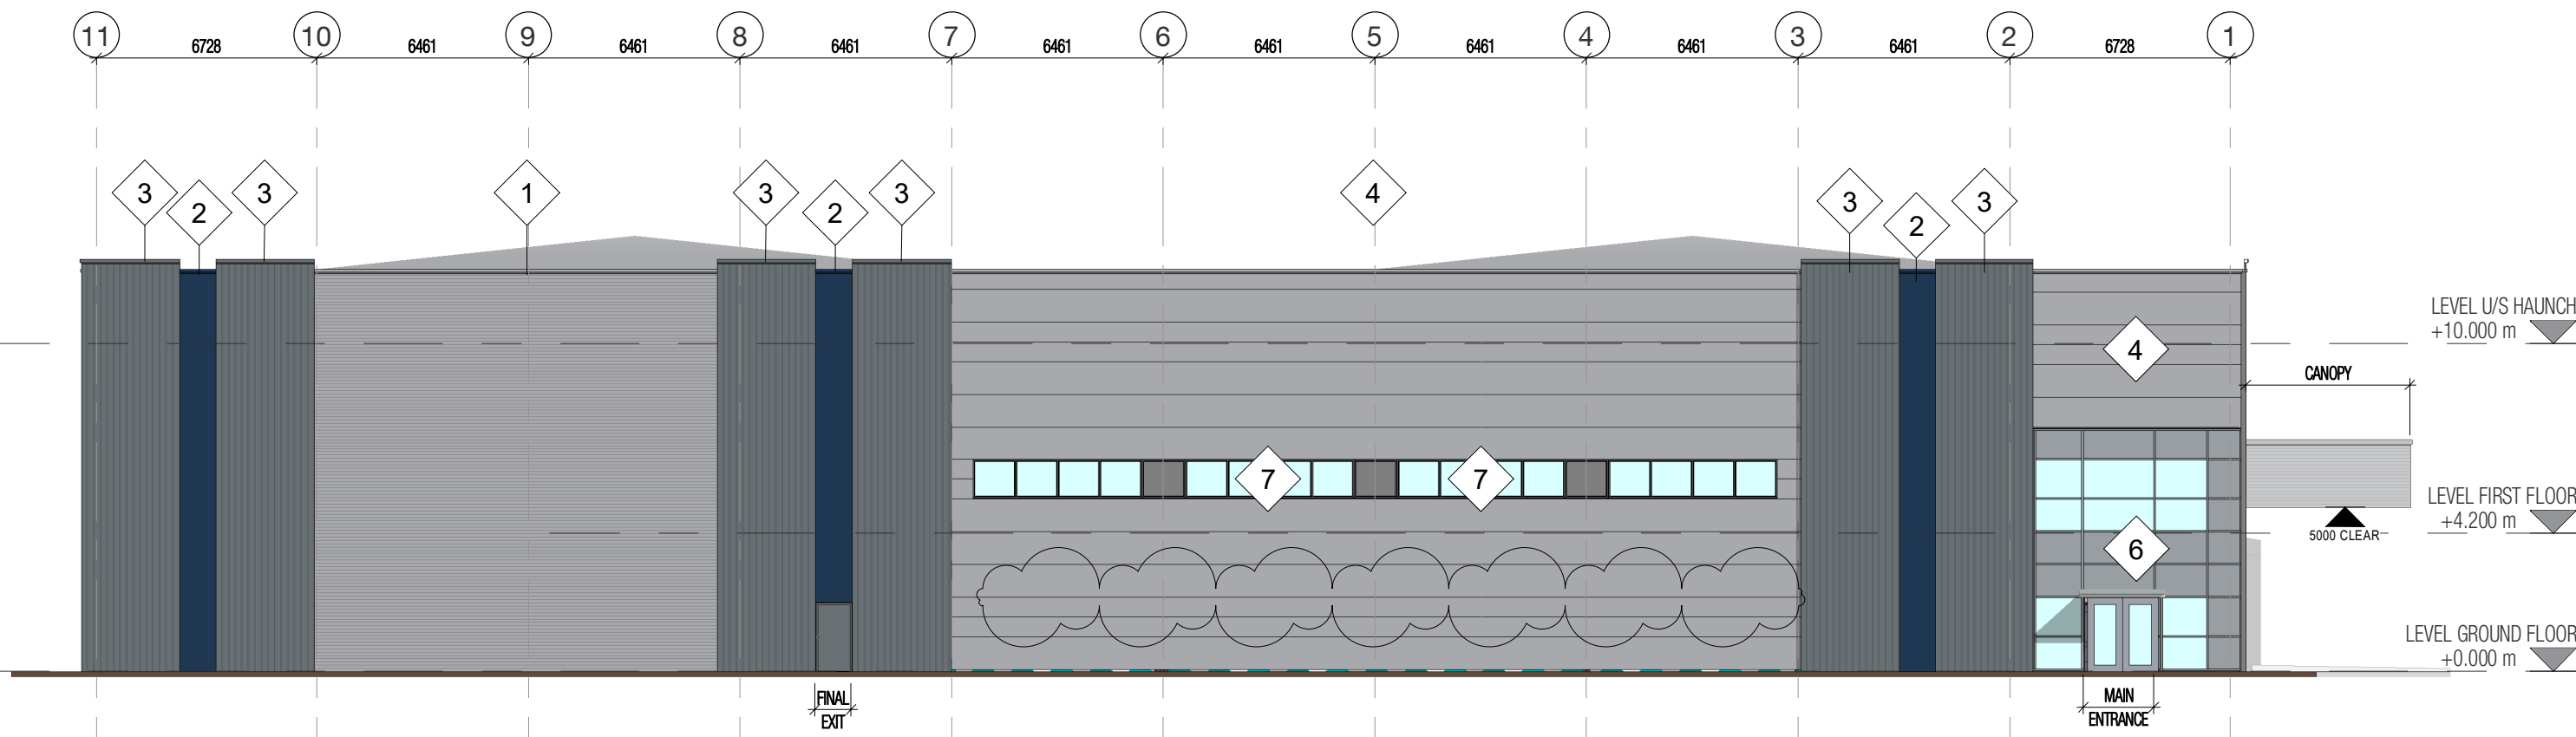


ELEVATION 3

1 : 200

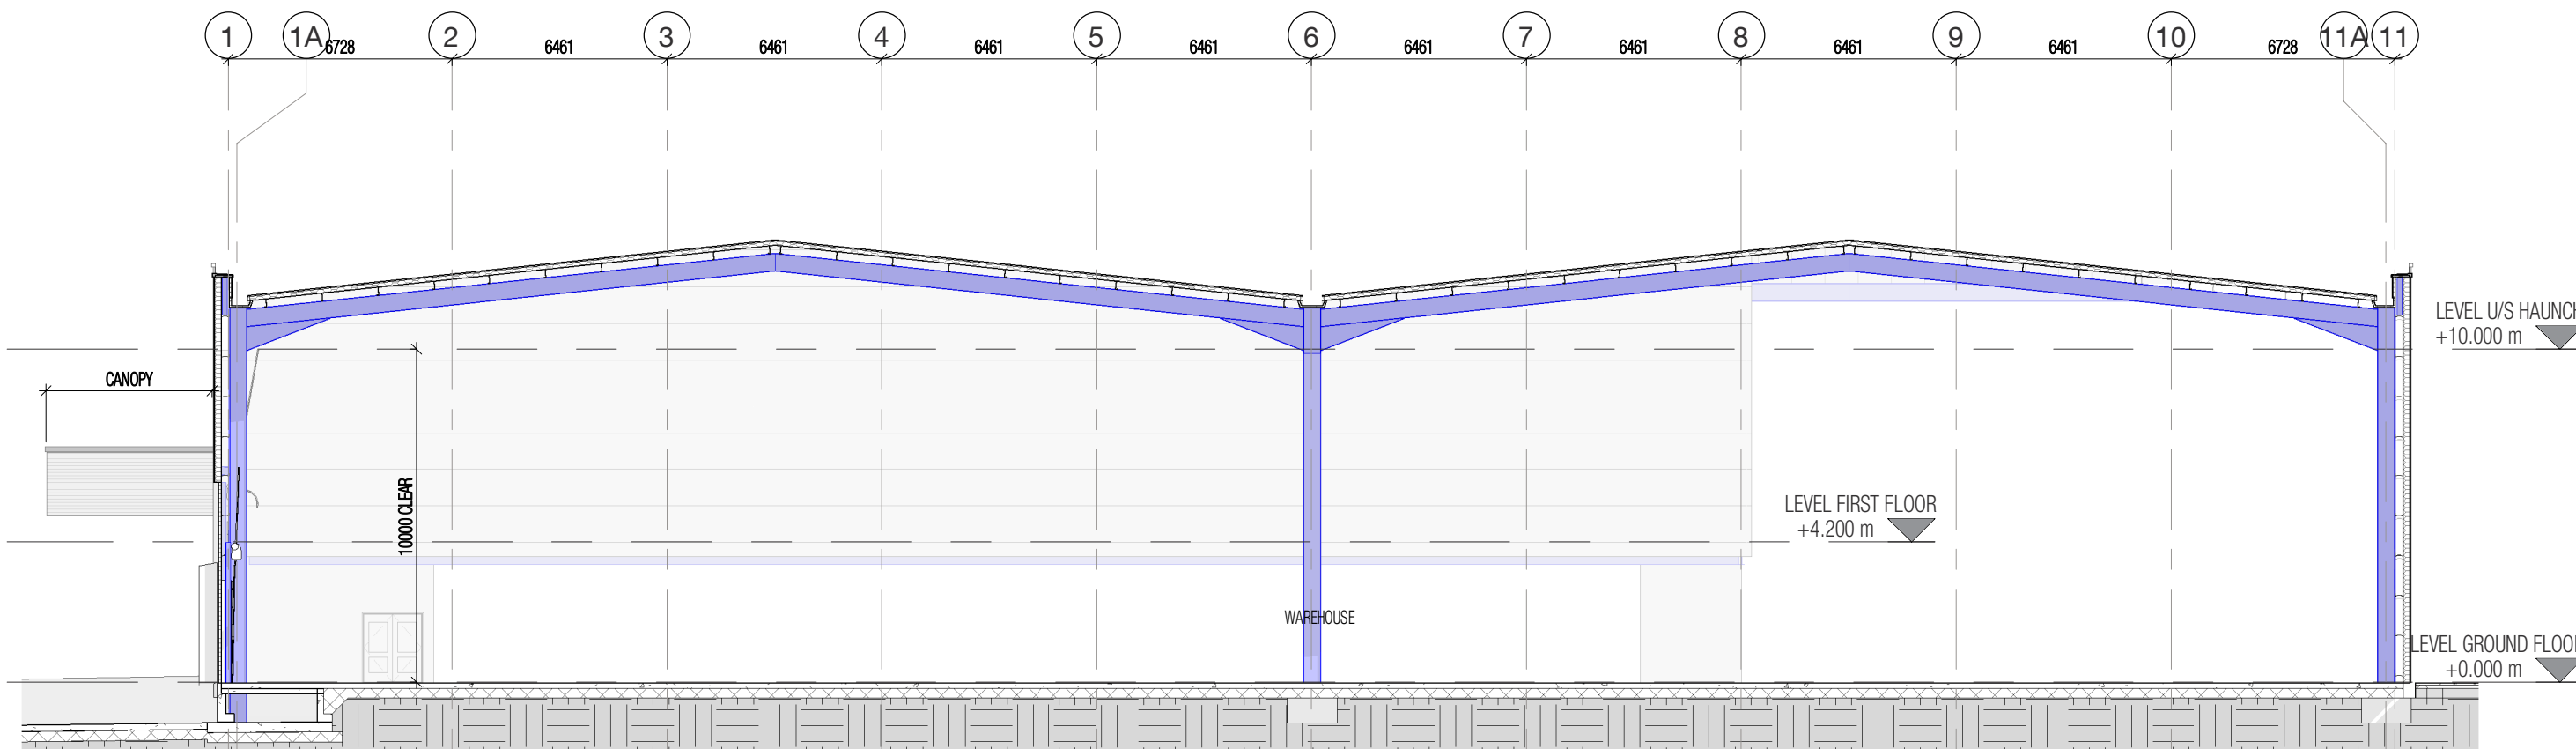

SECTION A-A

1 : 200

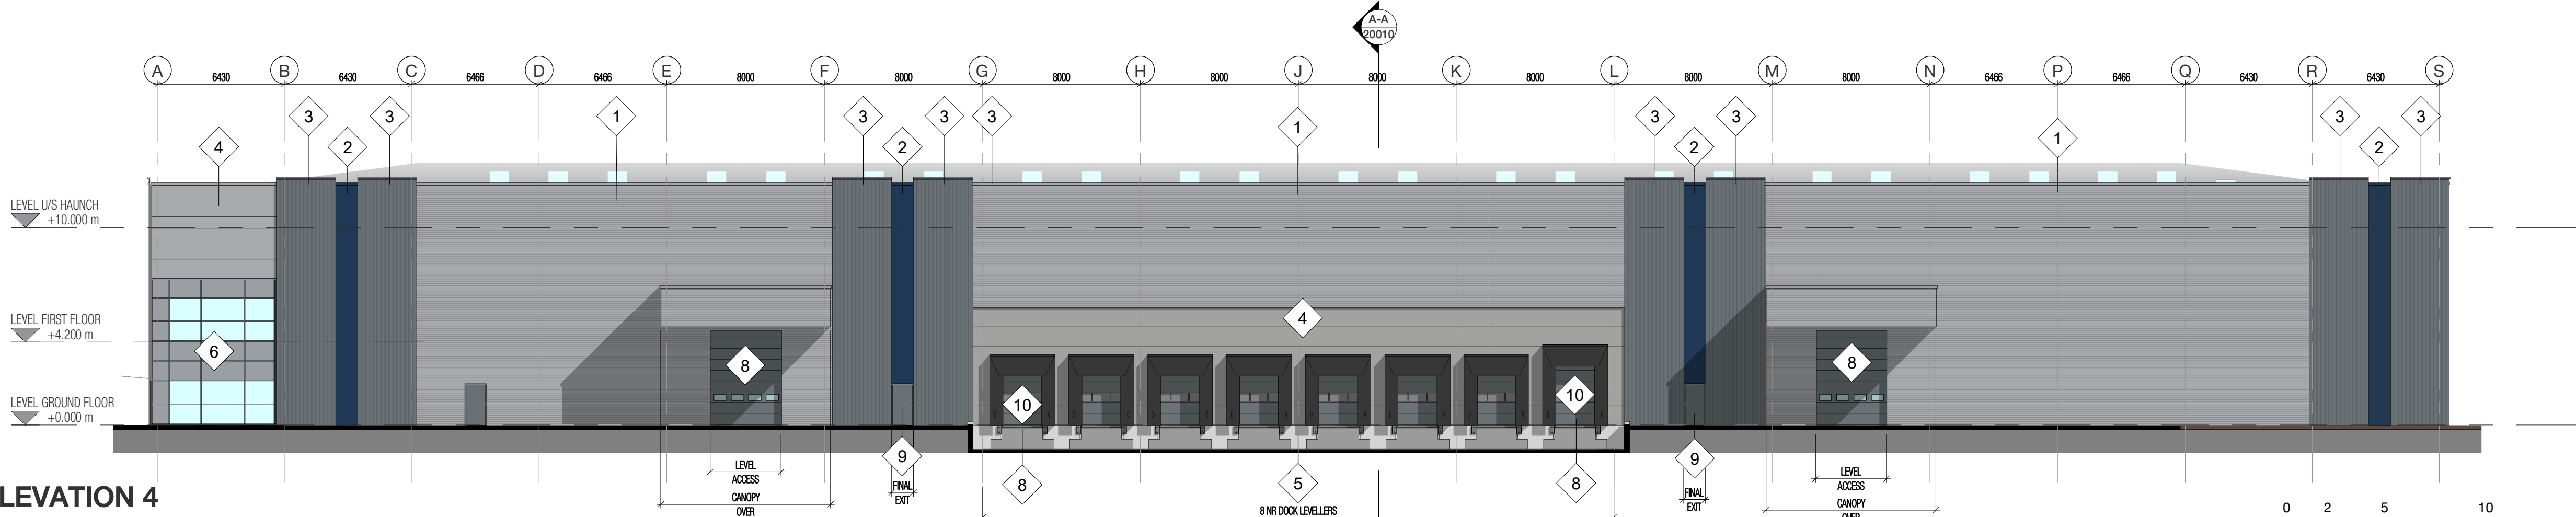

ELEVATION 4

1 : 200

Note: This is a colour drawing, in order to ensure any subsequent reproduction is viewed correctly it is to be re-printed in full colour

INFORMATION CONTAINED IN THIS DRAWING IS THE SOLE COPYRIGHT OF DLA ARCHITECTURE LTD AND IS NOT TO BE REPRODUCED WITHOUT PERMISSION

DO NOT SCALE, REFER TO FIGURED DIMENSIONS ONLY

REVISIONS

|      |   |          |       |
|------|---|----------|-------|
| P 01 | PLANNING ISSUE   | 14/07/22 | BG    |
| P 02 | UPDATED FOR PLANNING SUBMISSION   | 18/08/22 | CF PT |
| P 03 | FUTURE OFFICE WINDOWS OMITTED AS DISCUSSED WITH ALISON TRUMAN INTERIM DEVELOPMENT MANAGER AT ROCDALE BOROUGH COUNCIL EMAIL DATED 21/09/22 | 21/09/22 | VS BG |

**dlA**  
ARCHITECTURE

55 St Pauls Street | Leeds | LS1 2TE  
0113 887 3100  
www.dla-architecture.co.uk

PROJECT  
KINGSWAY PLOT J

TITLE  
UNIT J2 GA ELEVATIONS  
& SECTION

SCALE  
1 : 200 @ A1

DATE  
25/05/22

DLA REF  
2022-052

DRAWN  
PT

REVIEWED  
BLG

PROJECT  
KPJ

ORIGIN/R  
DLA

ZONE  
J2

LEVEL TYPE  
XX

ROLE  
DR

NUMBER  
A 20010

STATUS  
PLANNING

REVISION  
P 03

